



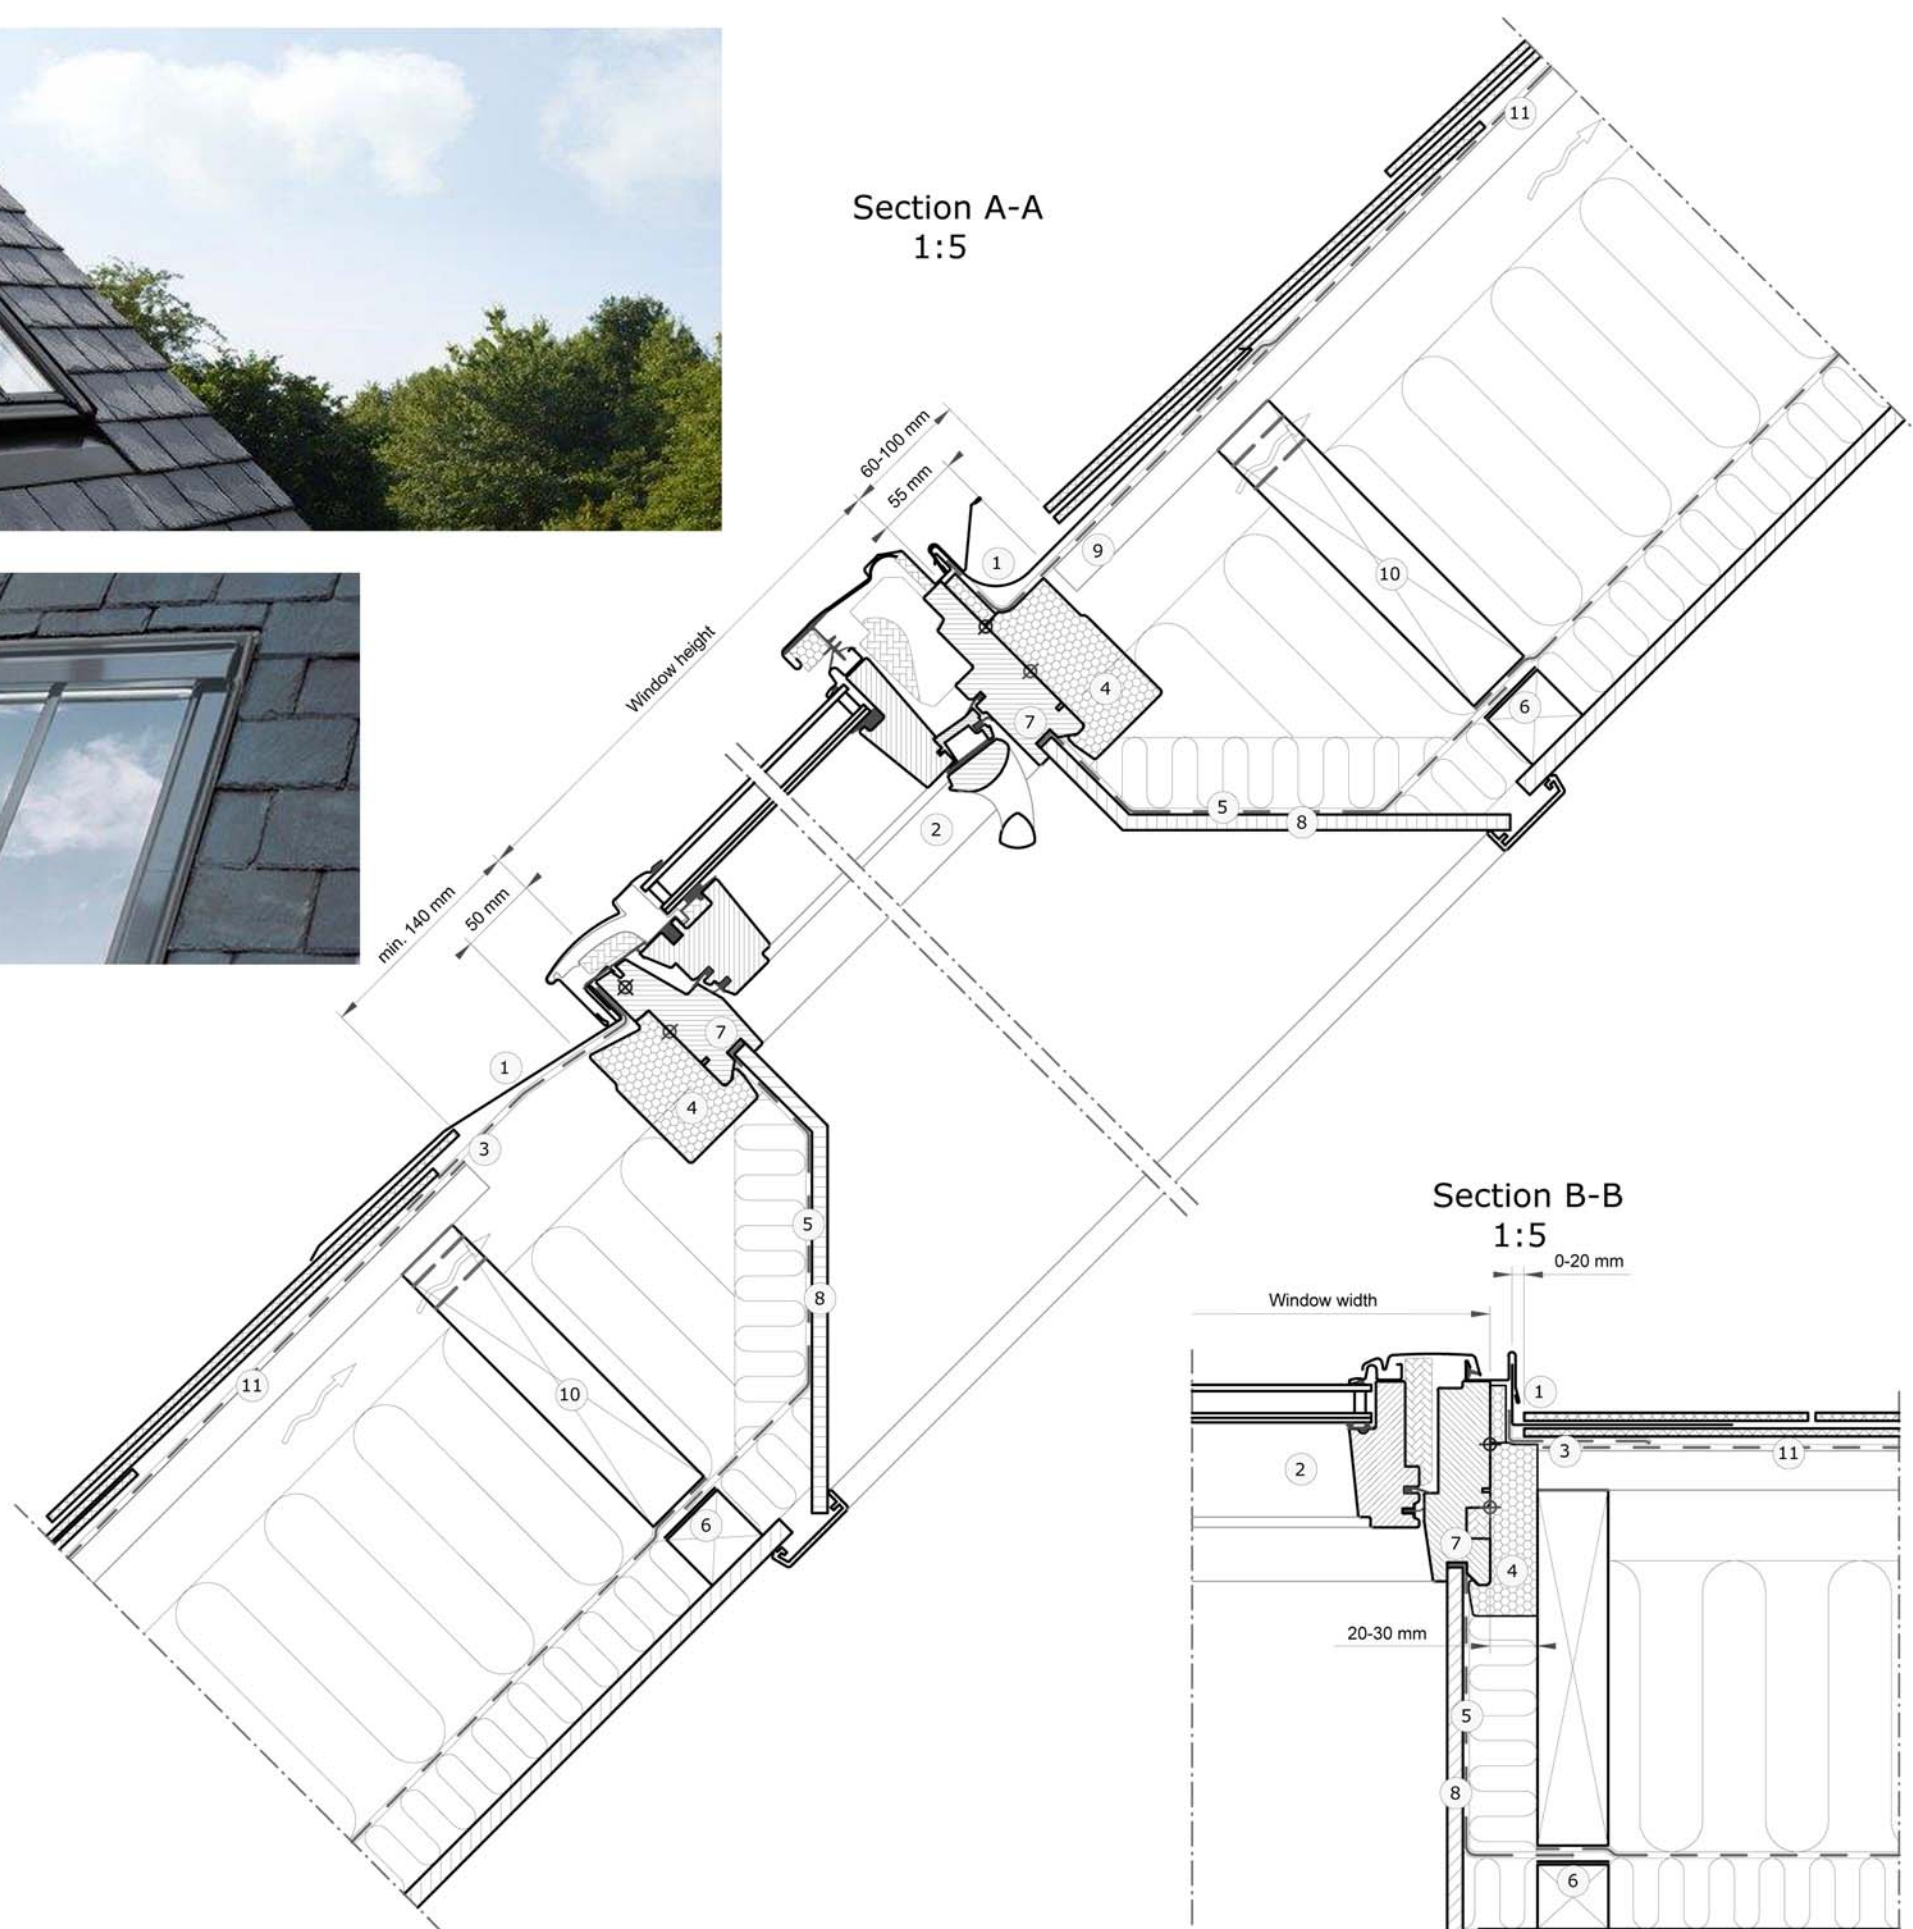

Section A-A
1:5



Section B-B
1:5

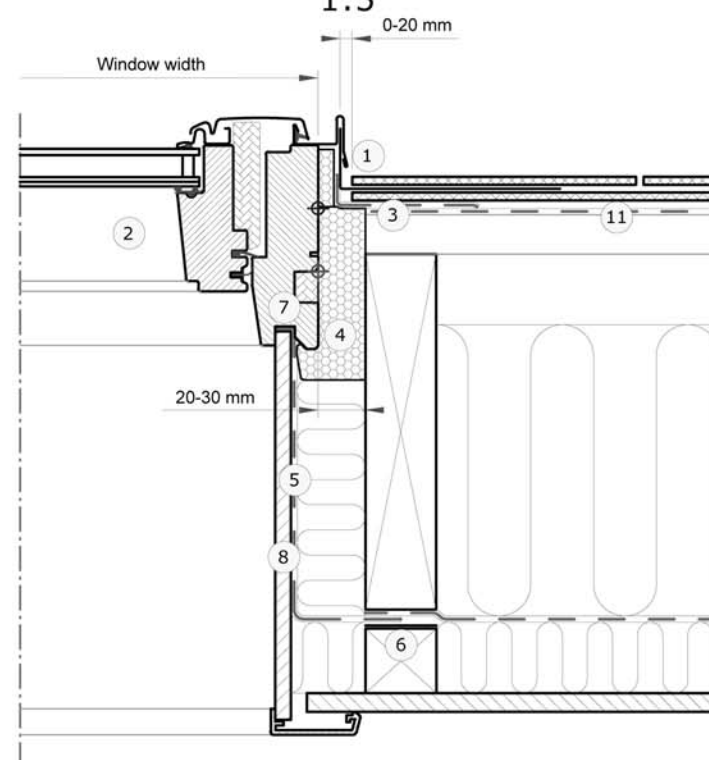

- 1 VELUX flashing (EDN 20°-90°)
- 2 VELUX window (GGL 15°-90°)
- 3 VELUX underfelt collar (BFX)
- 4 VELUX insulation frame (BDX)
- 5 VELUX vapour barrier (BBX)
- 6 VELUX vapour barrier tape (BBX)
- 7 Gasket on BBX in window rebate
- 8 VELUX Lining (LS-)
- 9 Sarking board (Non VELUX)
- 10 Trimmer where necessary (Non VELUX)
- 11 Felt/breather membrane (Non VELUX)

Roof covering:

Slates
Max 8 mm



VELUX Products:

GGL
15°-90°



EDN
20°-90°



BFX



BDX



BBX



LS-



VELUX window sizes:

Size	Width (mm)	Size	Height (mm)
BK--	472	-K02	778
CK--	550	-K04	978
FK--	660	-K06	1178
MK--	780	-K08	1398
PK--	942	-K10	1600
SK--	1140	-K12	1800
UK--	1340		

© VELUX GROUP ® VELUX, VELUX logo are registered trademarks

VELUX®

File name: EDN-GGL-VAS-XXX-0319

Drawing no.:---

SCo: ---

Create date:
26.02.2014

Rev. date:
21.03.2019

Format:
A3

Scale:
1:5

Note: When installing VELUX Roof Windows, flashings and installation products, the manufacturers instructions and current building and fire regulations, where applicable, must be met.

Velux Conservation Rooflight: Recessed flashing for slate roof finish.