

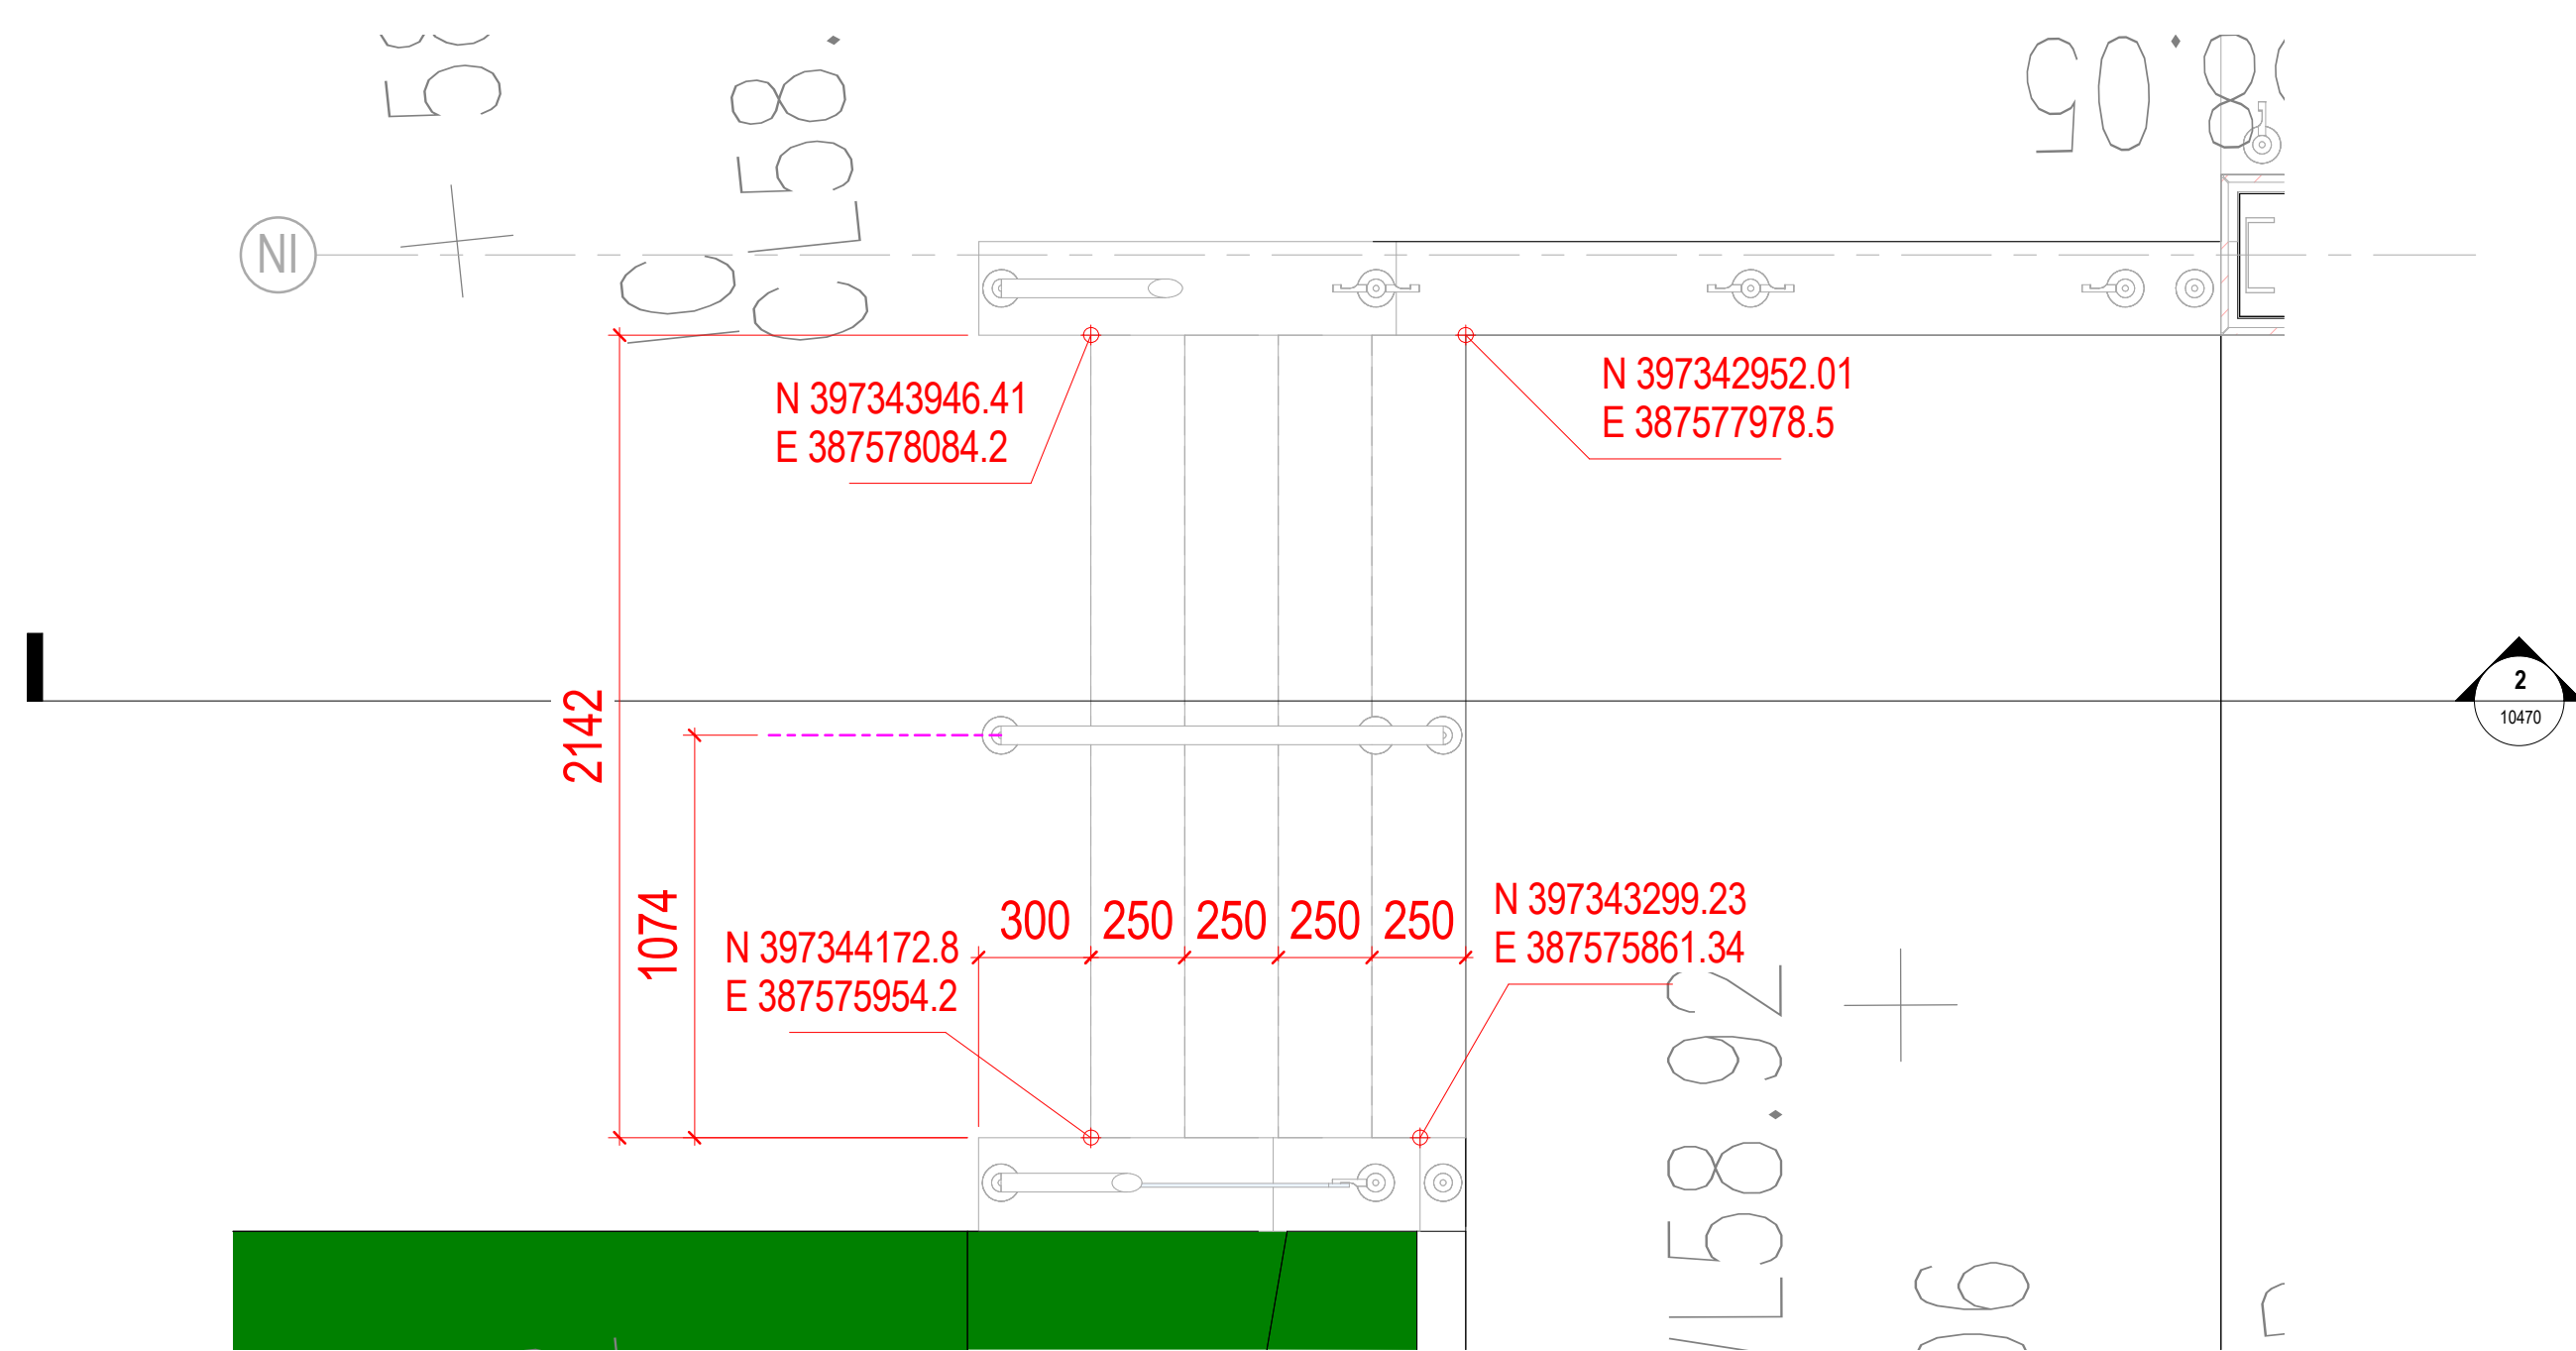
 


 

3 | PROPOSED EXTERNAL STAIRCASE SETTING OUT PLAN

- | | |
|---|--|
|  | Tobermore (KS) 125x127x100mm kerb -
Colour - Charcoal |
|  | Tobermore Tegula 140x140x50mm thick -
Colour - Natural |
|  | Tobermore Tegula 140x140x50mm thick -
Colour - Charcoal |
|  | Tobermore Mayfair, 400x400x40mm thick -
Colour - Islay rose |
|  | Paving strip accent 100x200x50mm thick -
Colour - dark grey |


X(04)_Paving Legend - NE
1:20

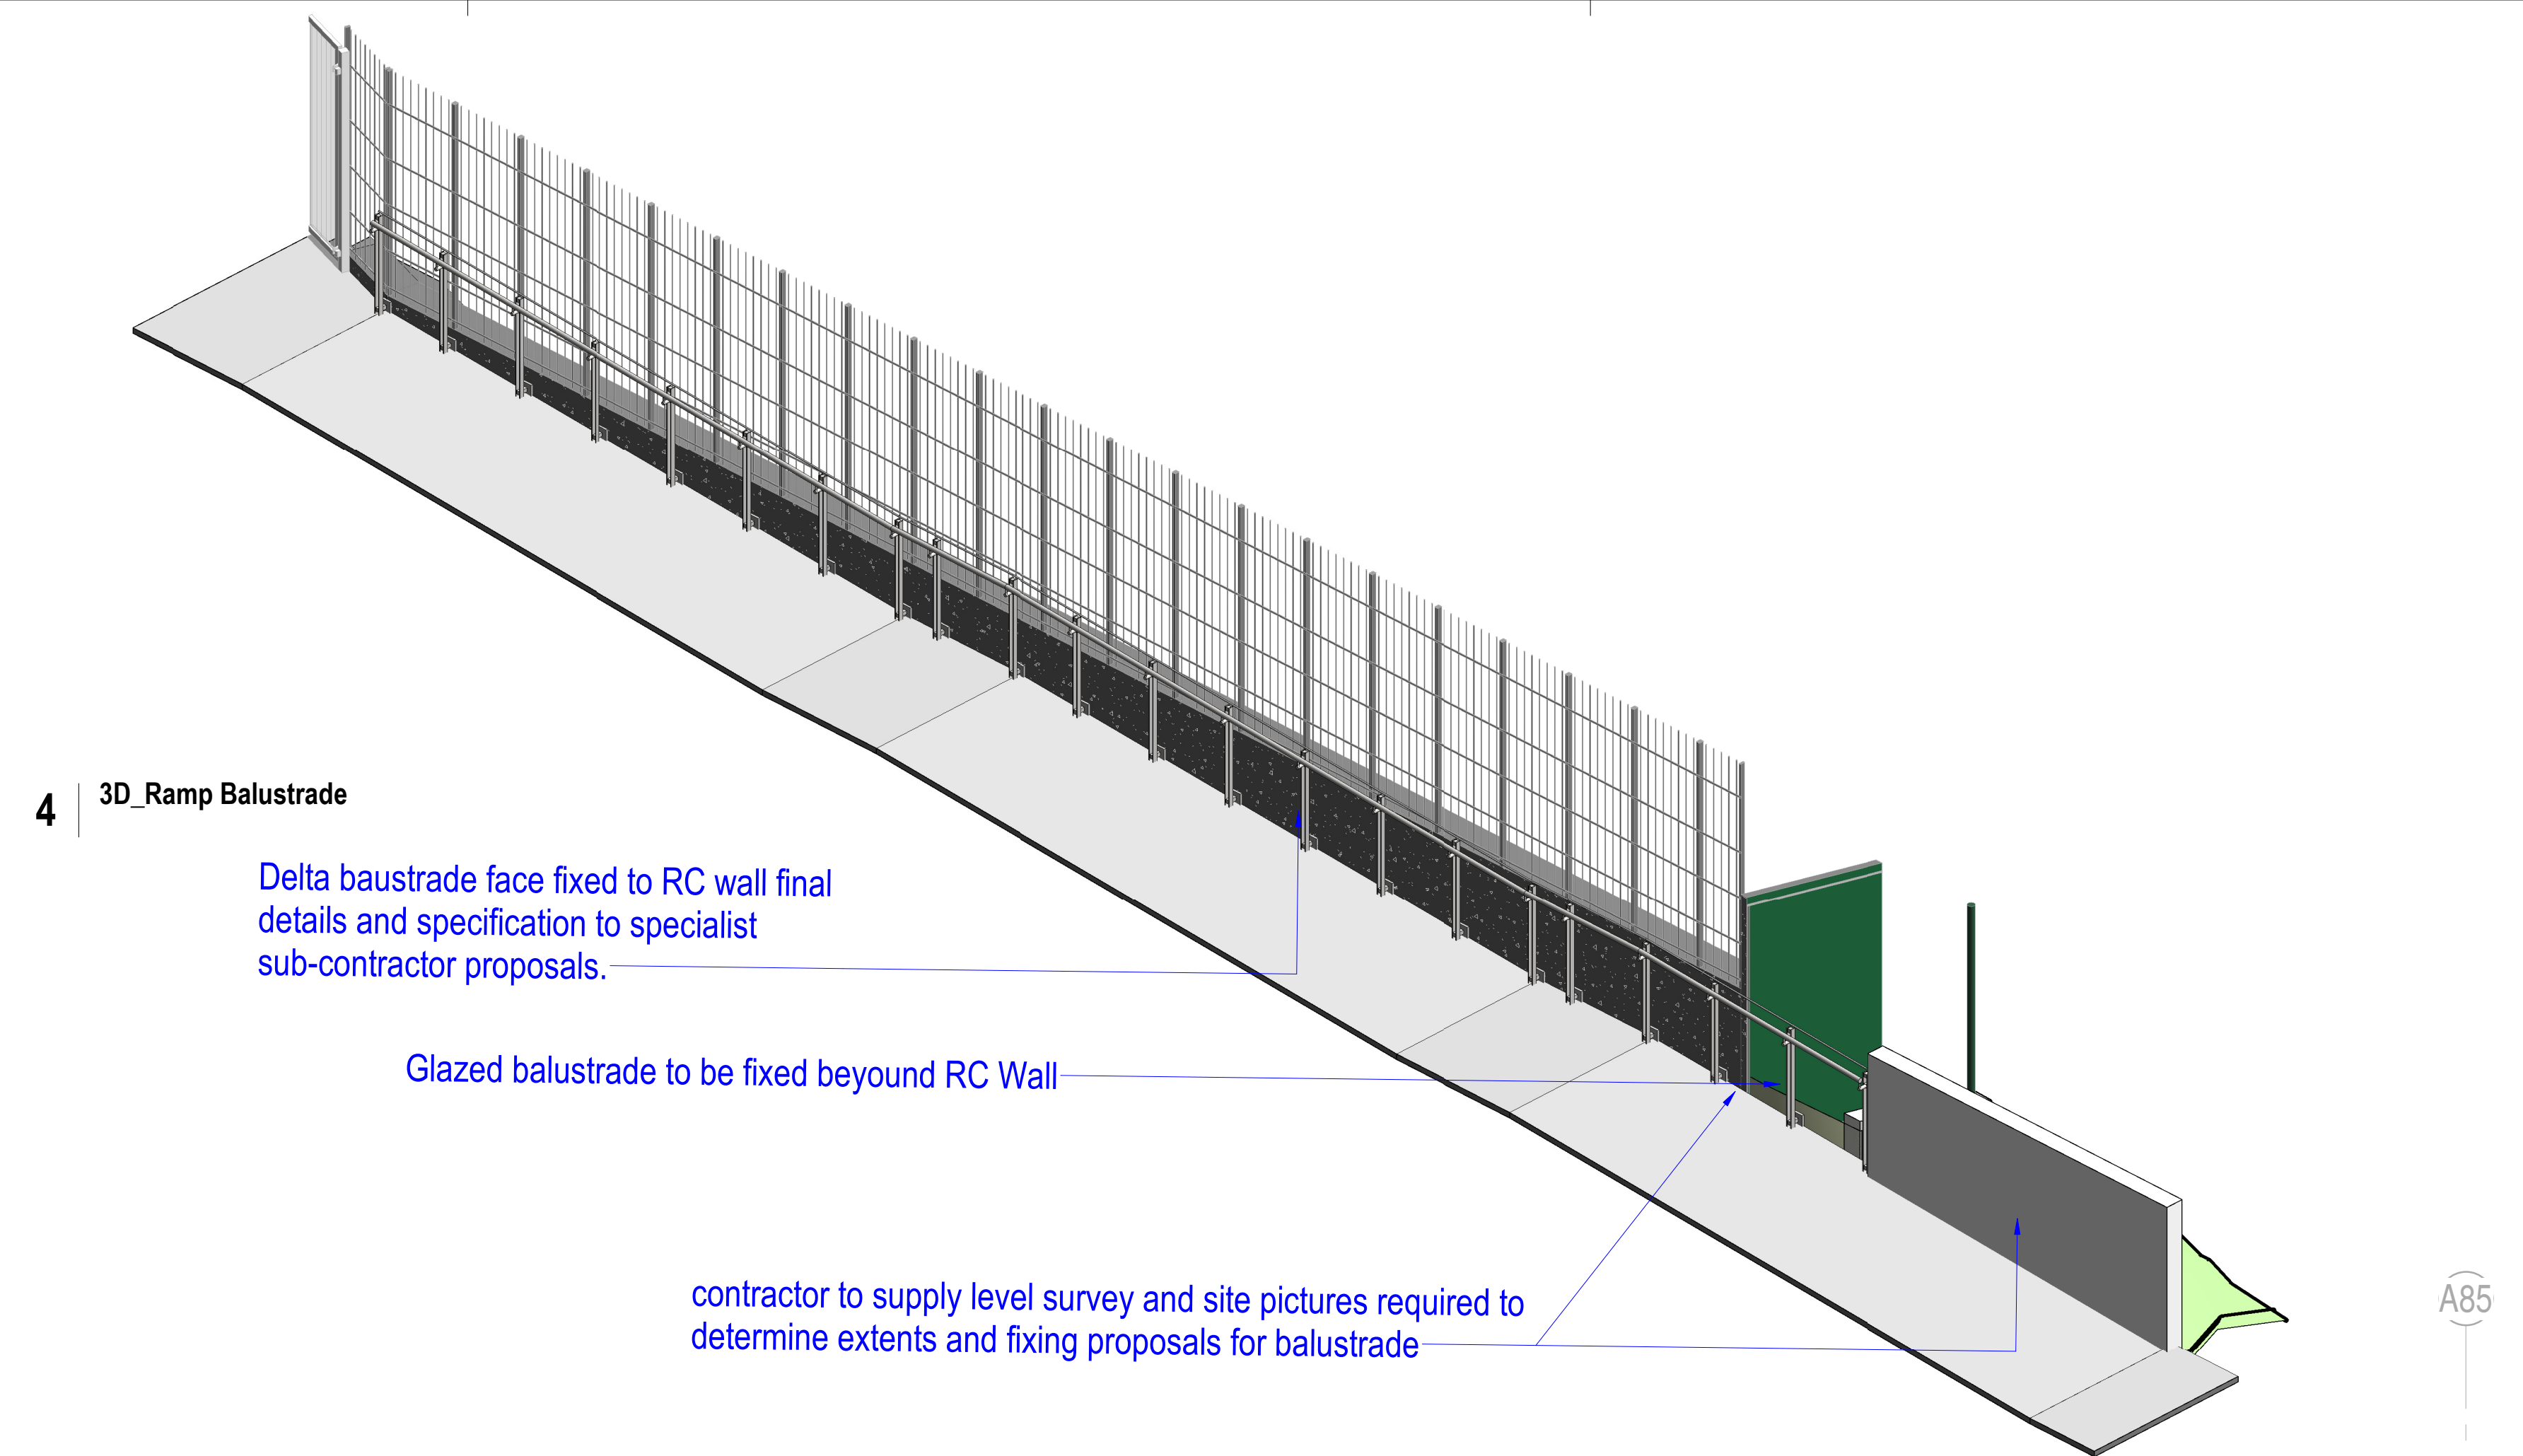


Delta baustrade face fixed to RC wall final details and specification to specialist sub-contractor proposals.

Glazed balustrade to be fixed beyond RC Wall

contractor to supply level survey and site pictures required to determine extents and fixing proposals for balustrade

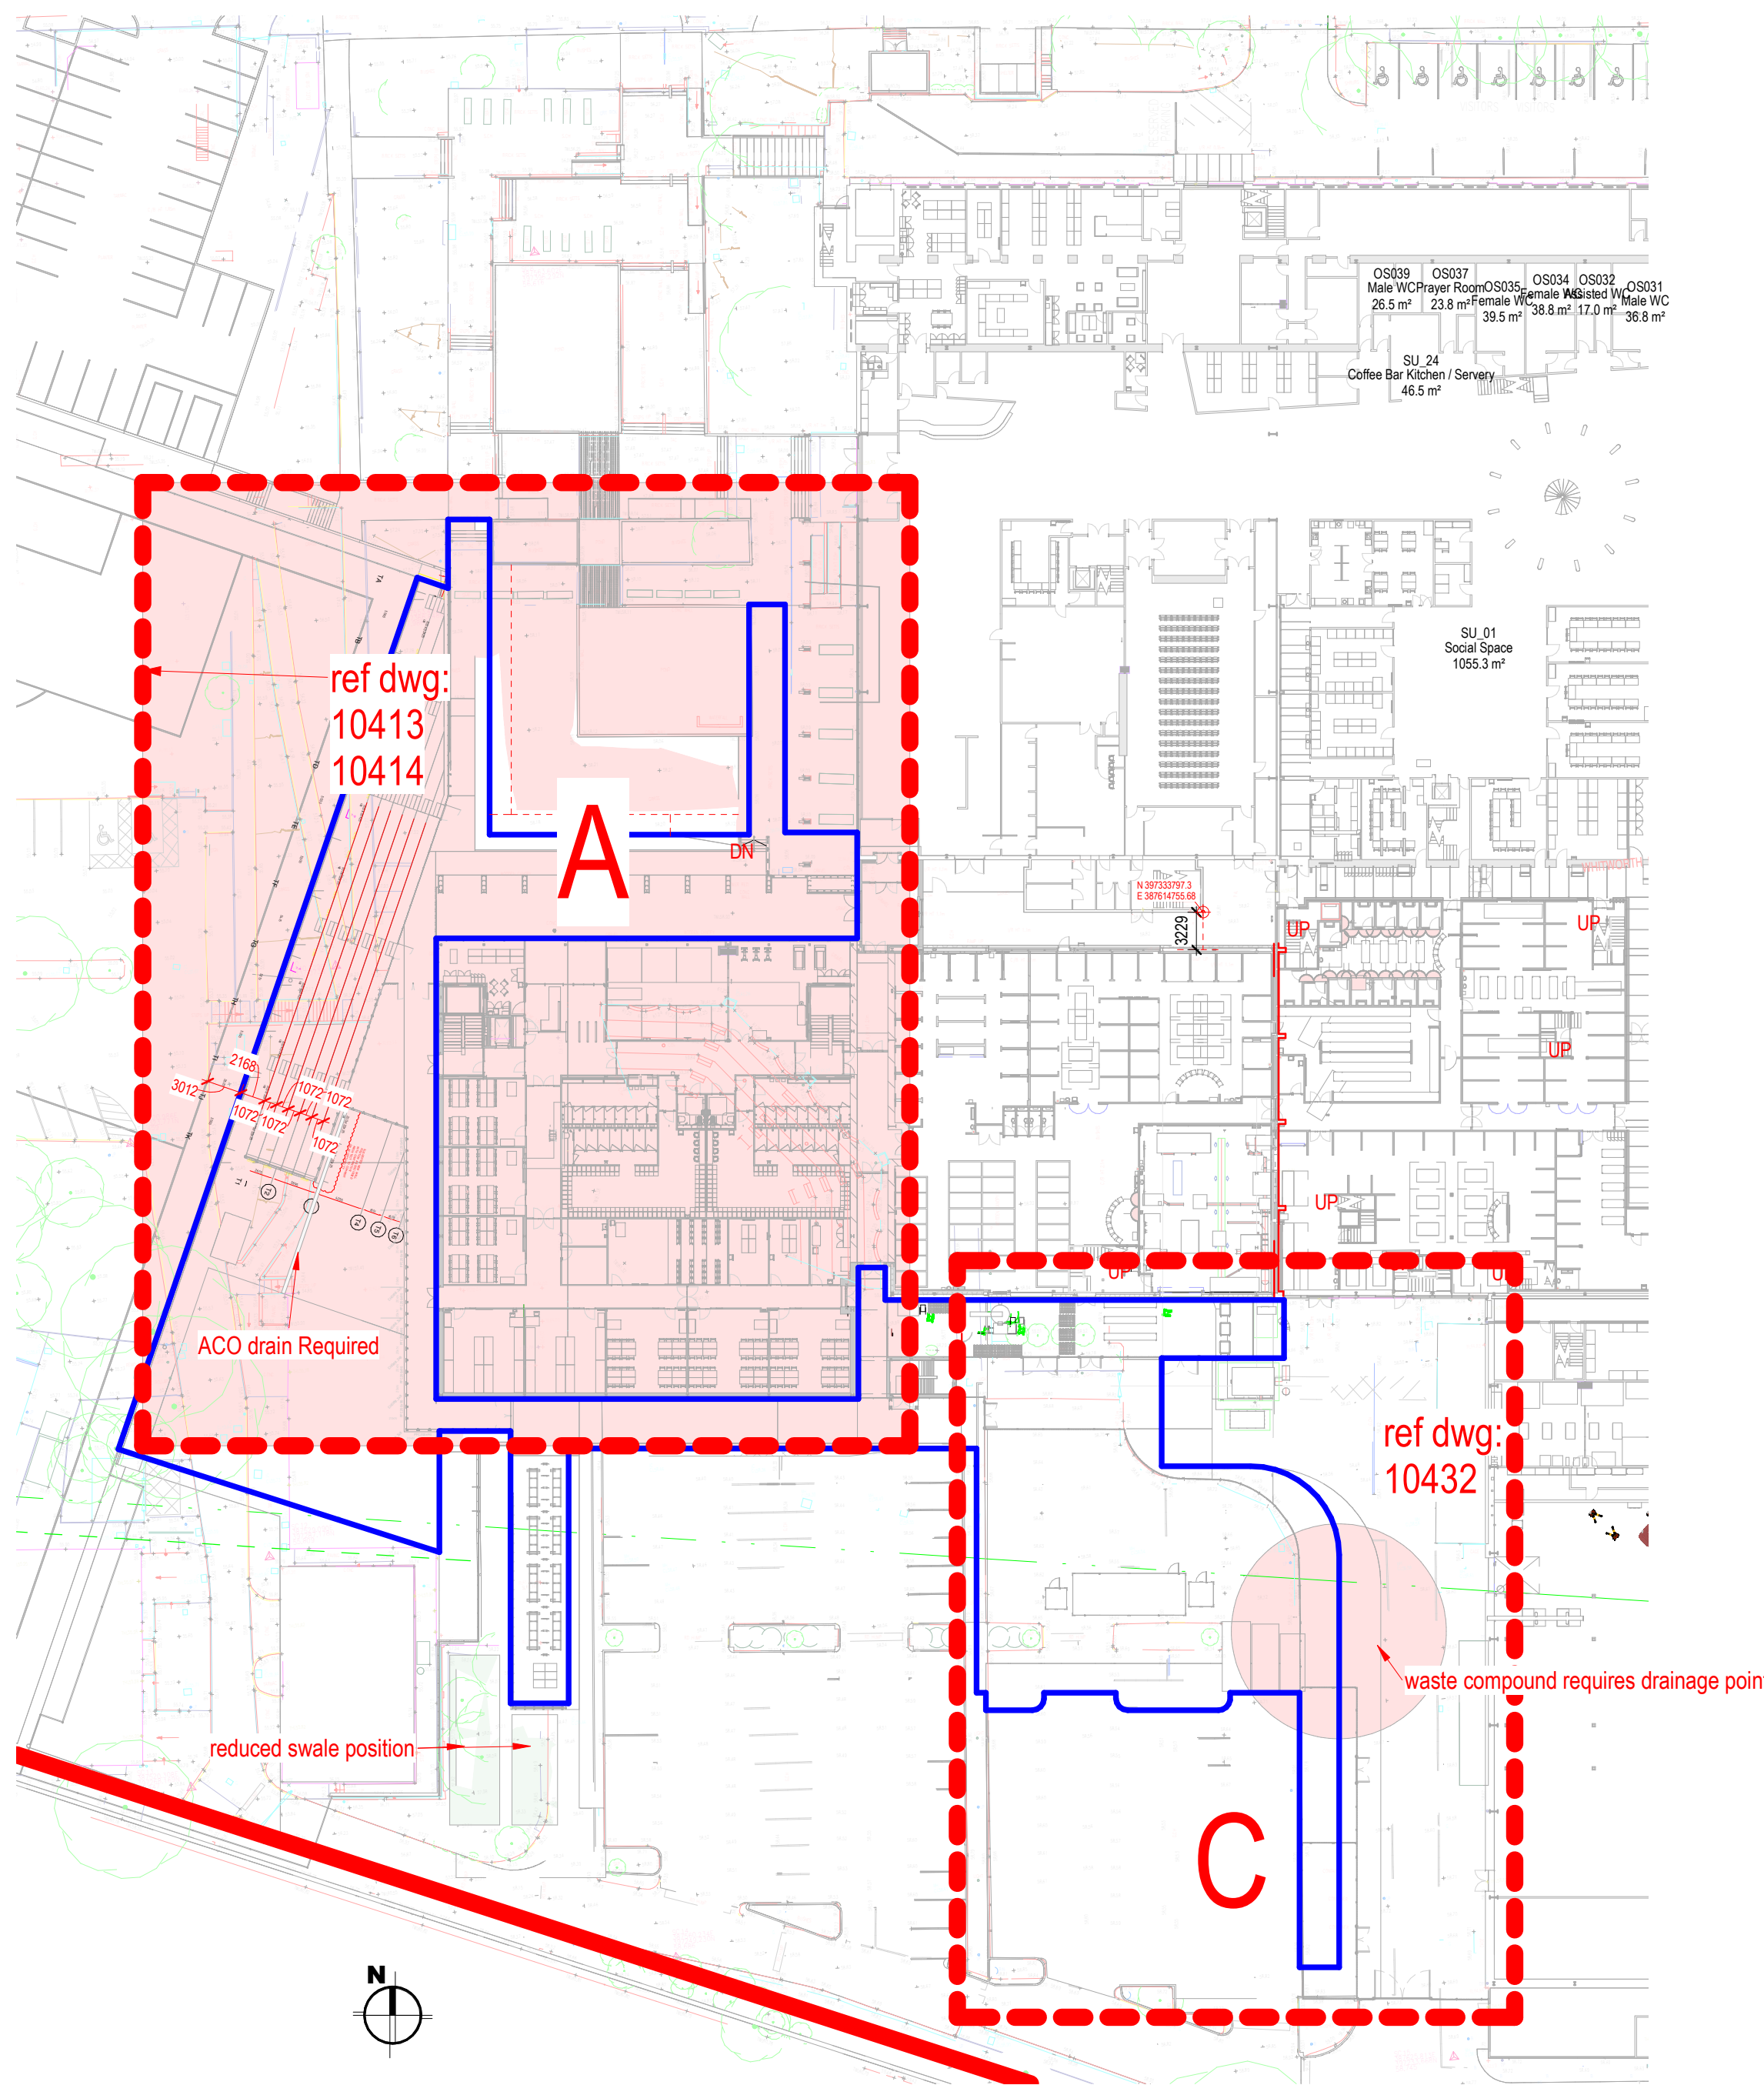

2 | PROPOSED SITE PLAN - KEY Zone A

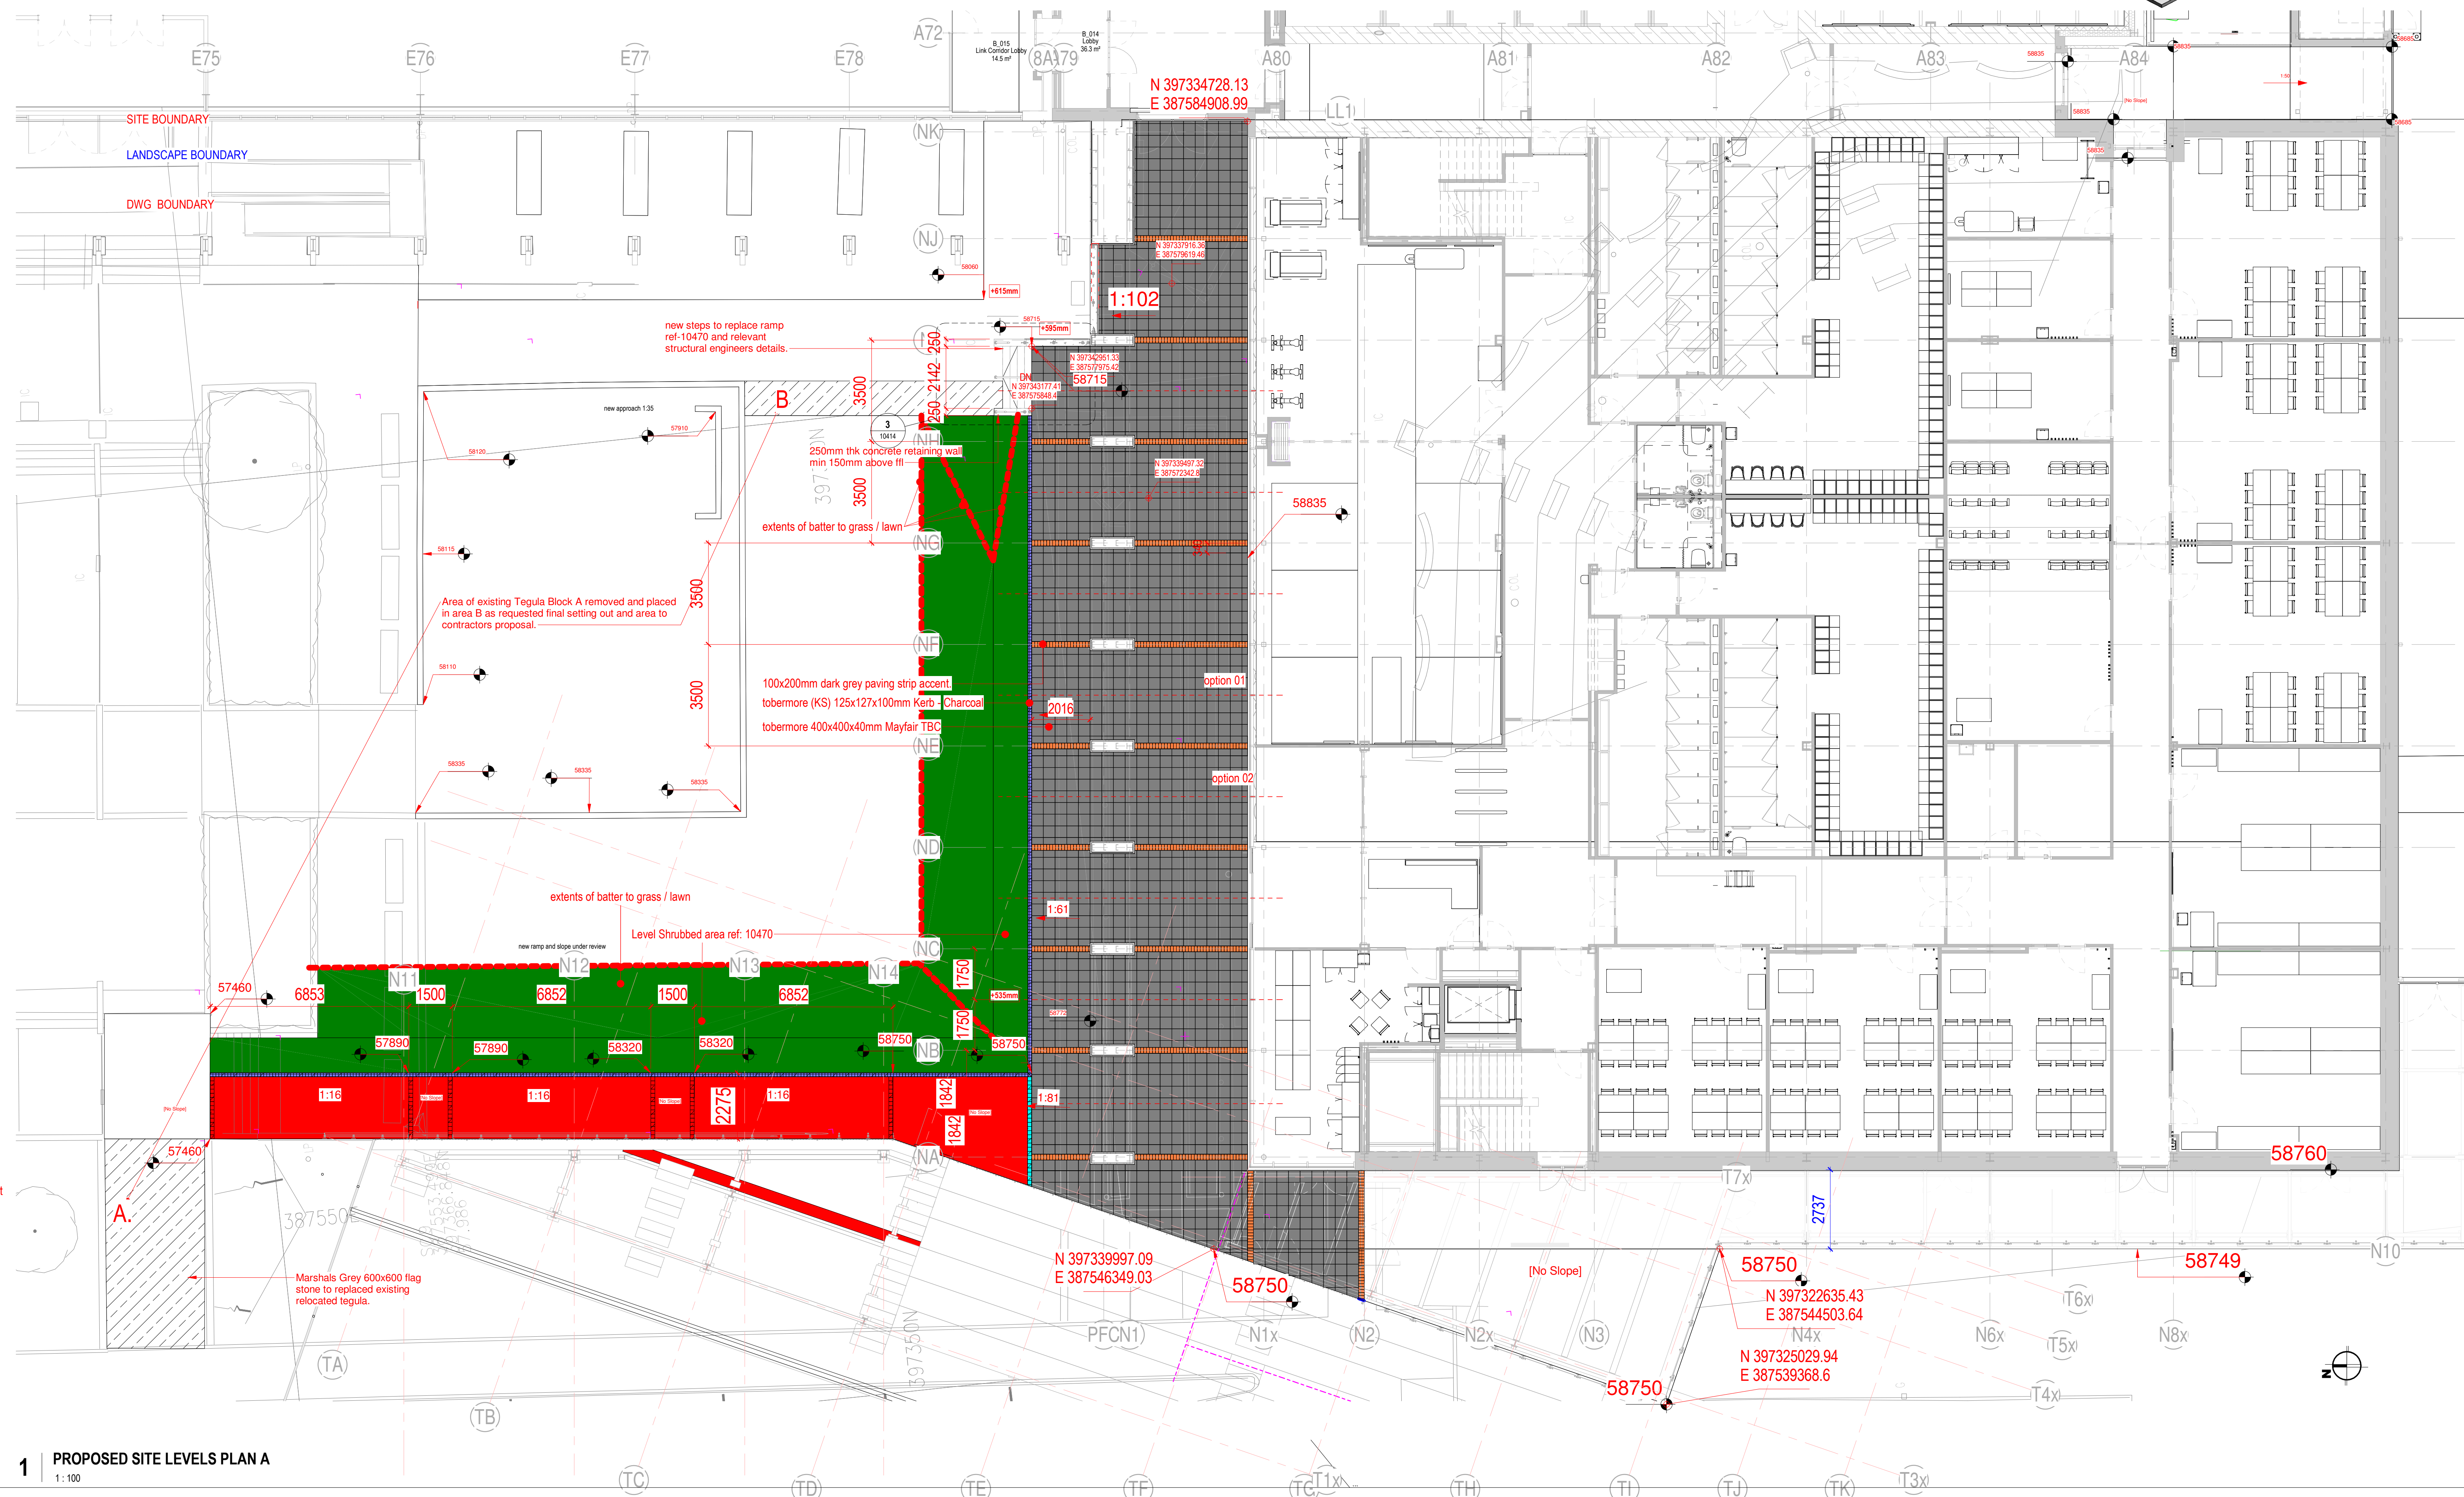

1 | PROPOSED SITE LEVELS PLAN A

C11	21.08.18	Section through proposed RC wall ref. grid 104.04	SR	MS
C12	21.07.14	Site survey and ground borehole adjustment to edge of access ramp, toilet/side addition to PC wall	SR	MS
C19	21.07.12	External works updated as per communications, paving, fire added	SR	MS
C20	21.06.12	Ground not updated, external plant added, levels updated and added	SR	MS
C21	21.06.12	North Elevation of works and levels rechecked and re-added	SR	MS
C22	21.06.12	proposed levels and setting out updated, new drawings showing detailed sections of proposed ground works	SR	MS
C23	21.12.15	Drawings, levels updated and added and existing levels shown for reference	SR	MS
C24	21.12.15	Drawing Renaming and coordinates updated	SR	MS
REV	DATE	REVISION NOTE	BY	CHECKED

A

Existing Key Levels & Coordinates

Proposed Levels and Coordinates

TO BE READ IN CONJUNCTION WITH 10306, 10470, 10475