



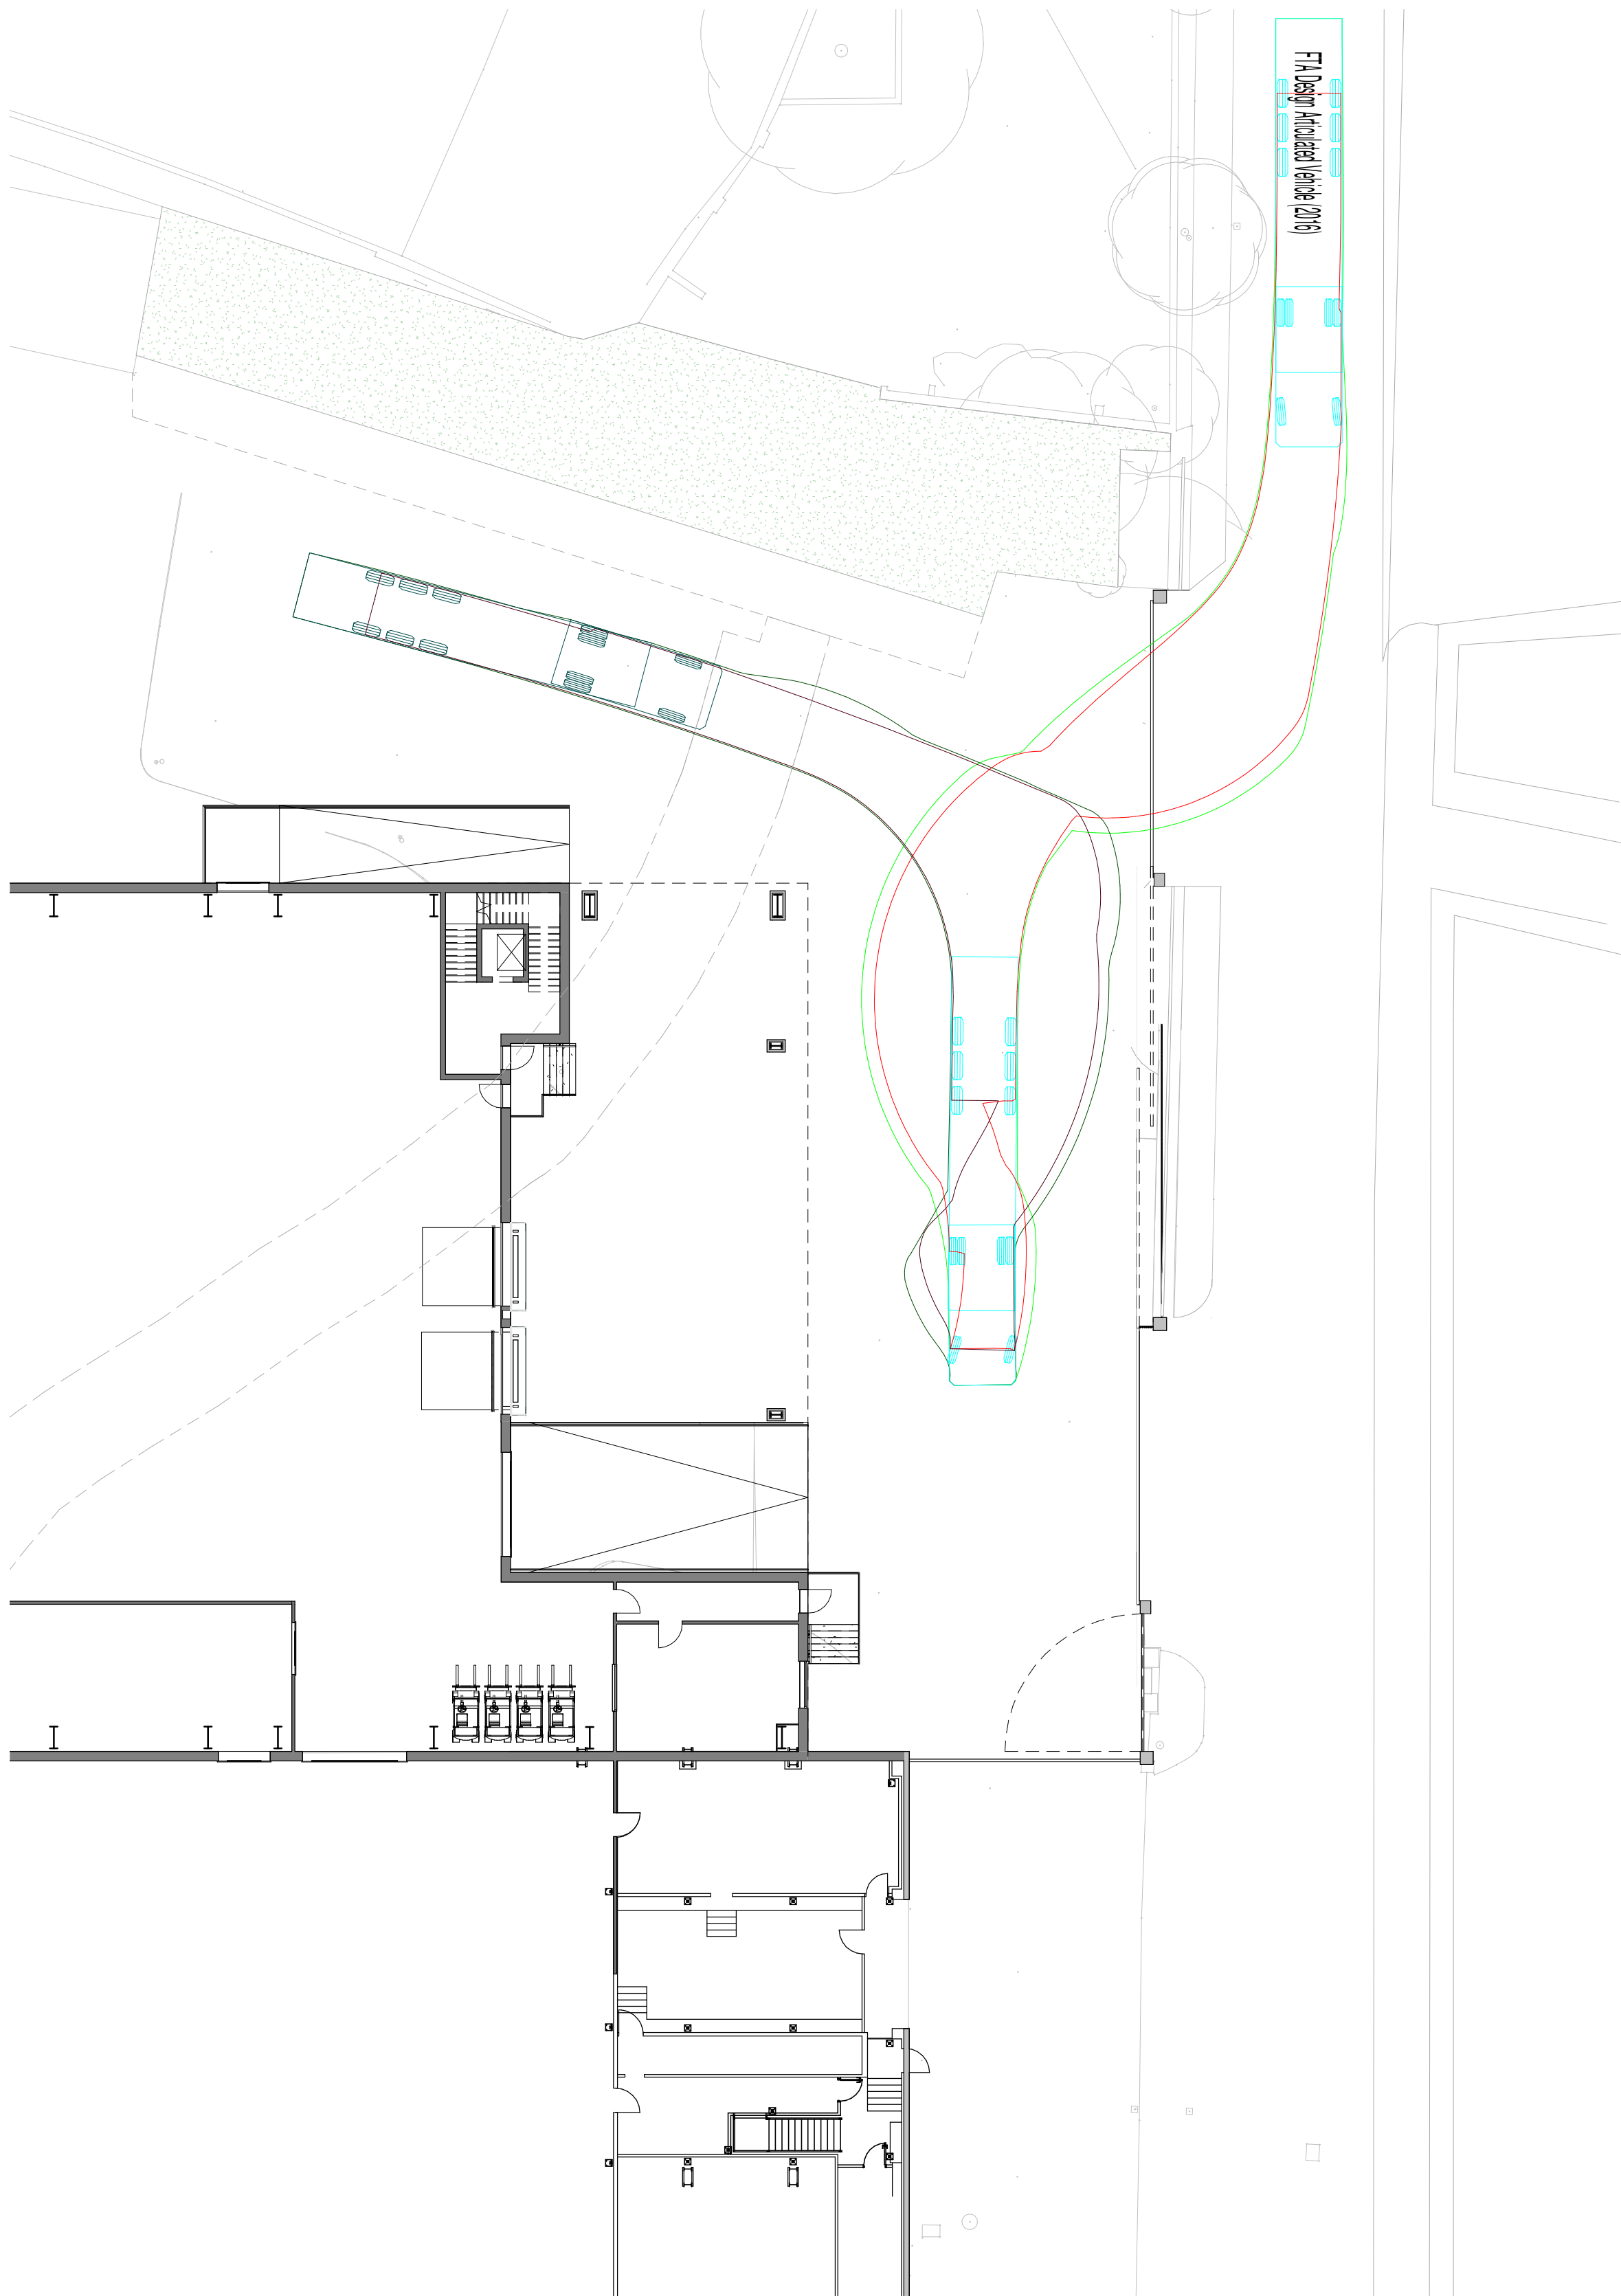

1 11-901 - HGV Vehicle Tracking Entrance
1 : 200

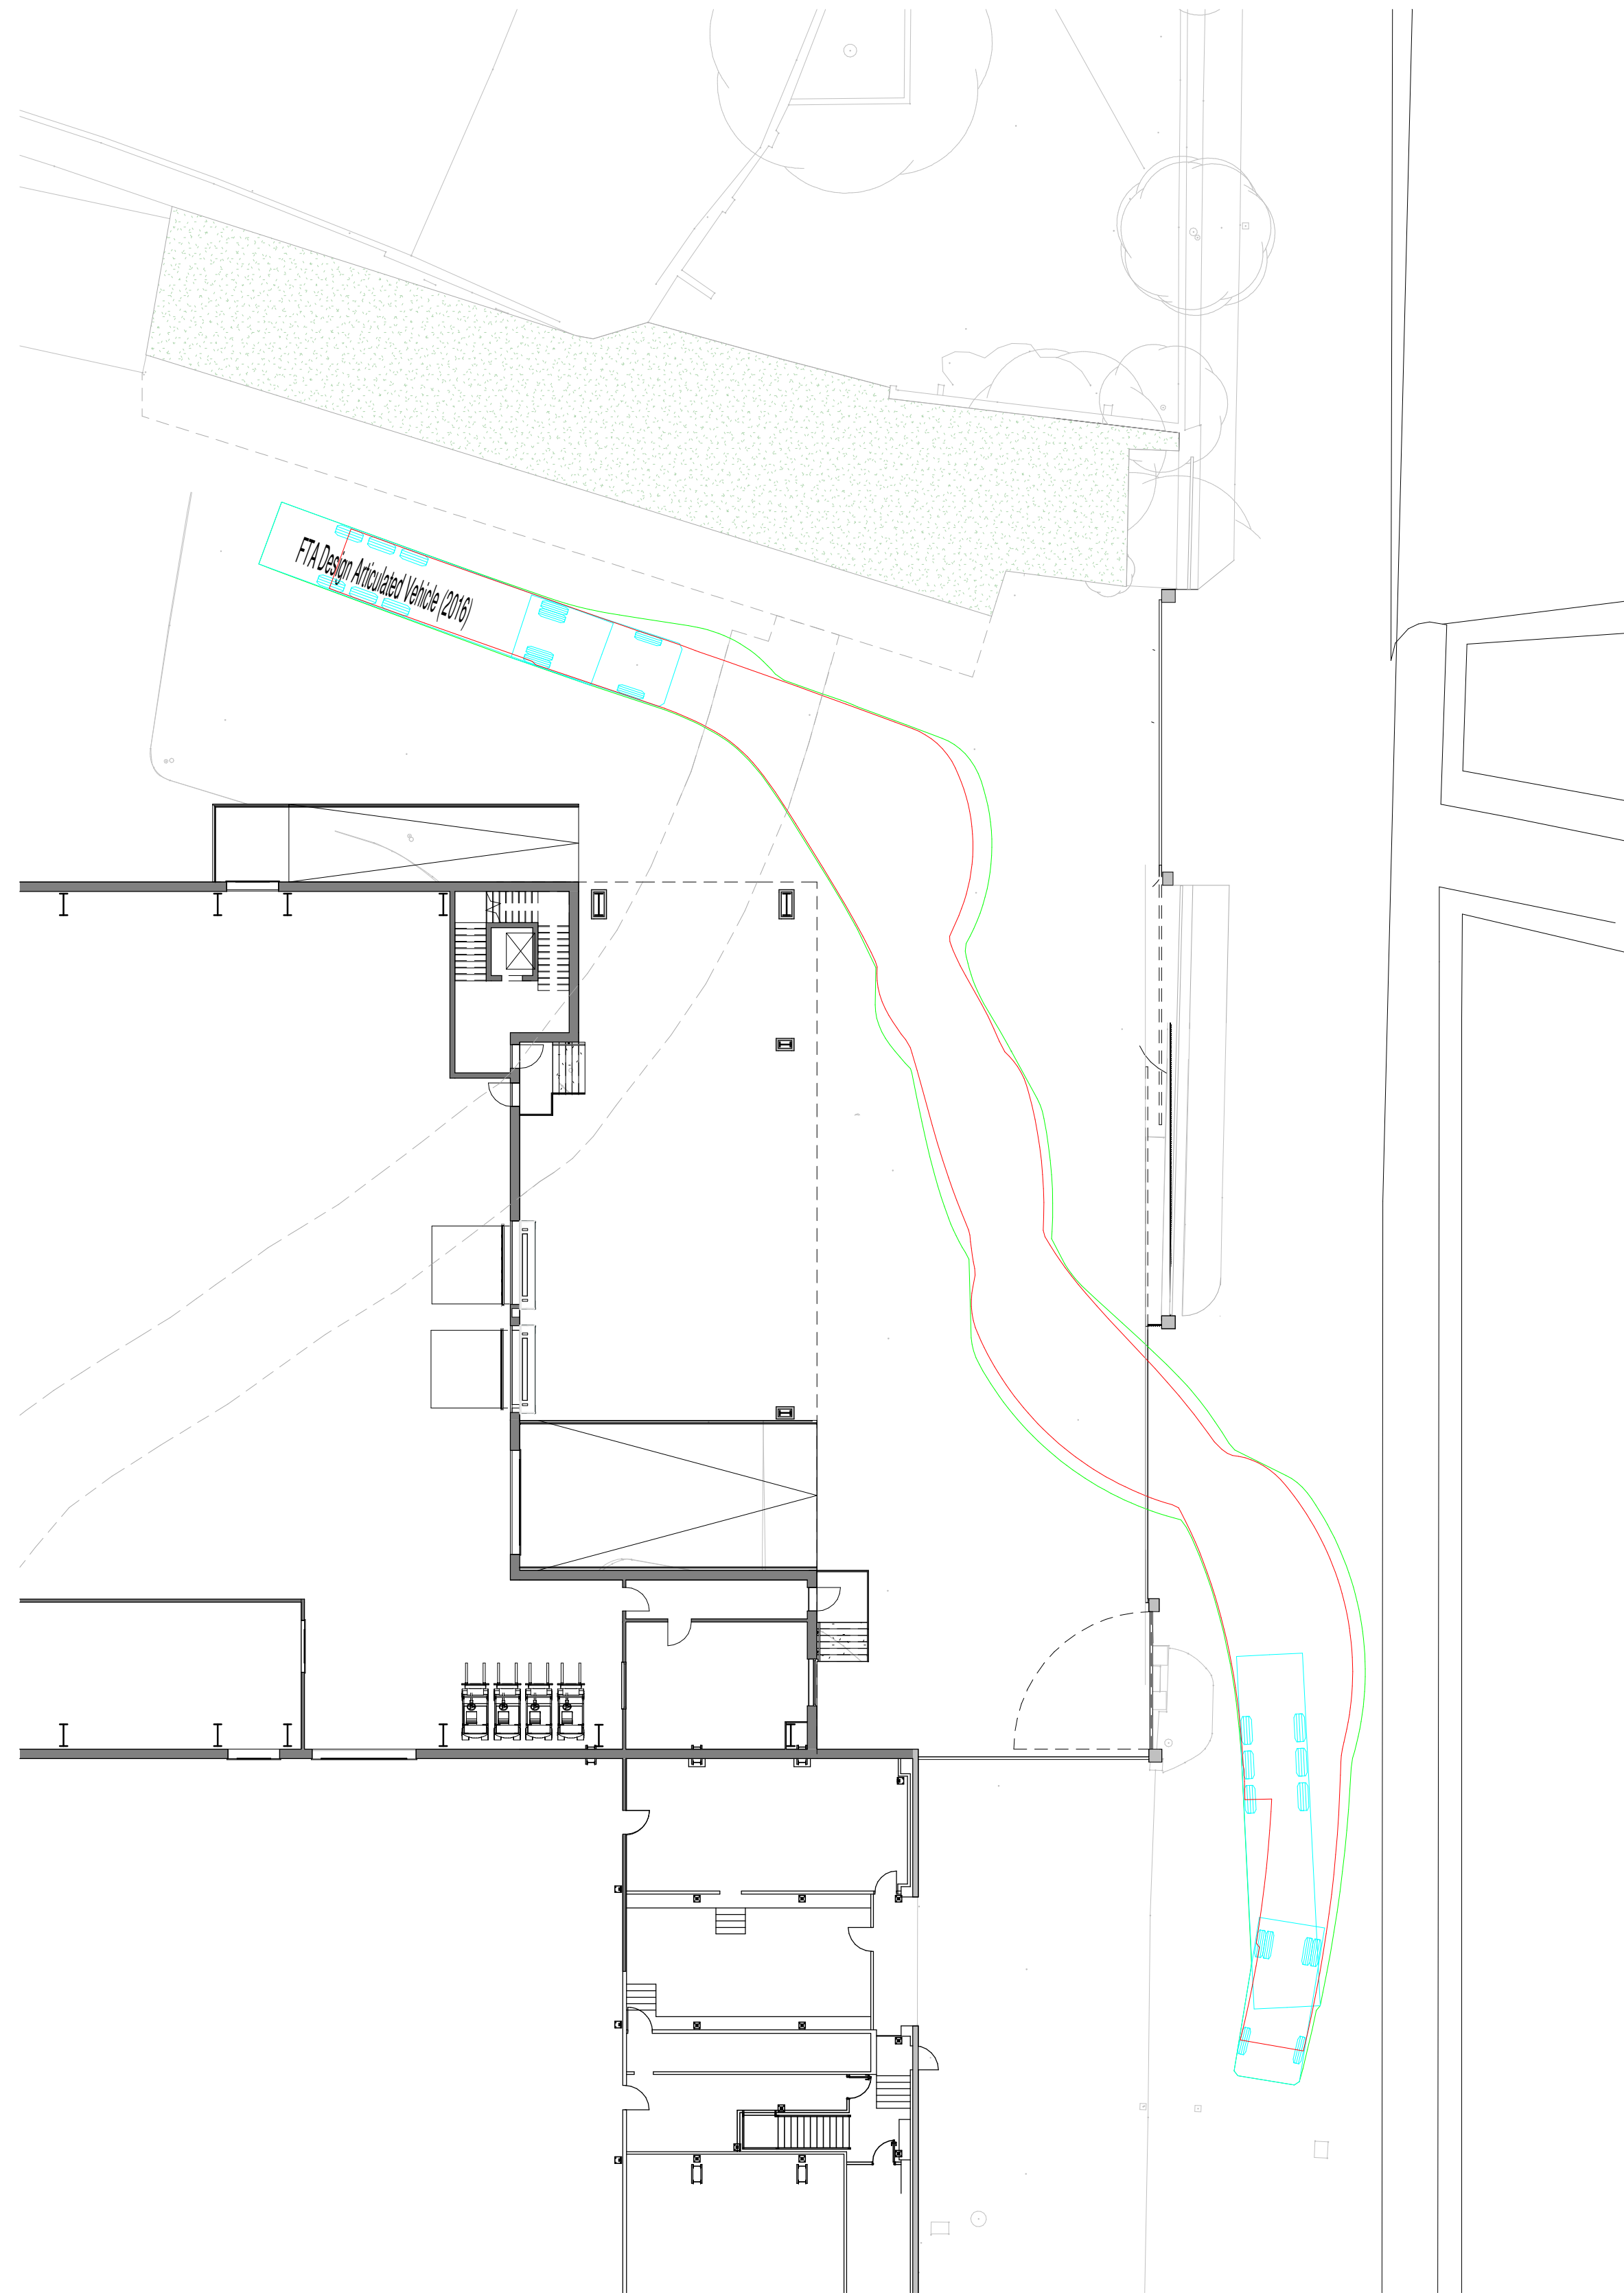

2 11-901 - HGV Vehicle Tracking Exit
1 : 200

Notes
The Contractor is to check all dimensions and conditions on site before commencing. Do not scale from this drawing.

This drawing remains the copyright of FAIRHURSTS DESIGN GROUP.

Scale Bars		TO BE USED ONLY AS GUIDANCE			
1:100	mm	0	1000	2000	3000
1:200	mm	0	1000	2000	3000
1:500	M	0	5	15	25
1:1250	M	0	10	30	50

KEYPLAN

Rev	Description	By	Date
-----	-------------	----	------

Project Status	Drawing Status
----------------	----------------

This information, whether drawn or as a data file, is copyright and issued strictly for use on the project for which it is provided

Client / Project
HMG Paints

HMG

Drawing
HGV Access Plans - Articulated HGV North Access

Date	Scale	1 : 200	@ A1
06/15/21	MCA	AS	IRC

Manchester:
55 King Street
Manchester M2 4LQ
+44 (0)161 851 7500
Southampton:
Minor Park
Minstead
Southampton SO43 7FY
+44 (0)23 8081 7500
Cambridge:
CB1 Business Centre
20 Station Road
Cambridge CB1 2JD
+44 (0)1223 863 868
www.fairhursts.com



FDG Ref	E21-015-11902	Rev
---------	---------------	-----