




P:\2017\1703 KAMPUS01 CAD\02 SHEET LAYOUT\TENDER_STAGE 4\1703-EXA-00-GF-DR-L-313.DWG

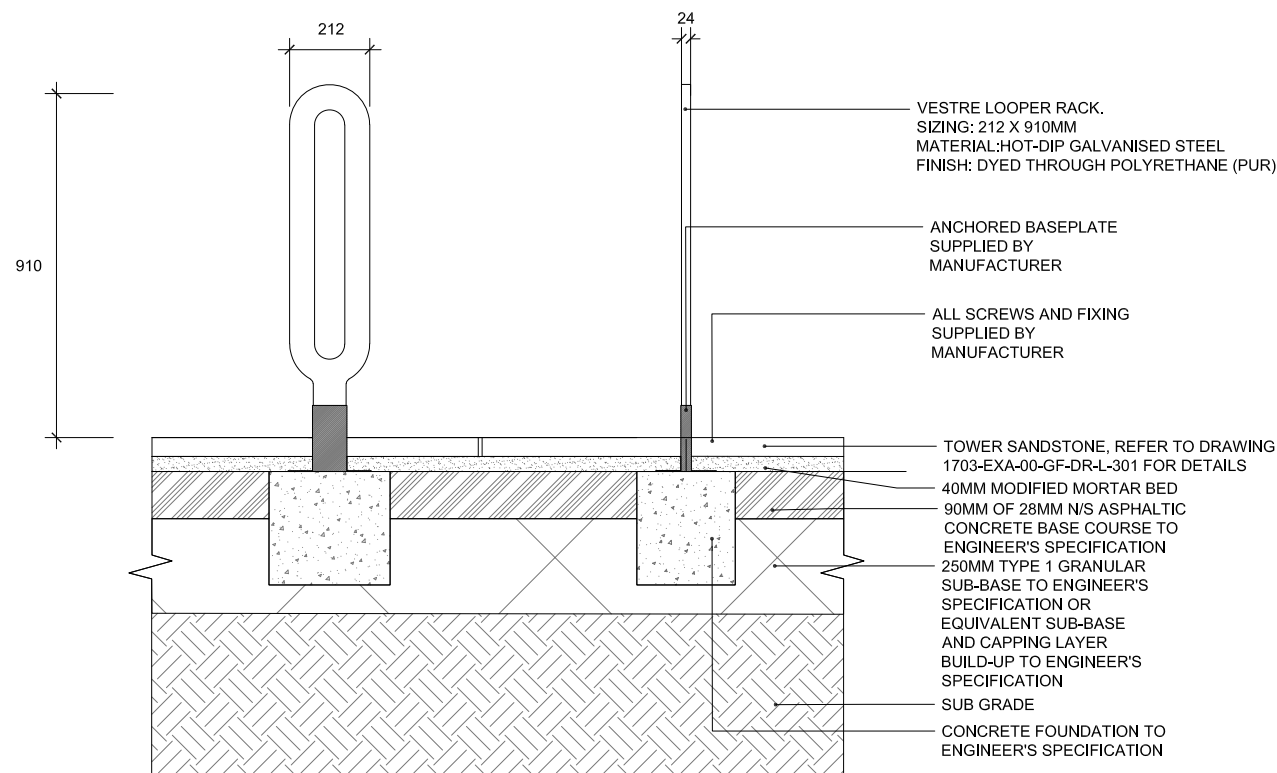


01A VESTRE LOOPER CYCLE RACK
SECTION SCALE 1:20

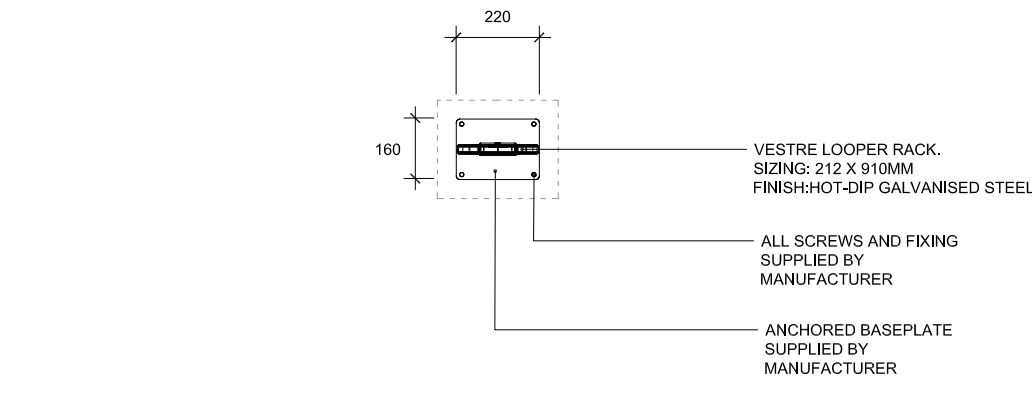


01B VESTRE LOOPER CYCLE RACK
PLAN

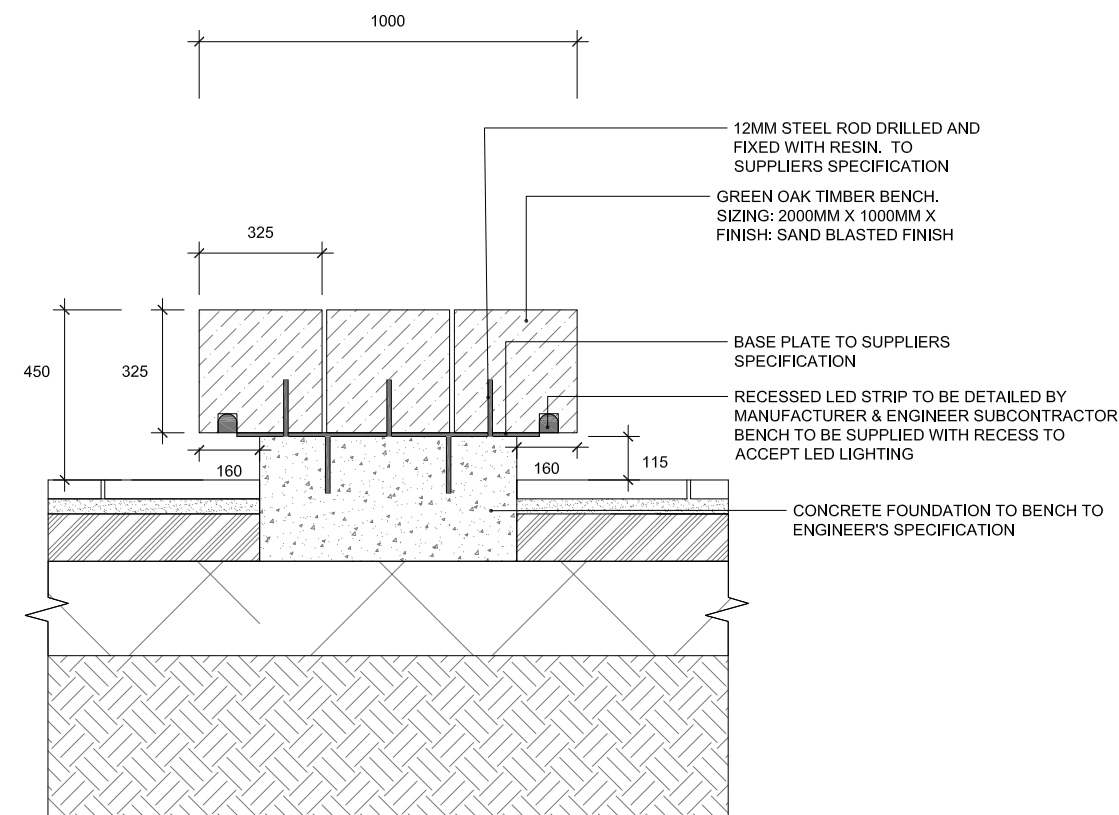


02A BRAMMHALL 1840 GREEN OAK TIMBER BENCH- CHORLTON SQUARE & CANAL EDGE
SECTION SCALE 1:20

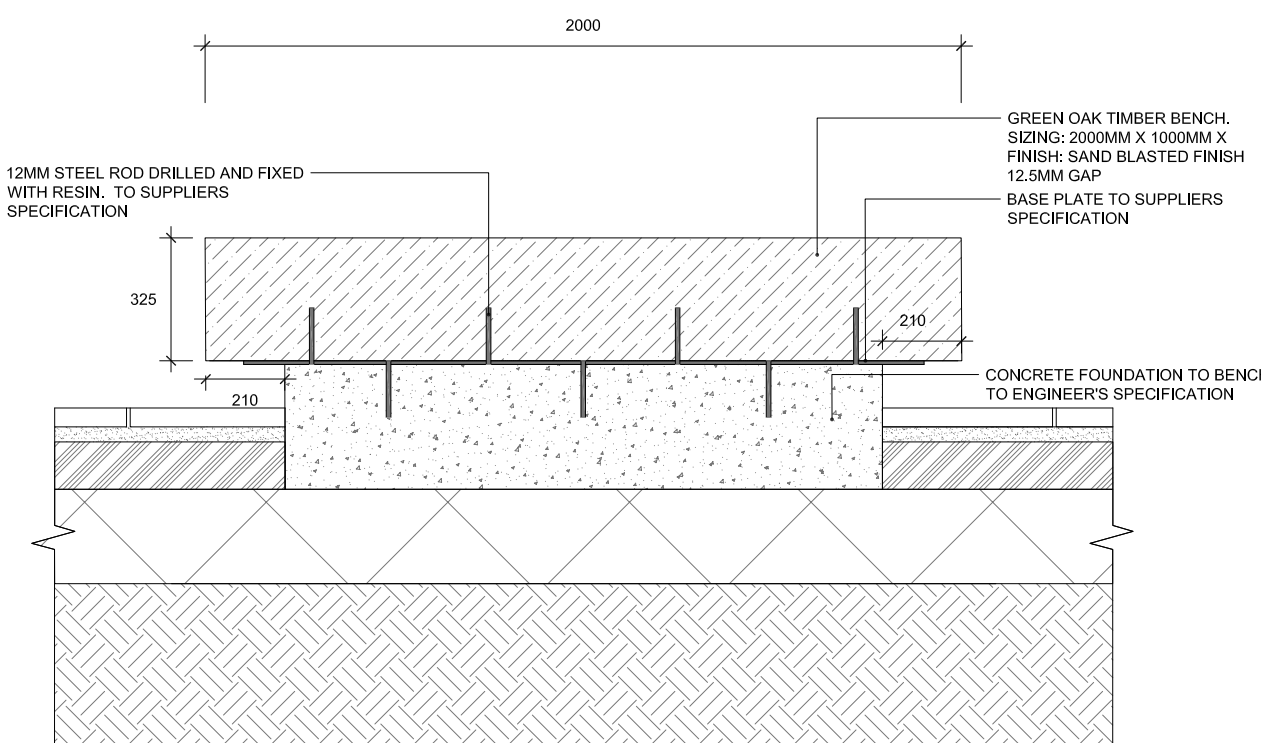


02B BRAMMHALL 1840 GREEN OAK TIMBER BENCH- CHORLTON SQUARE & CANAL EDGE
SECTION SCALE 1:20

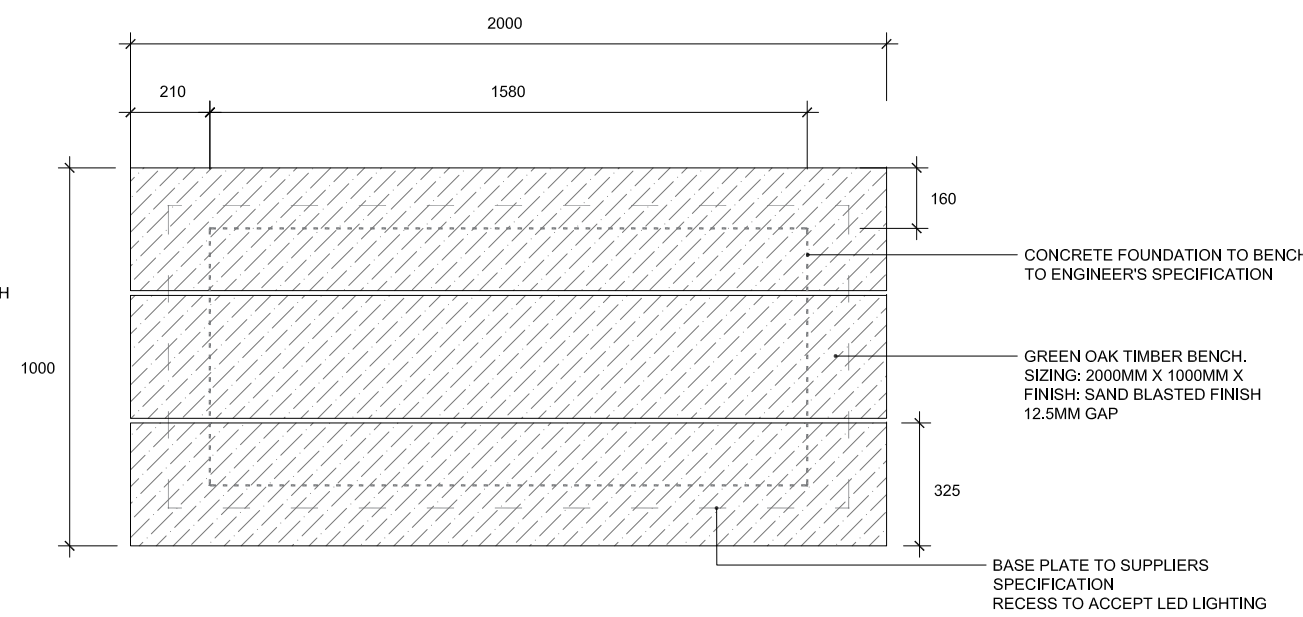


02C BRAMMHALL 1840 GREEN OAK TIMBER BENCH- CHORLTON SQUARE & CANAL EDGE
PLAN SCALE 1:20

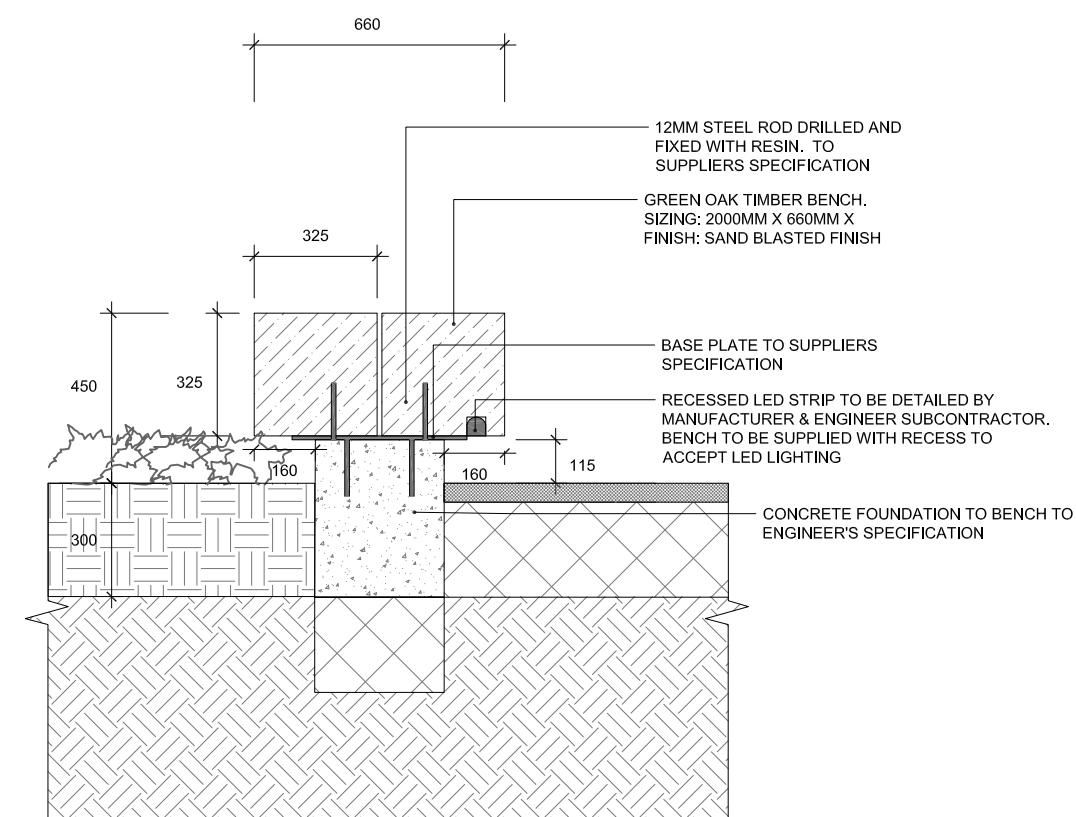


03A BRAMMHALL 1840 GREEN OAK TIMBER BENCH - CENTRAL SPACE
SECTION SCALE 1:20

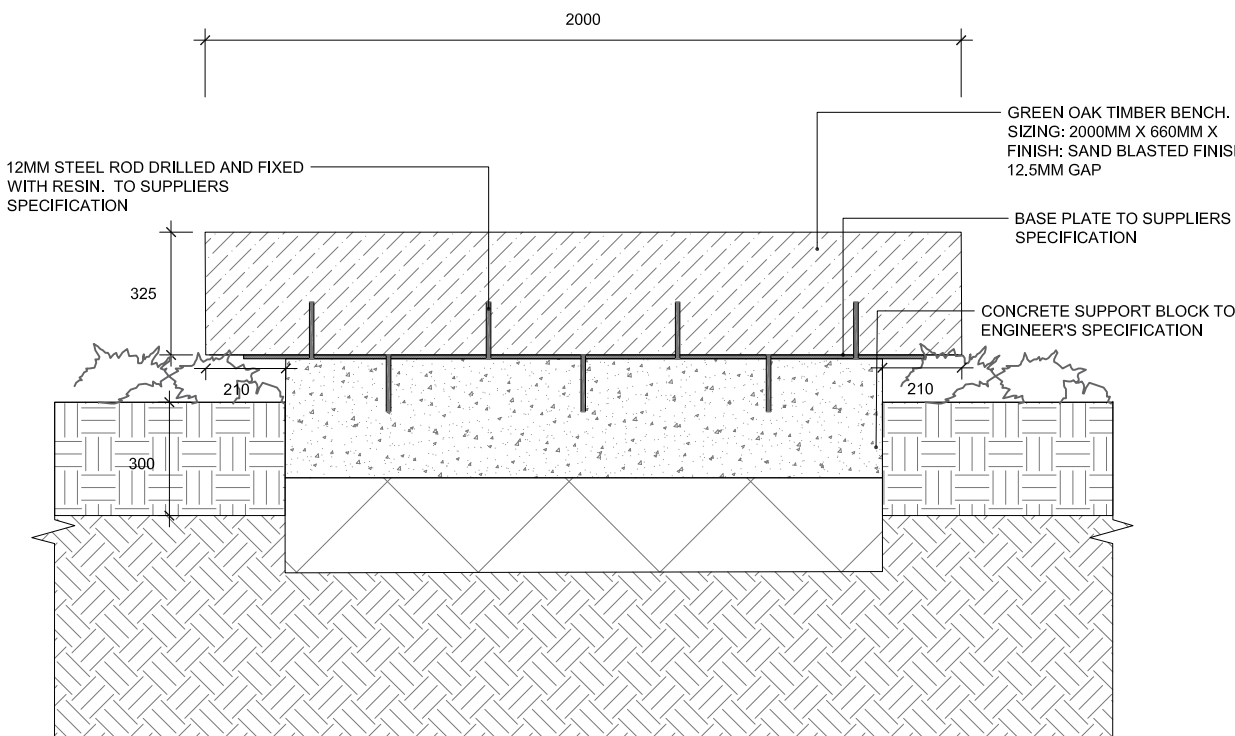

03B BRAMMHALL 1840 GREEN OAK TIMBER BENCH - CENTRAL SPACE
SECTION SCALE 1:20

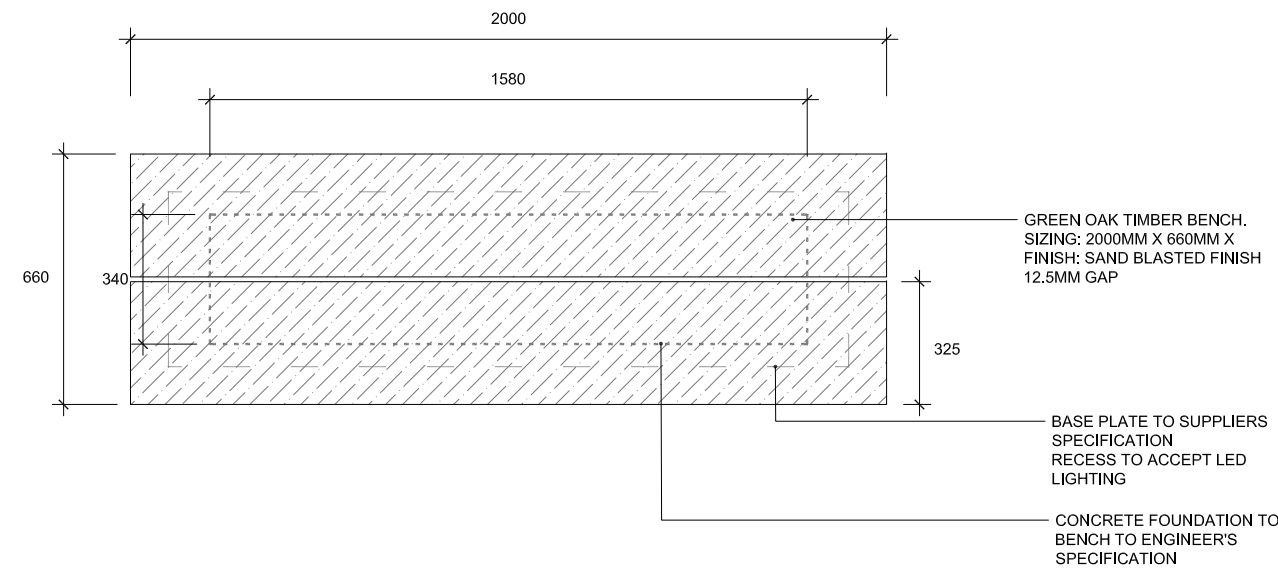

03C BRAMMHALL 1840 GREEN OAK TIMBER BENCH - CENTRAL SPACE
PLAN SCALE 1:20

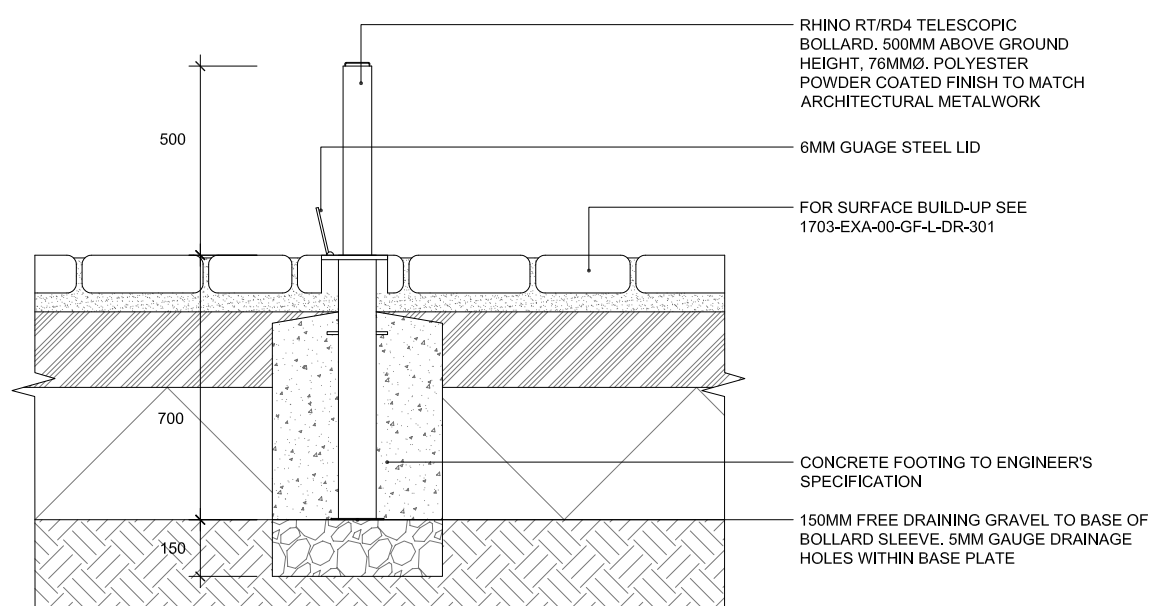

04A RECYCLED COBBLES TO LITTLE DAVID STREET
SECTION

No dimensions are to be scaled from this drawing.
All dimensions are to be checked on site.
Area measurements for indicative purposes only.

This drawing is the property of Exterior Architecture Ltd.
No part of the drawing may be reproduced in any manner
without permission from Exterior Architecture Ltd.

Client

Mount Anvil

! Do not scale from drawing. Use figured
dimensions only. All dimensions to be
checked on site

'All works below surface finish to be
reviewed and approved by project
engineer' / 'Location of
non-permeable areas to be confirmed
against final maintenance access
requirements'.

---	---	---
---	---	---
---	---	---
---	---	---
---	---	---
---	---	---
---	---	---
A	STAGE 4 ISSUE	03.12.2018
-	Draft tender/stage 4	16.11.2018
Rev	Description	Date

**EXTERIOR
ARCHITECTURE**

LONDON: Studio 1S, Hewlett House, Havelock Terrace,
London, SW8 4AS
MANCHESTER: Studio 537, The Royal Exchange, St Anns
Square, Manchester, M2 7DH
E-Mail: office@exteriorarchitecture.com
Web: www.exteriorarchitecture.com

Project title

KAMPUS

Drawing title

**PUBLIC REALM HARDWORKS
DETAILS - FURNITURE 2 OF 2**

Issued By	Manchester	T: 0161 850 8101
Scale	1:20 @ A1	Drawn ExA
Status	TENDER/STAGE 4	Checked SPL
Date	16.11.2018	Approved JM

Drawing number
1703-EXA-00-GF-DR-L-313 A

Revision

