


- NOTES:
- THIS DRAWING IS COPYRIGHT AND THE PROPERTY OF BELL MUNRO CONSULTING LTD. THE DRAWING MUST NOT BE REPRODUCED IN PART OR IN WHOLE WITHOUT PRIOR WRITTEN AUTHORITY.
 - THIS DRAWING MUST NOT BE SEALED BY EITHER CONSULTANTS OR OTHER CONSULTANTS ANY CONTRACTS OR OTHER CONSULTANTS ARE TO BE REPORTED TO BELL MUNRO CONSULTING PRIOR

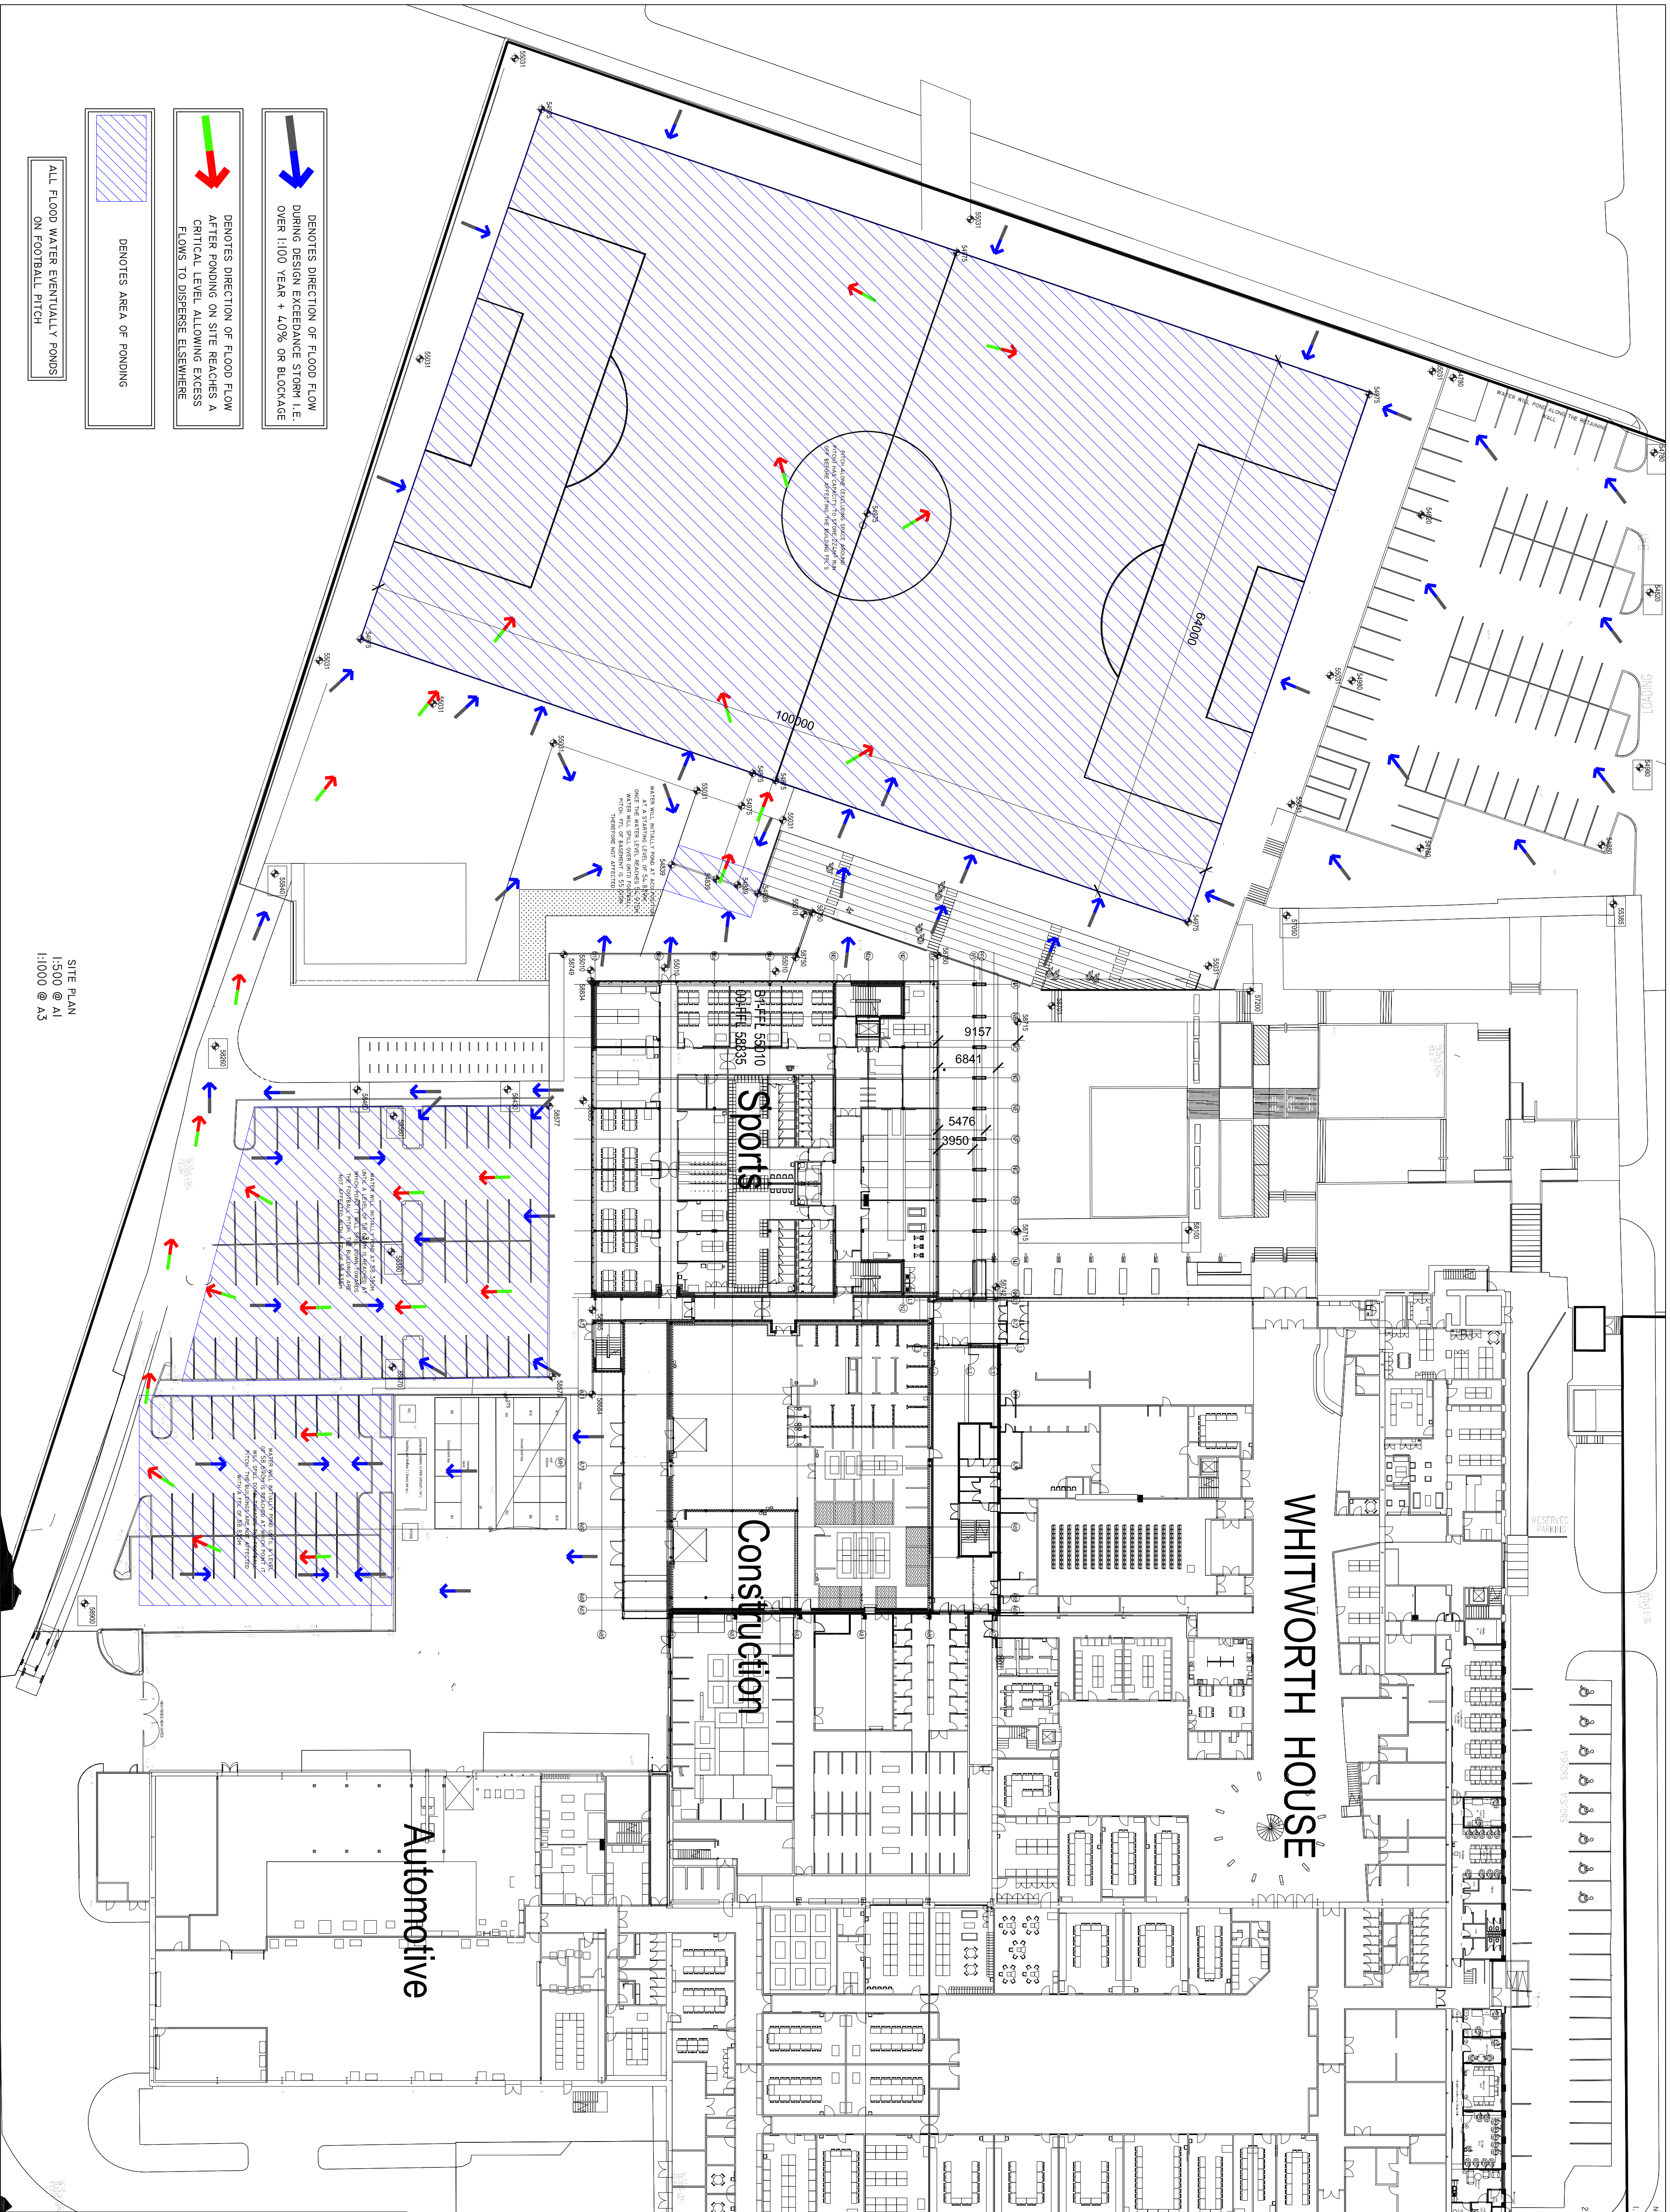

BMC		BELL MUNRO CONSULTING LTD	
CONSULTING CIVIL & STRUCTURAL ENGINEERS		CONSULTING CIVIL & STRUCTURAL ENGINEERS	
3, JACOBSON WAY		3, JACOBSON WAY	
TEL: 0161 275 1111		TEL: 0161 275 1111	
FAX: 0161 275 1112		FAX: 0161 275 1112	
EMAIL: WWW.BELLMUNRO.CO.UK		EMAIL: WWW.BELLMUNRO.CO.UK	
CADDICK CONSTRUCTION		CADDICK CONSTRUCTION	
OPENSOURCE CAMPUS		OPENSOURCE CAMPUS	
FLOOD ROUTING PLAN		FLOOD ROUTING PLAN	
DRAWN BY: AM		CHECKED BY: CM	
DATE: 05/21		SCALE: 1:500	
DRAWING NUMBER: J6776/D05		REVISION: -	