
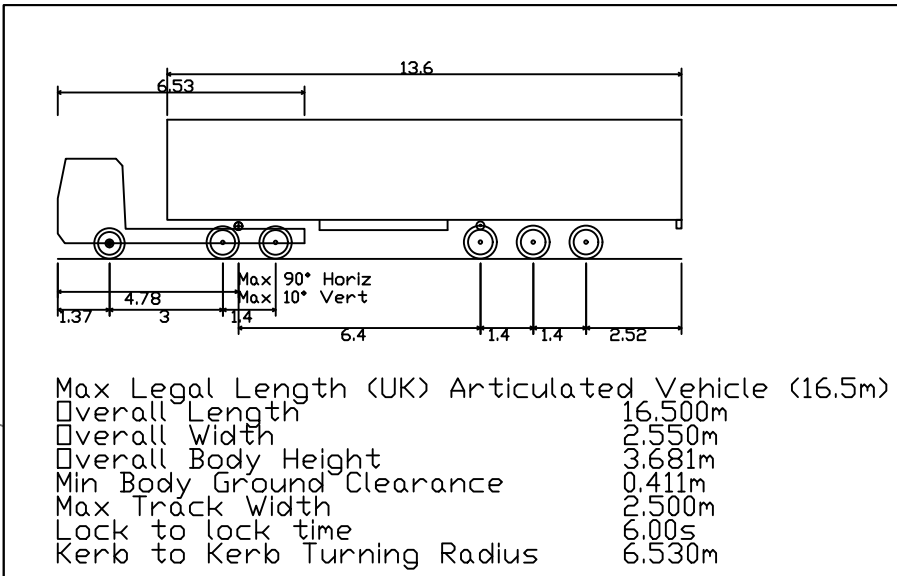
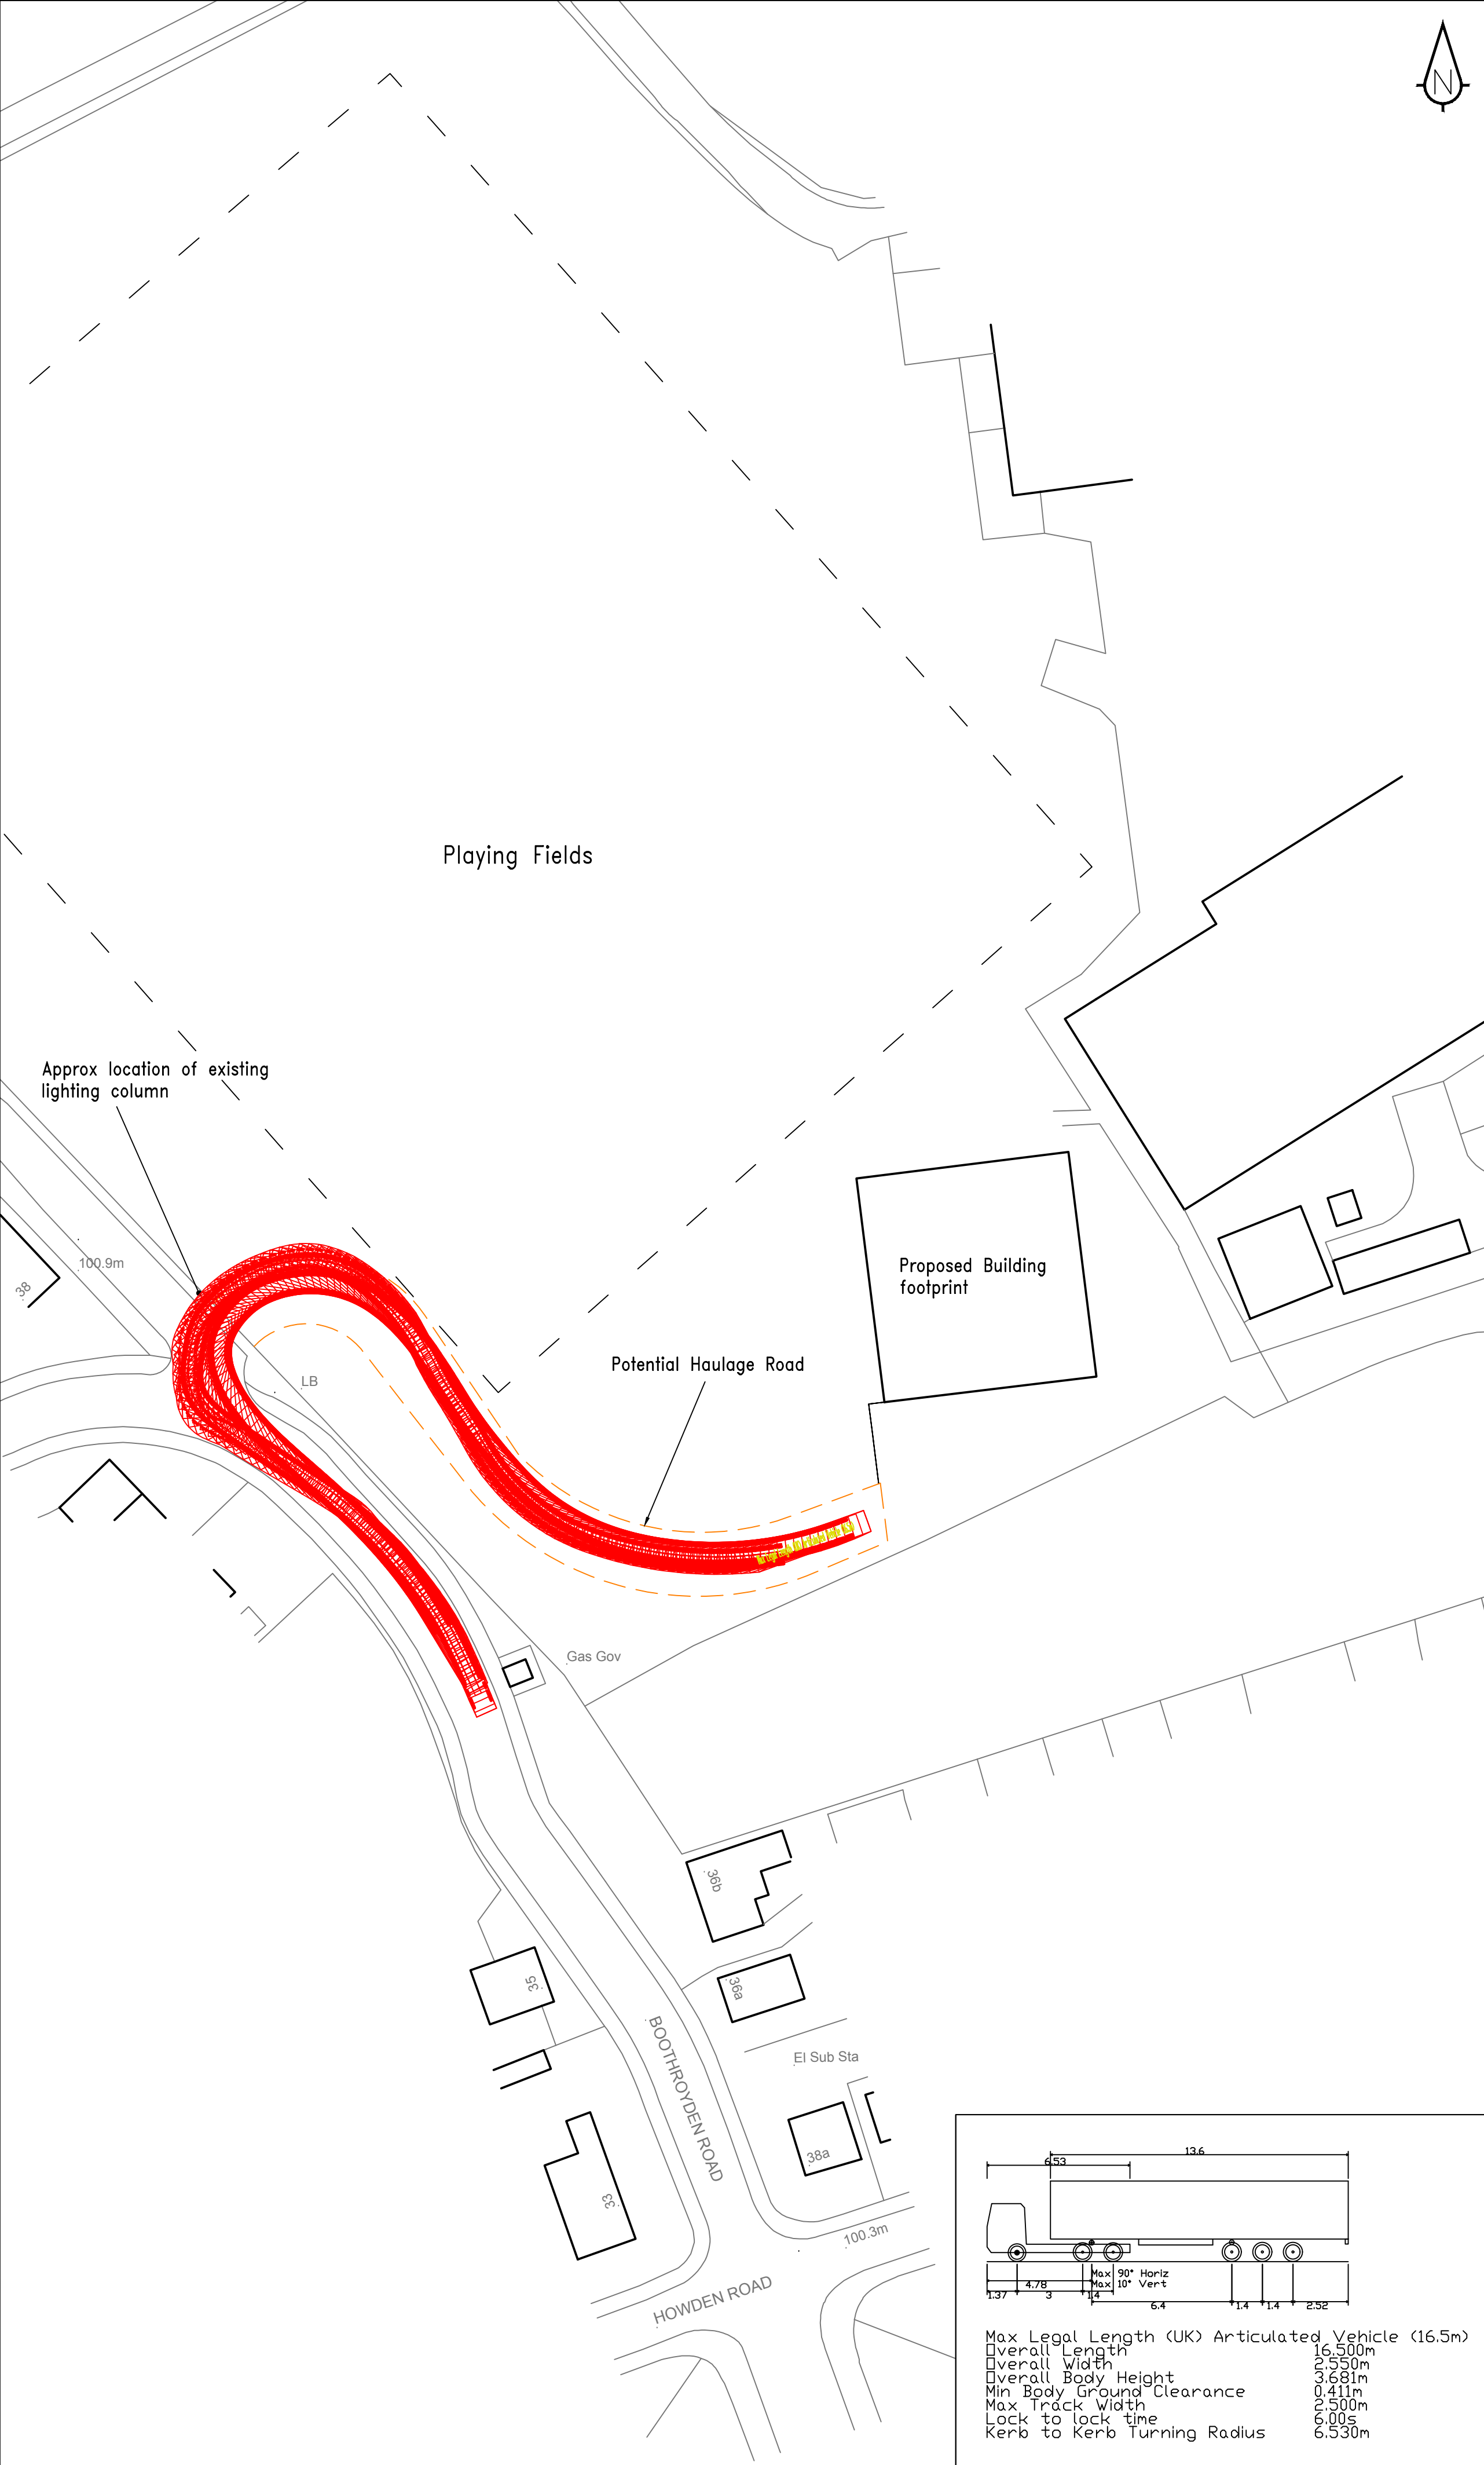


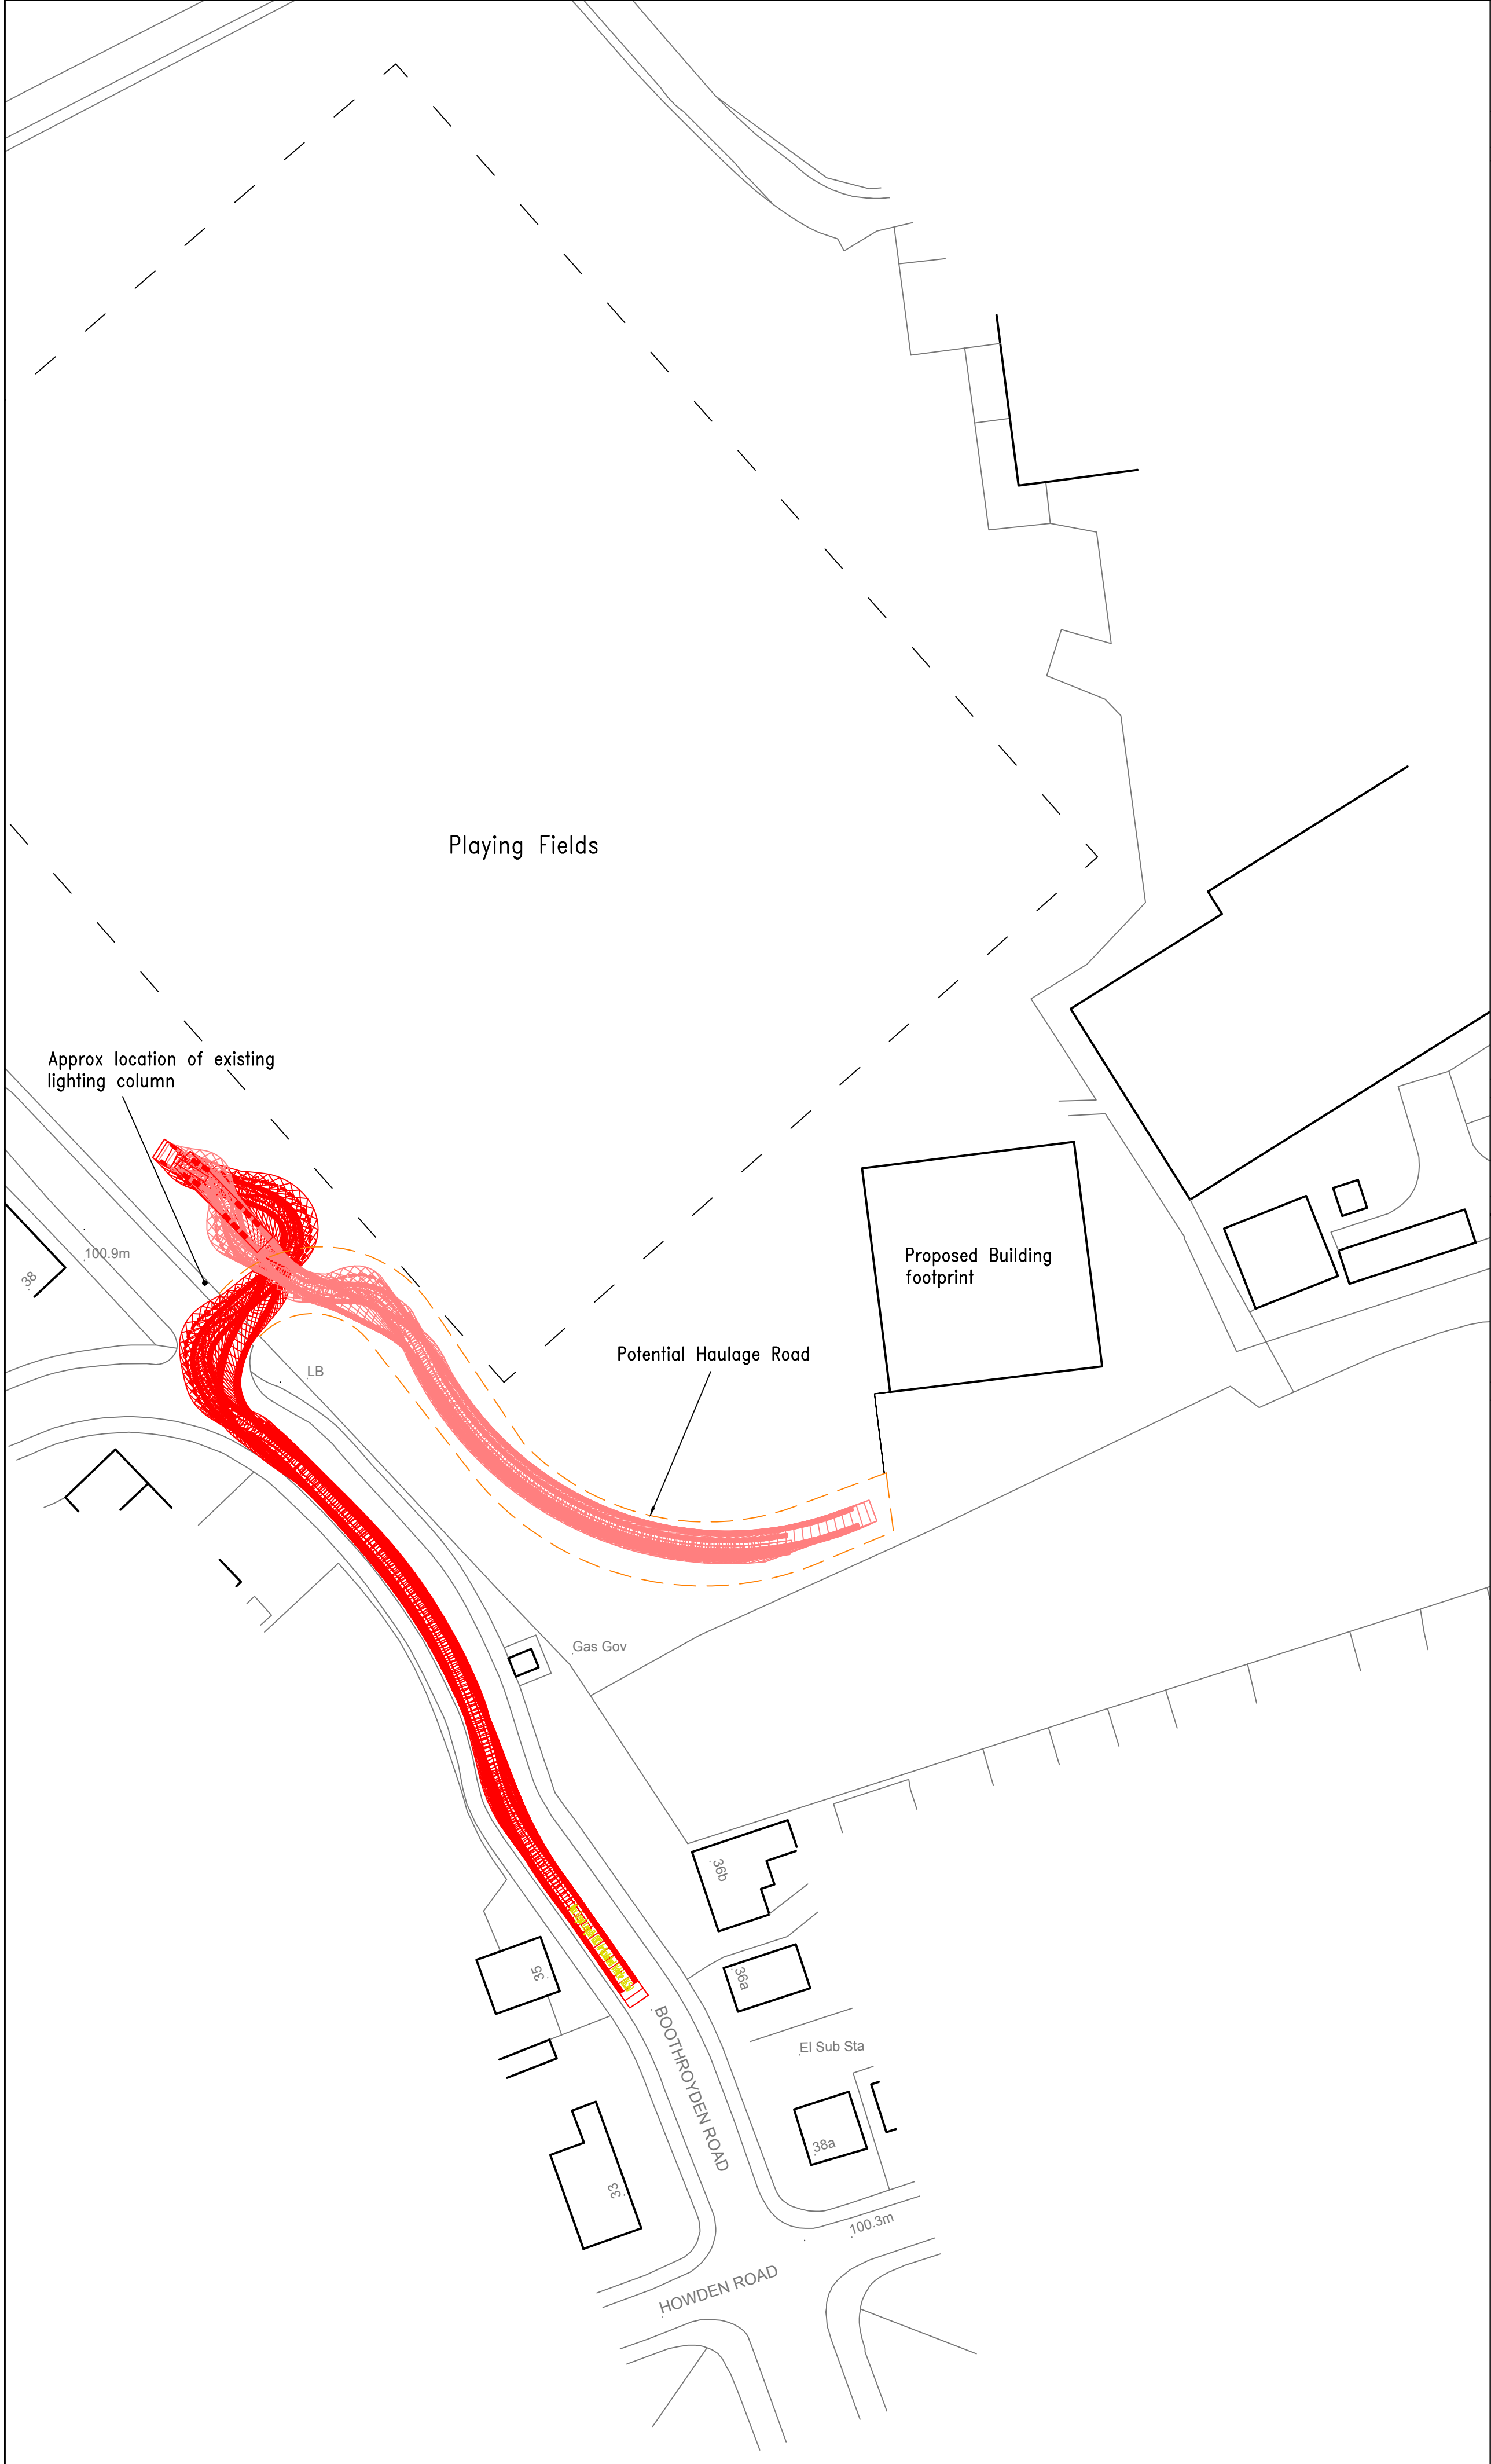

Rev

Amendment

Drawn

Date

Checked

Sa

sanderson[®]

associates

(consulting engineers) ltd

Highways | Traffic | Transportation | Water

T 01924 844080 mail@sandersonassociates.co.uk
F 01924 844081 www.sandersonassociates.co.uk

Client

R Developments t/a Rosslee Construction

Project Title

Our Lady's RC High School,
Alworth Road, Manchester

Drawing Title

Swept Path Analysis of a
16.5m Articulated Vehicle
on Potential Haulage Route

Scale

1:500

Drawn By

AA

Drawing Size

A1

Checked By

DJC

Date

August 2021

Approved By

DJC

Drawing Number

300309-001

Rev

A

© Sanderson Associates (Consulting Engineers) Ltd.