


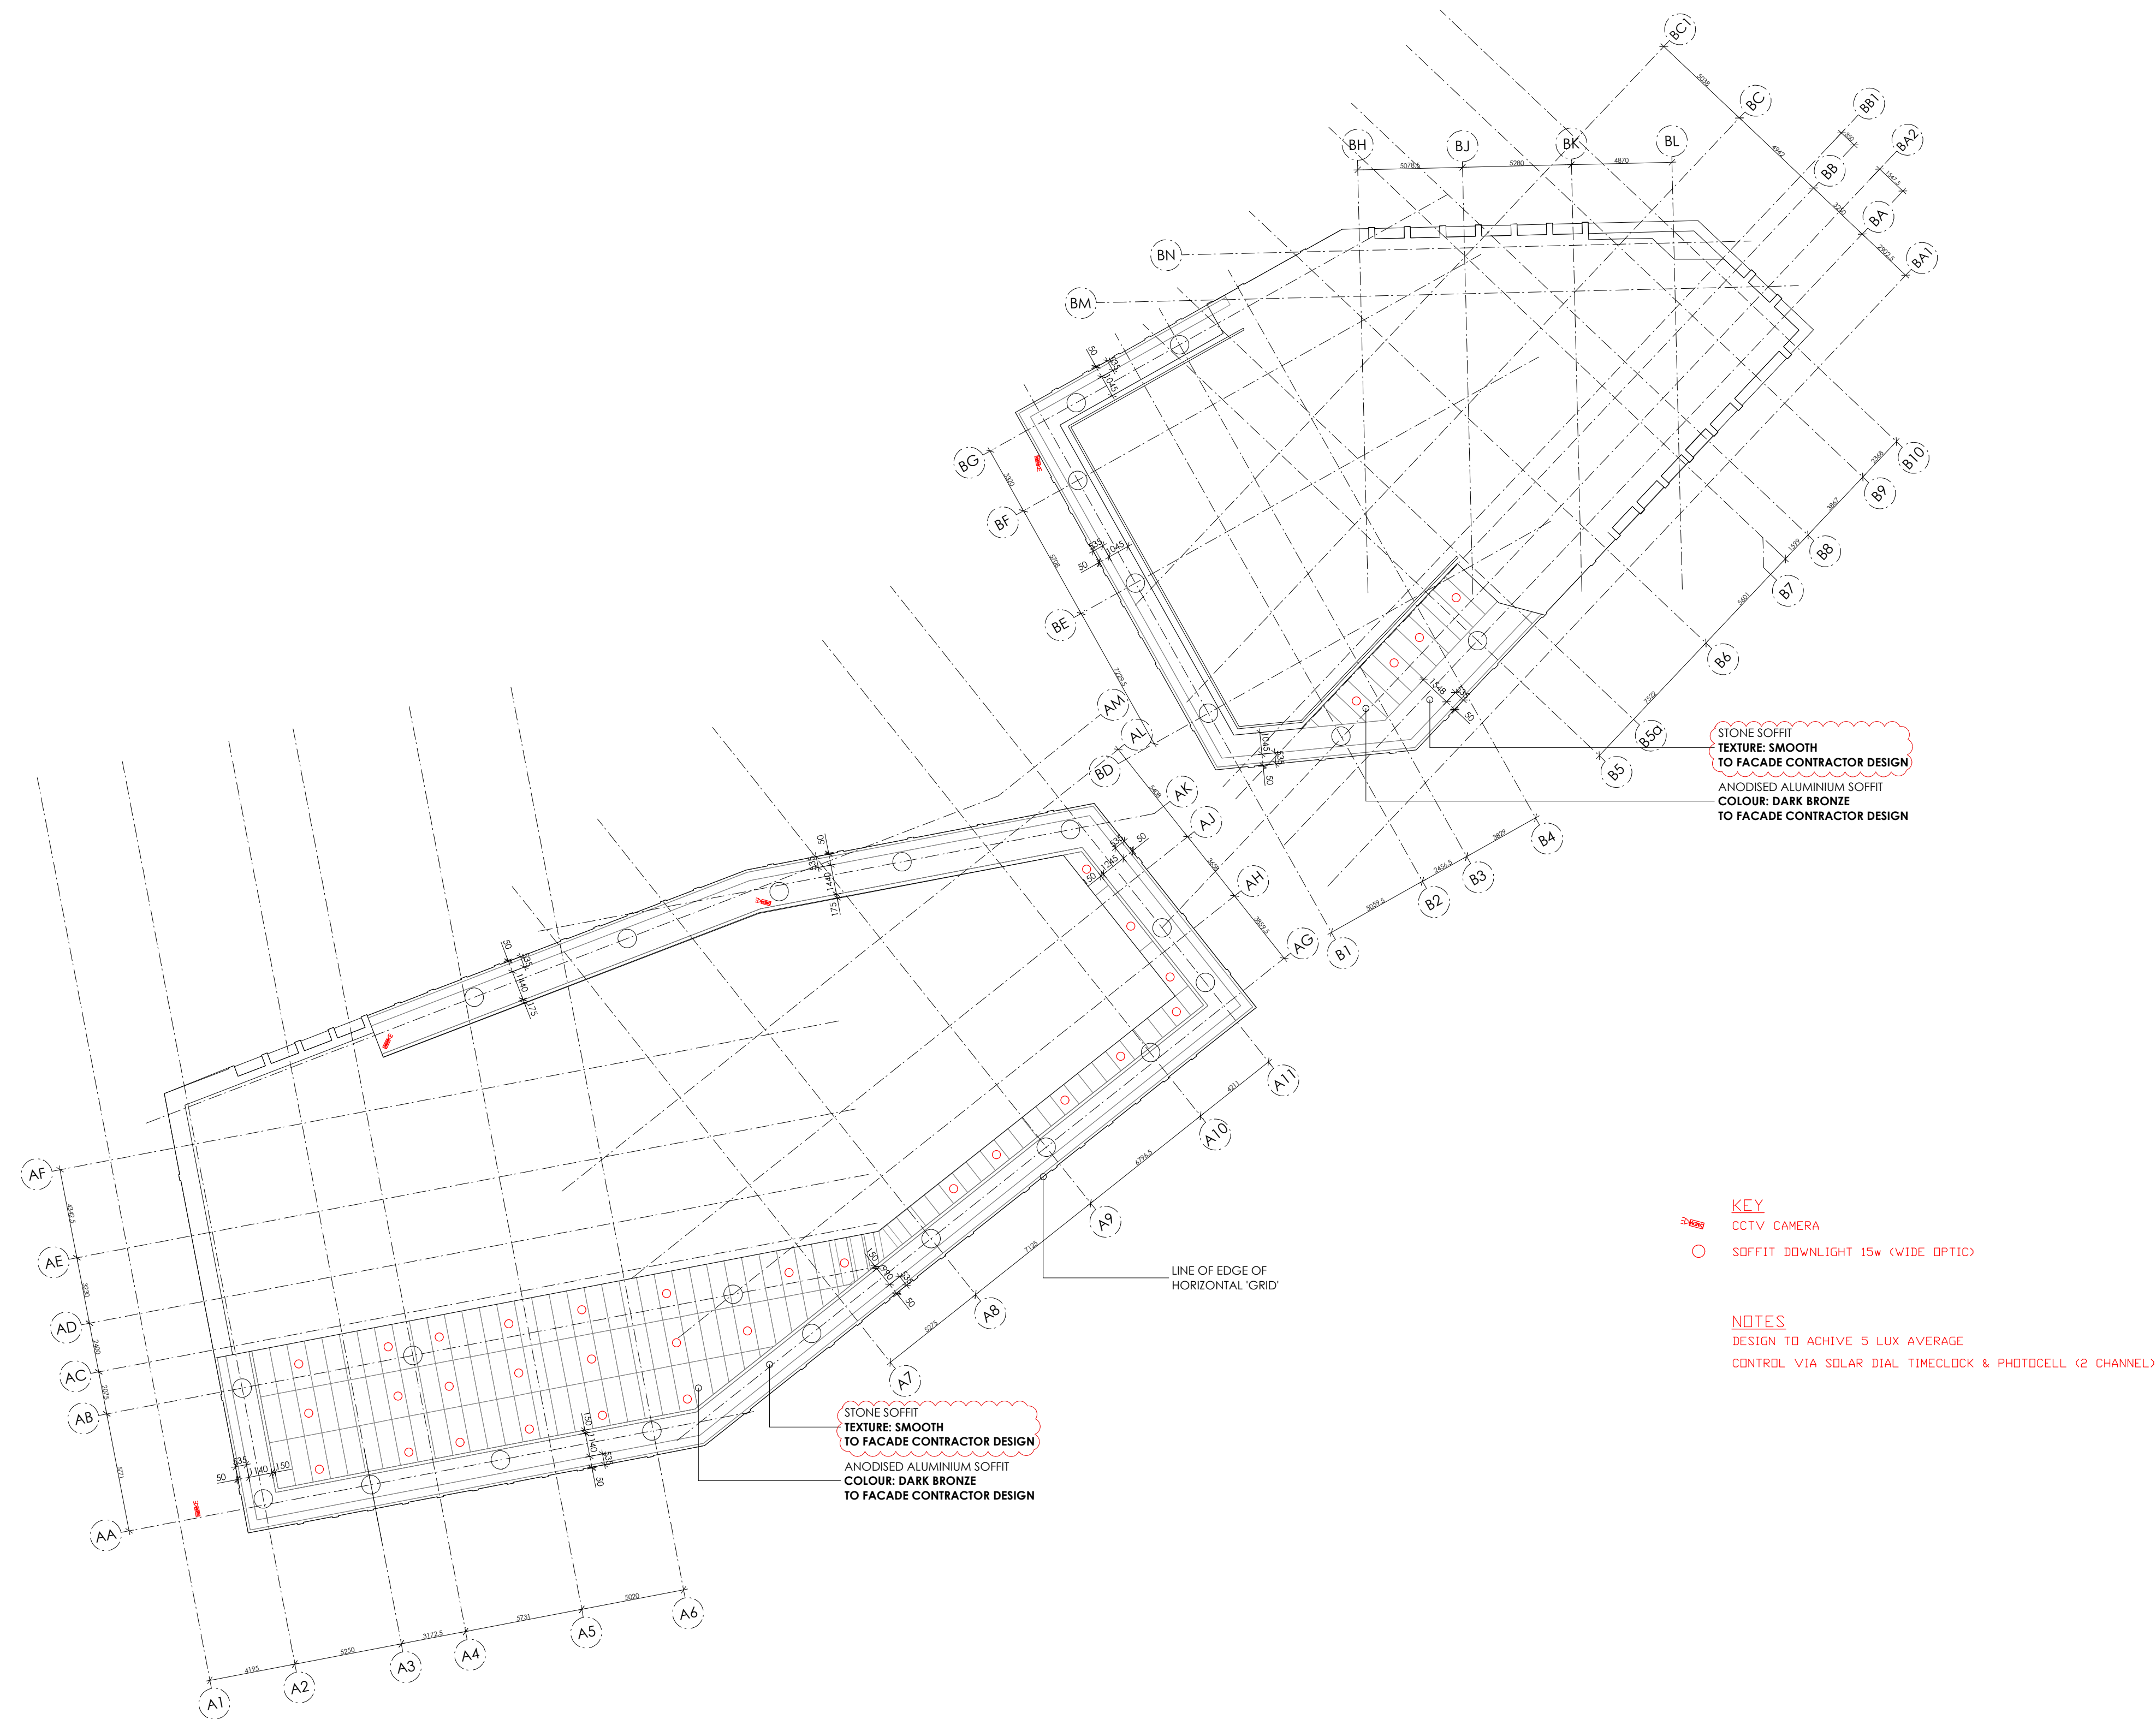

ISSUE: PRELIMINARY		
REV.	DESCRIPTION	DATE
CLIENT: RENAKER BUILD		
PROJECT: CHESTER ROAD MANCHESTER		
DESCRIPTION: EXTERNAL SERVICES LAYOUT		
NOTE: FILE REFERENCE: Z1-RNM-G540-PL-01-43		
REVISION: P01		
SCALE: 1:200(A1)	DATE: 11-01-21	
DRAWN: KM	DRAWING No: E125/Z1/43/P01	



Electrical Engineer & Contractor

RNM Electrical Ltd
Suite 310,
Britannia office Quarters,
Waters meeting road,
Britannia way, BOLTON,
BL2 2HH