


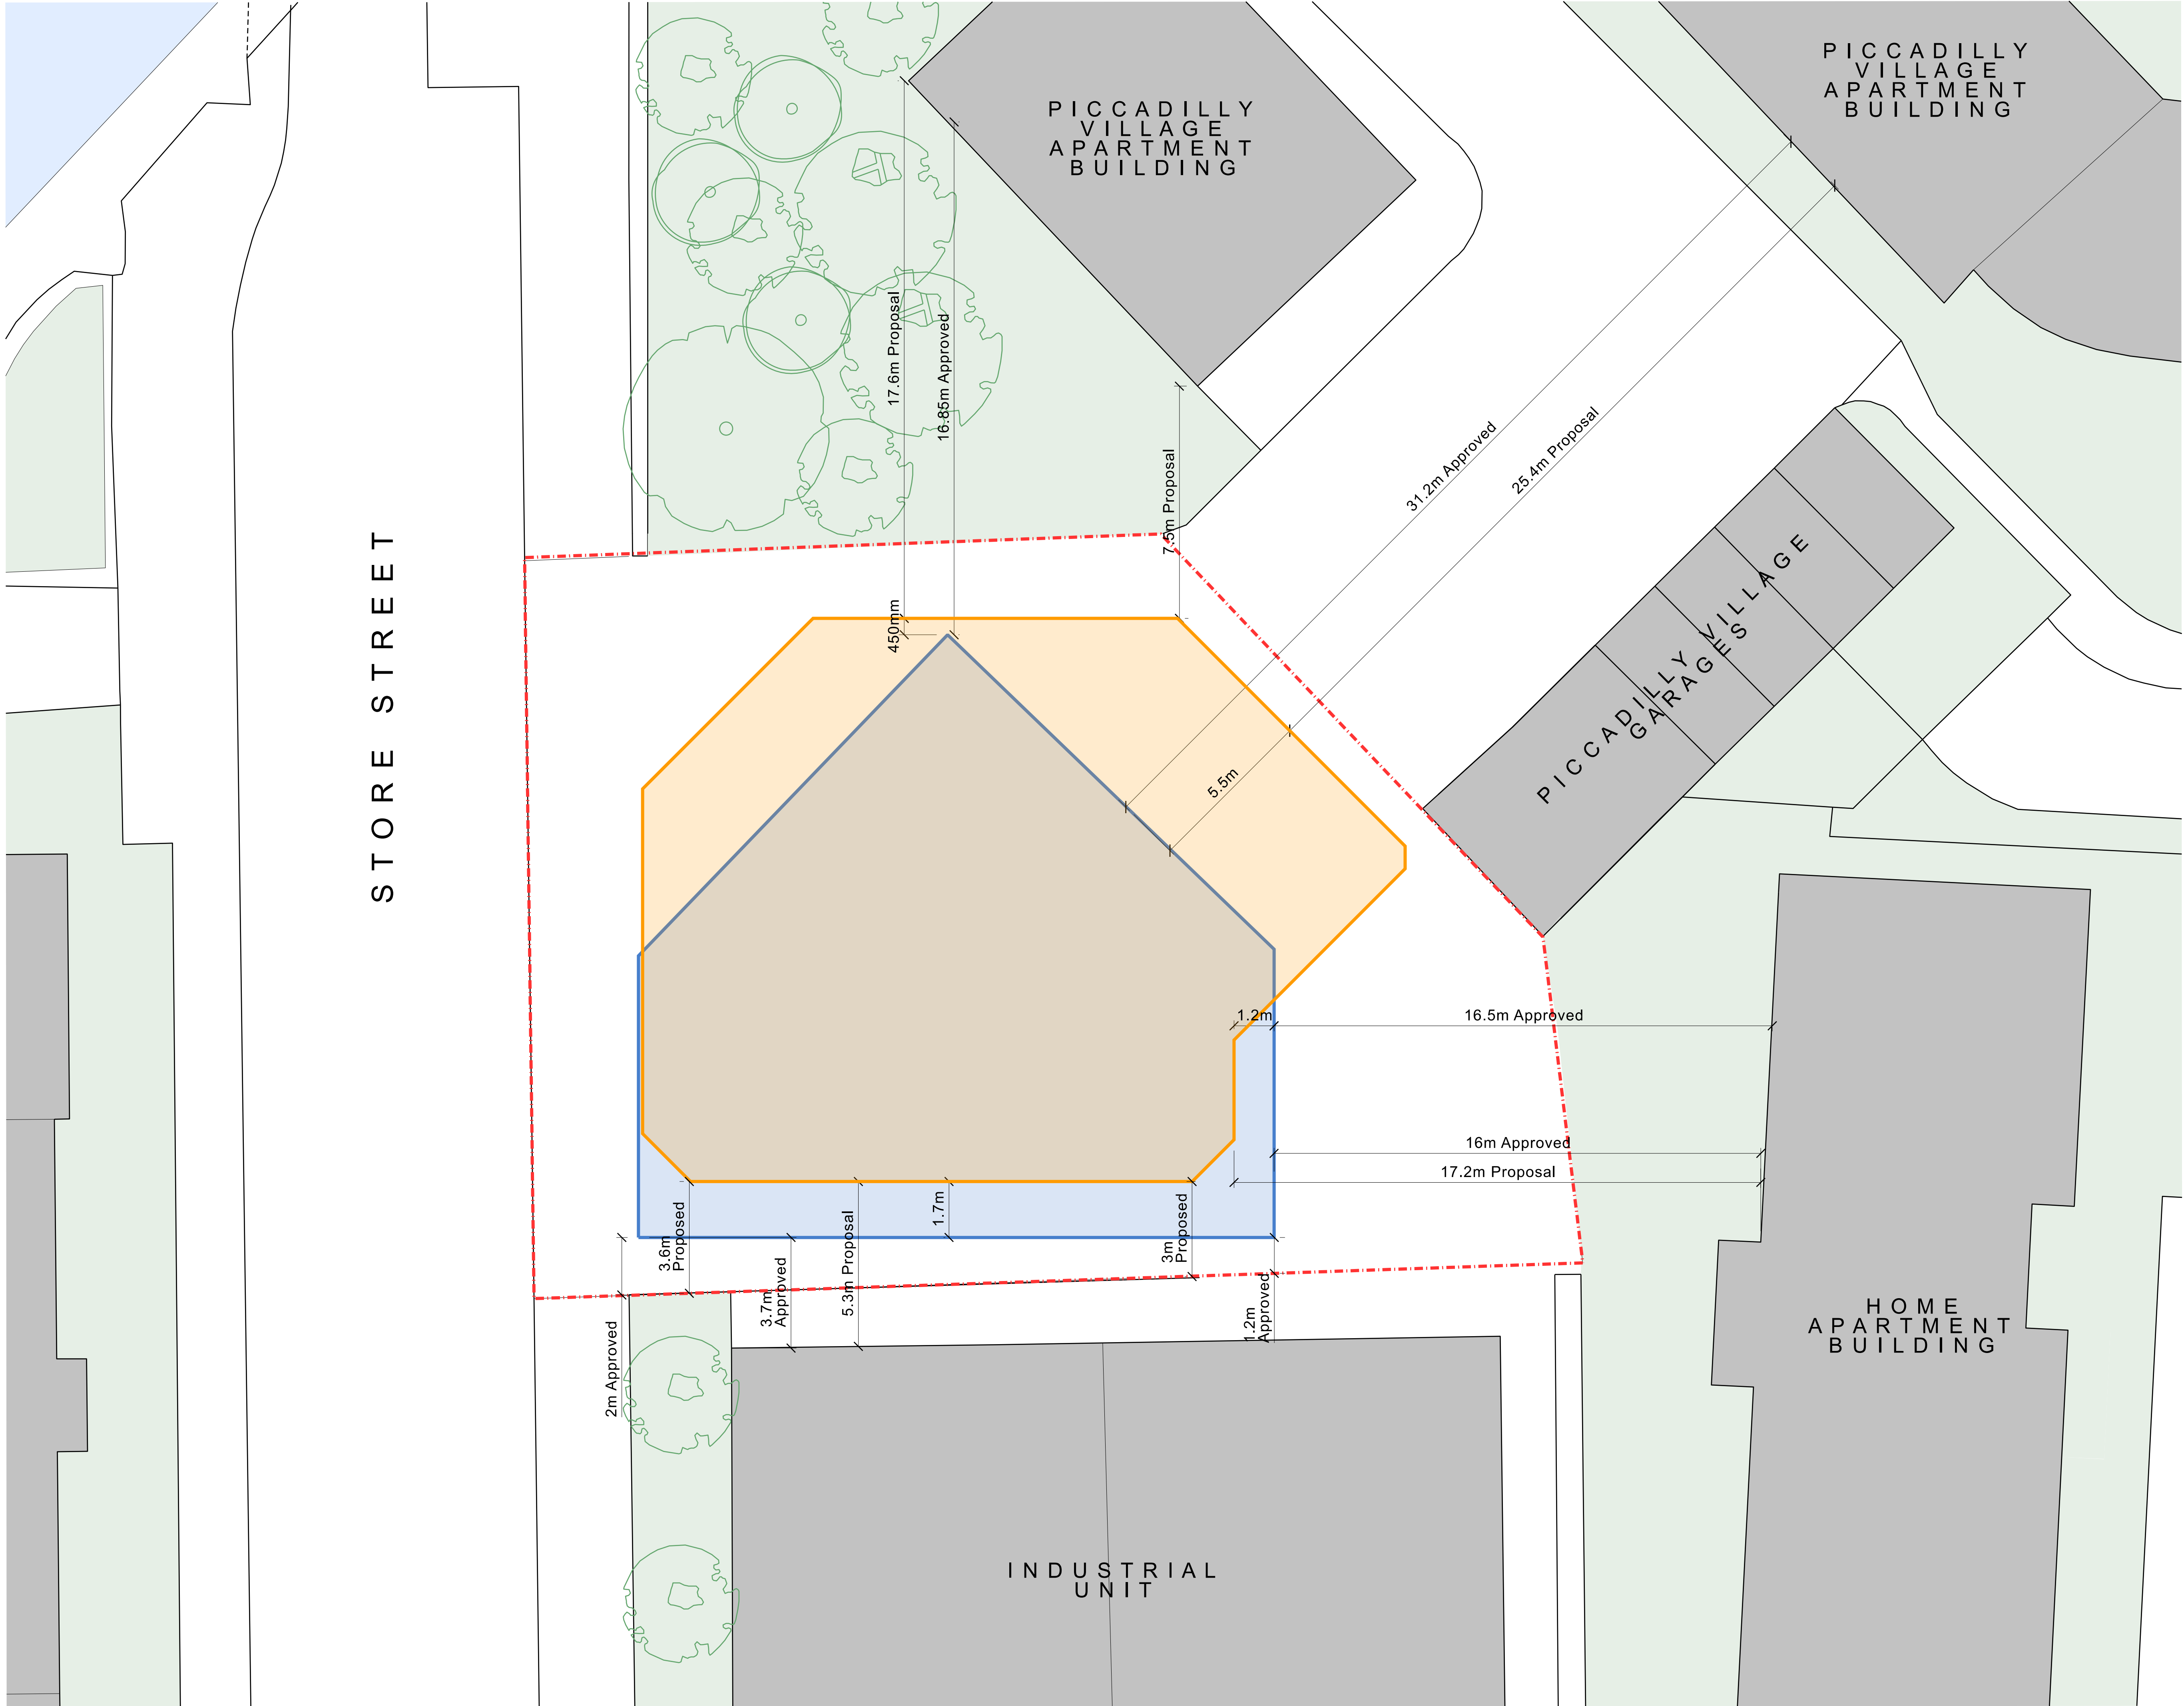

Copyright of this drawing is vested in 5plus Architects and it must not be copied or reproduced without written consent. Figures shown are only as to be taken from this drawing. Do not scale from this drawing.

All Contractors must take the site and are responsible for making and providing all dimensions needed to their work. 5plus Architects are to be advised of any variation between drawings and site conditions.

5plus Architects shall drawings based on field only and should not be interpreted for construction.

All dimensions and levels should be based on the values stated in text, on the drawings.

CONSTRUCTION - It is confirmed that the proposed works are within the scope of a competent Contractor and as such no contract documents have been provided, refer to relevant Party Schedule Documents and Assessment.

KEY PLAN:

- Application Boundary
- Proposed Scheme Typical Floor
- Approved Scheme Typical Floor

REV: | DATE: | DETAILS:

5plus architects

Manchester: 0161 228 0211
Fourth Floor, The Hive, 47 Lever Street,
Manchester M1 1FN

London: 0207 253 7644
The Leather Market, Weston Street,
London SE1 3ER
5plusarchitects.com

PROJECT:
M1 Piccadilly
Store Street

TITLE:
Mass Comparison Plan
Typical Floor

SCALE:
1:100 @ A1

ORIGIN DATE:
13/01/20

DRAWN:
MS

CHECKED:
PN

STATUS:
Information

PROJECT
05868_ B1_02_2202_BDP

REV:
0