


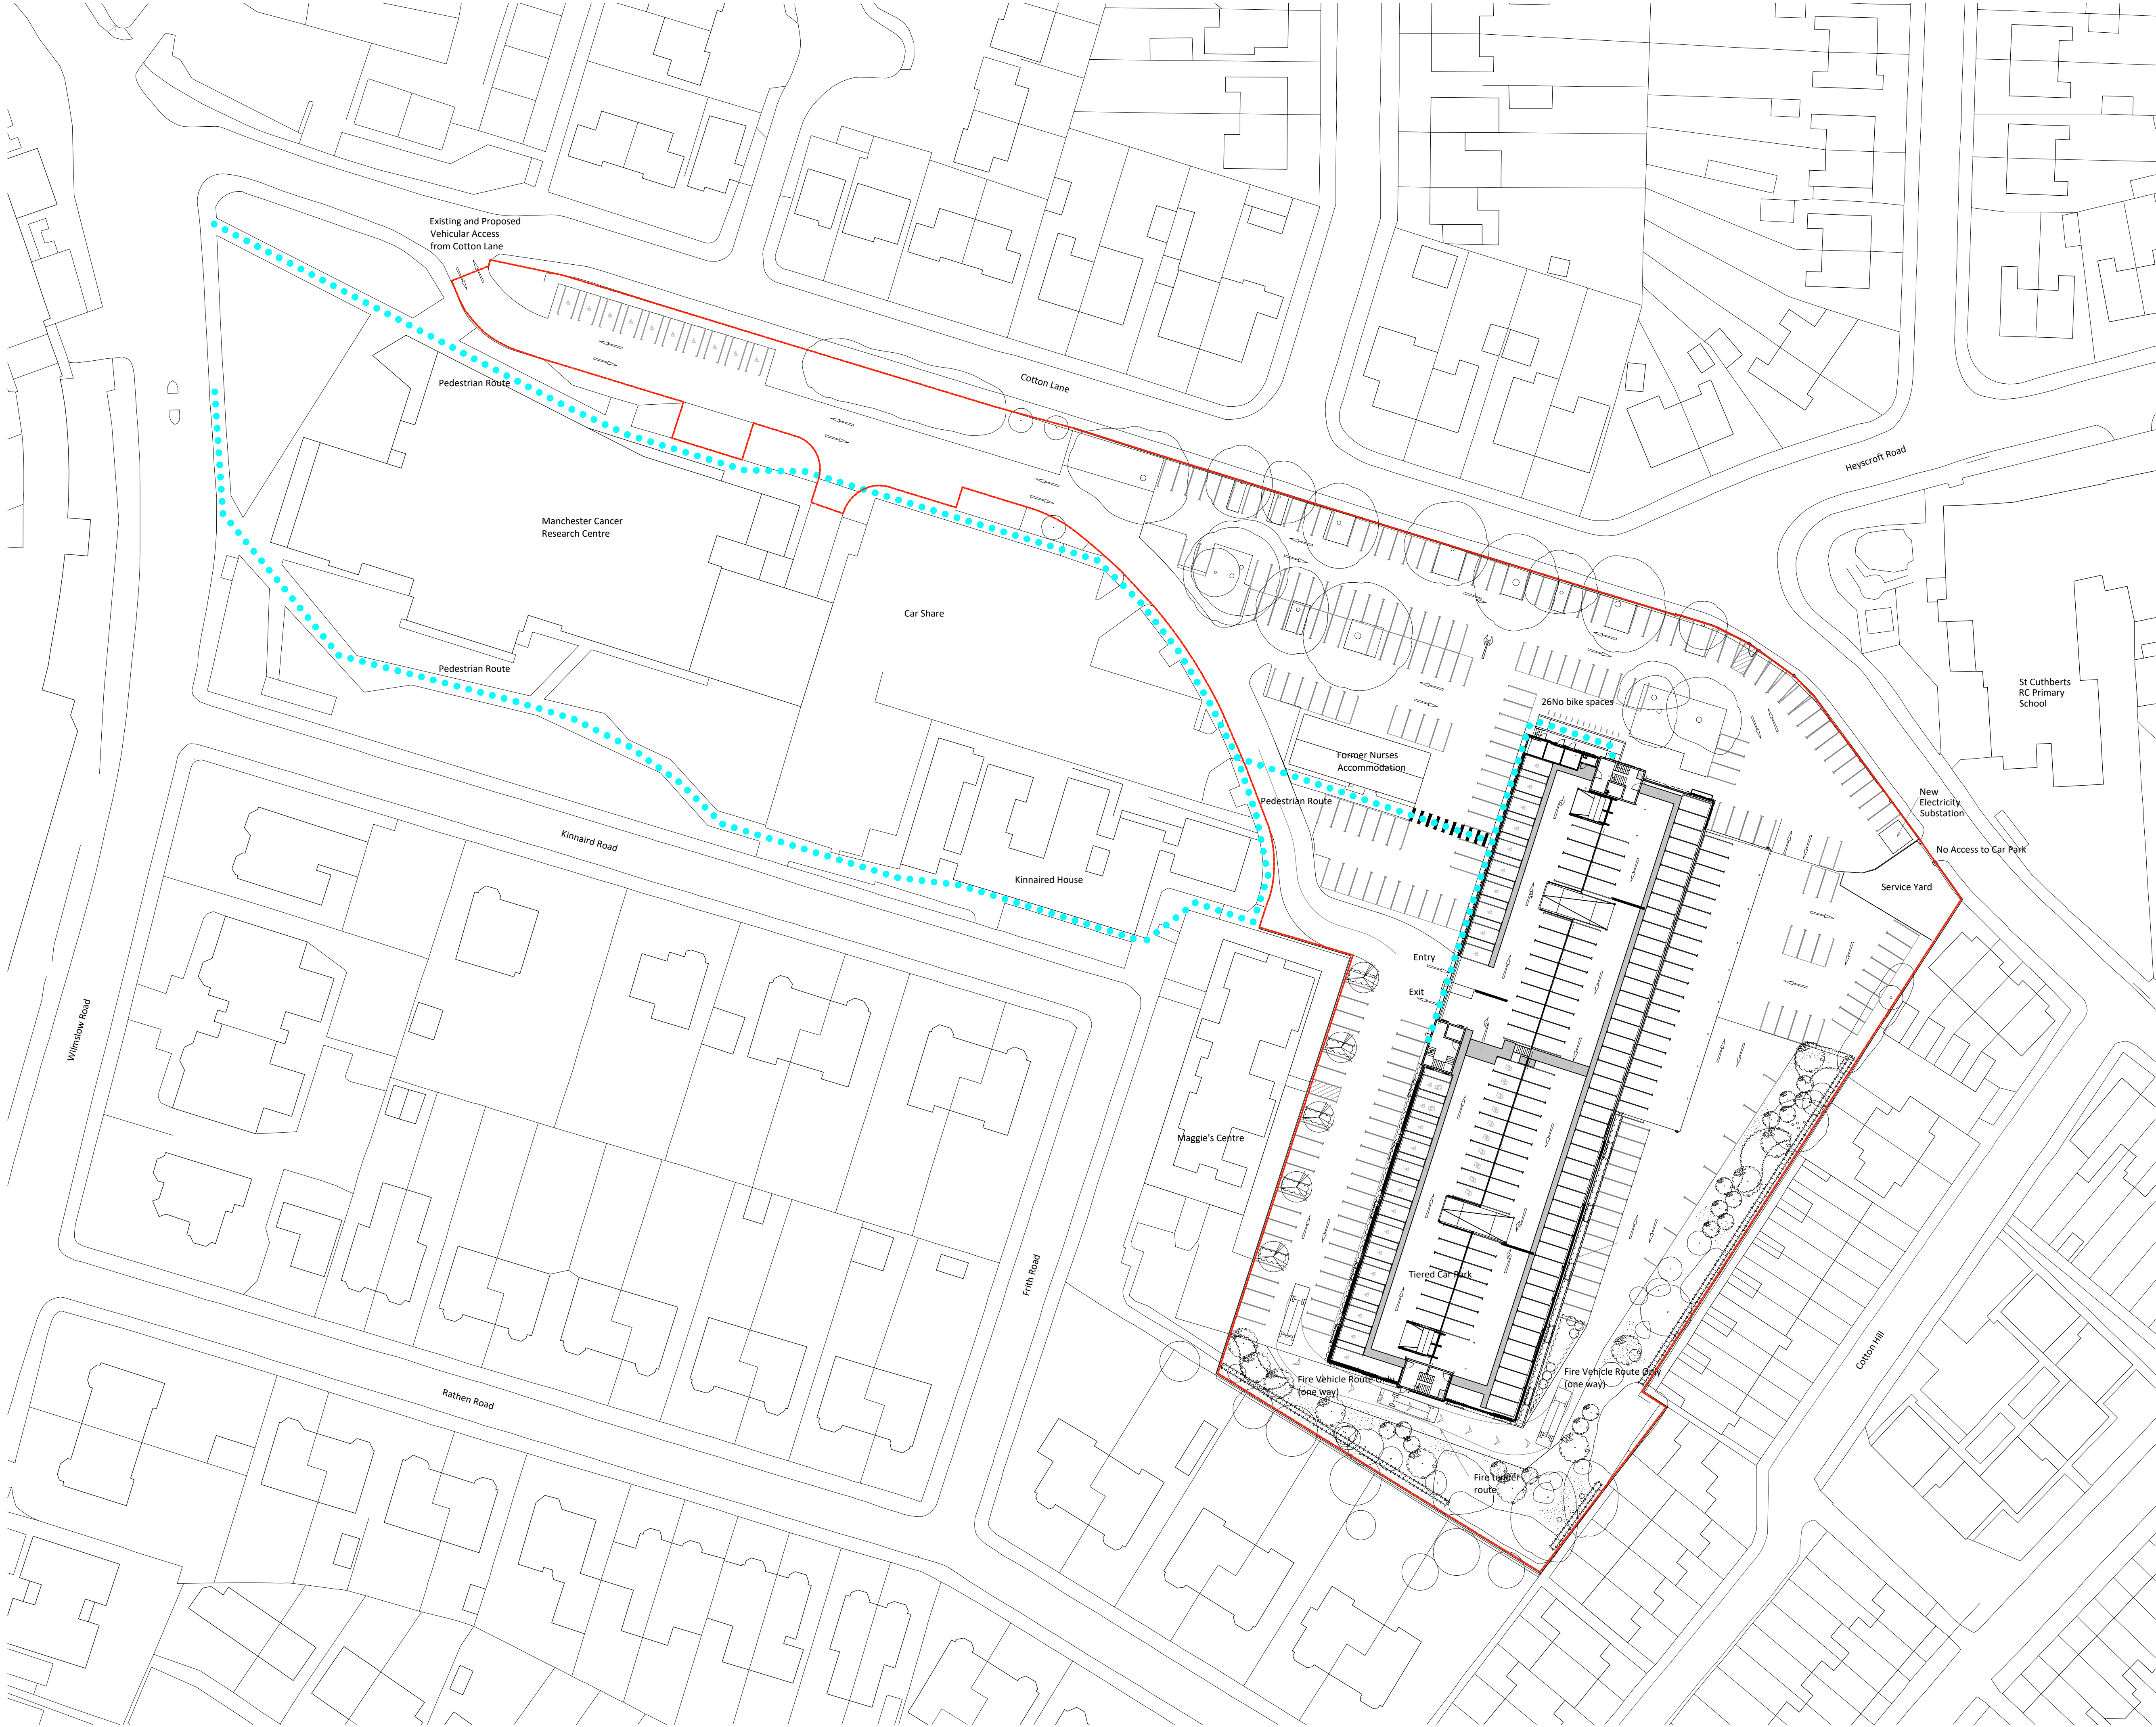

Notes:

- This drawing is copyright.
- Do not scale dimensions from this drawing.
- All discrepancies on this drawing are to be reported to the architect.
- Do not modify any element of this drawing.
- Use drawing only for purpose(s) issued.

North Sign / Key Plan

The following external model files are included within this drawing:

|     |          |                           |    |    |
|-----|----------|---------------------------|----|----|
| P02 | 09/07/21 | RED LINE BOUNDARY AMENDED |    |    |
| P01 | 02/07/21 | RED LINE BOUNDARY AMENDED |    |    |
| Rev | Date     | Revision Notes            | Dn | Rv |

Client / Contractor



IBI

Intelligence

Buildings

Infrastructure

www.ibigroup.com

Project  
CHRISTIE TIERED CAR PARK

Drawing Title  
PROPOSED ACCESS PLAN

|            |          |          |
|------------|----------|----------|
| Job Number | Date     | Scale@A1 |
| 124994     | 01/04/21 | 1:500    |
| Status     | Purpose  |          |

|                           |          |
|---------------------------|----------|
| Drawing Number            | Revision |
| TCP-IBI-XX-XX-PL-A-100004 | P02      |