
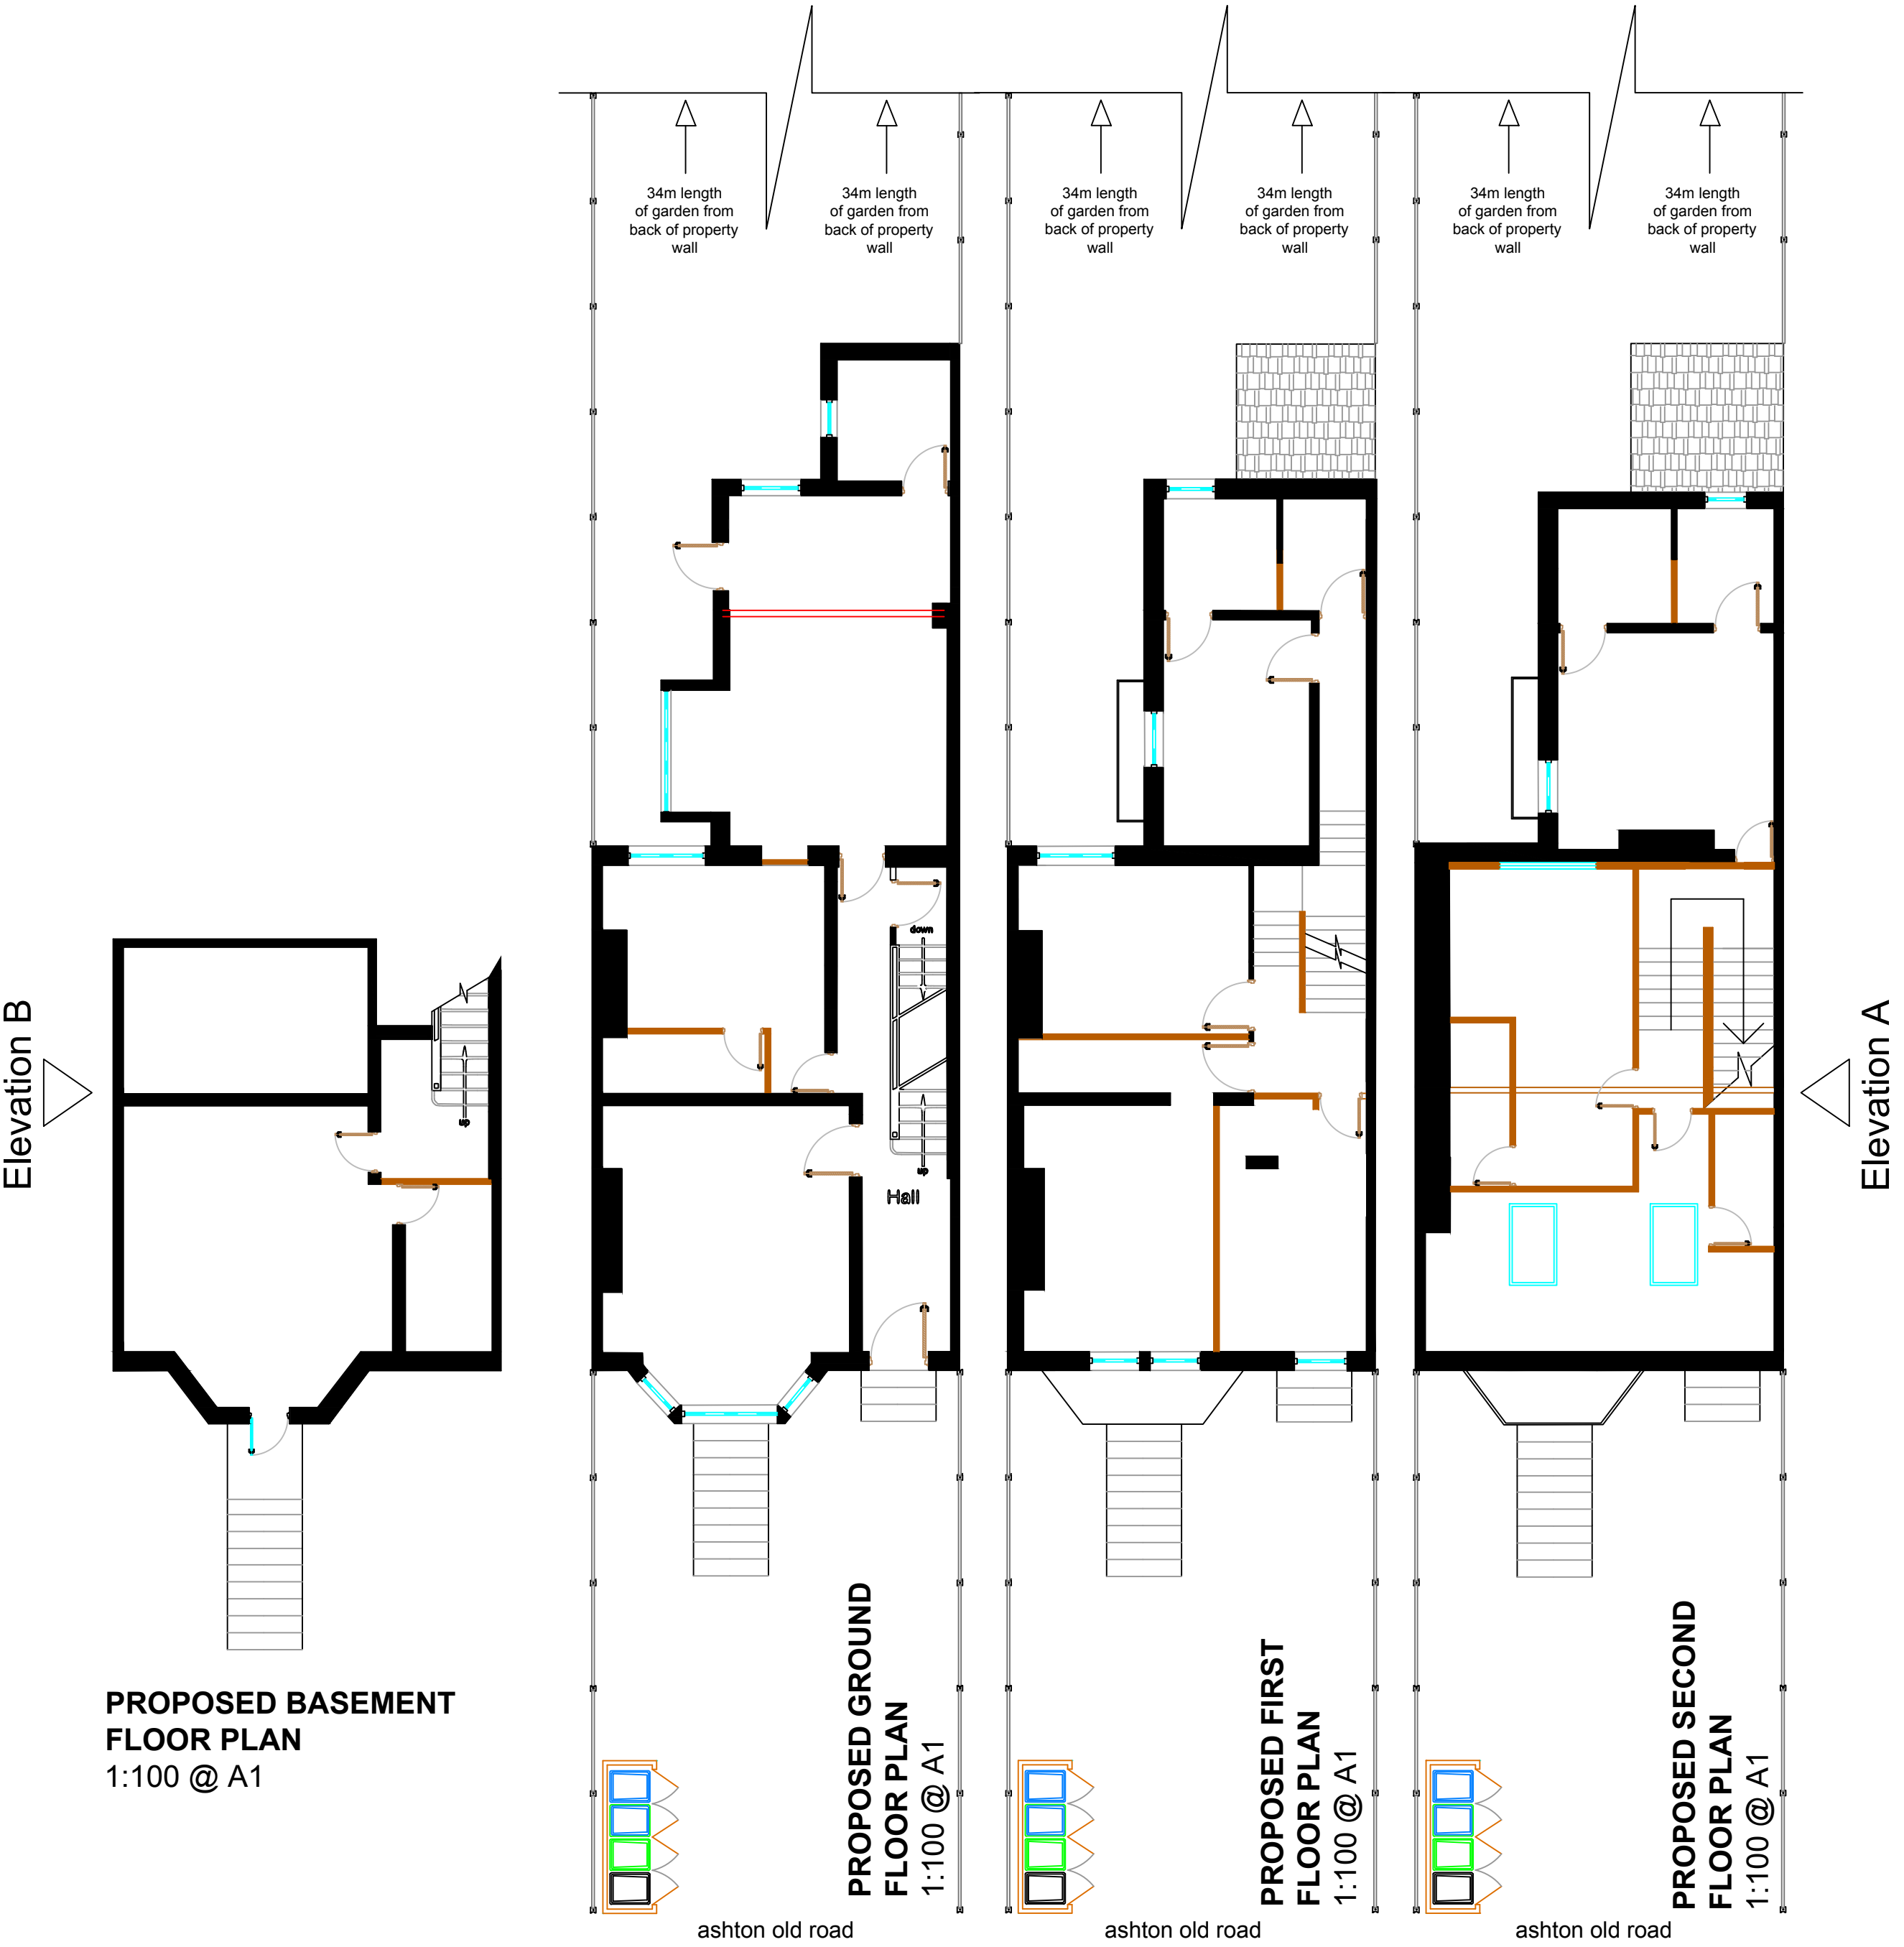


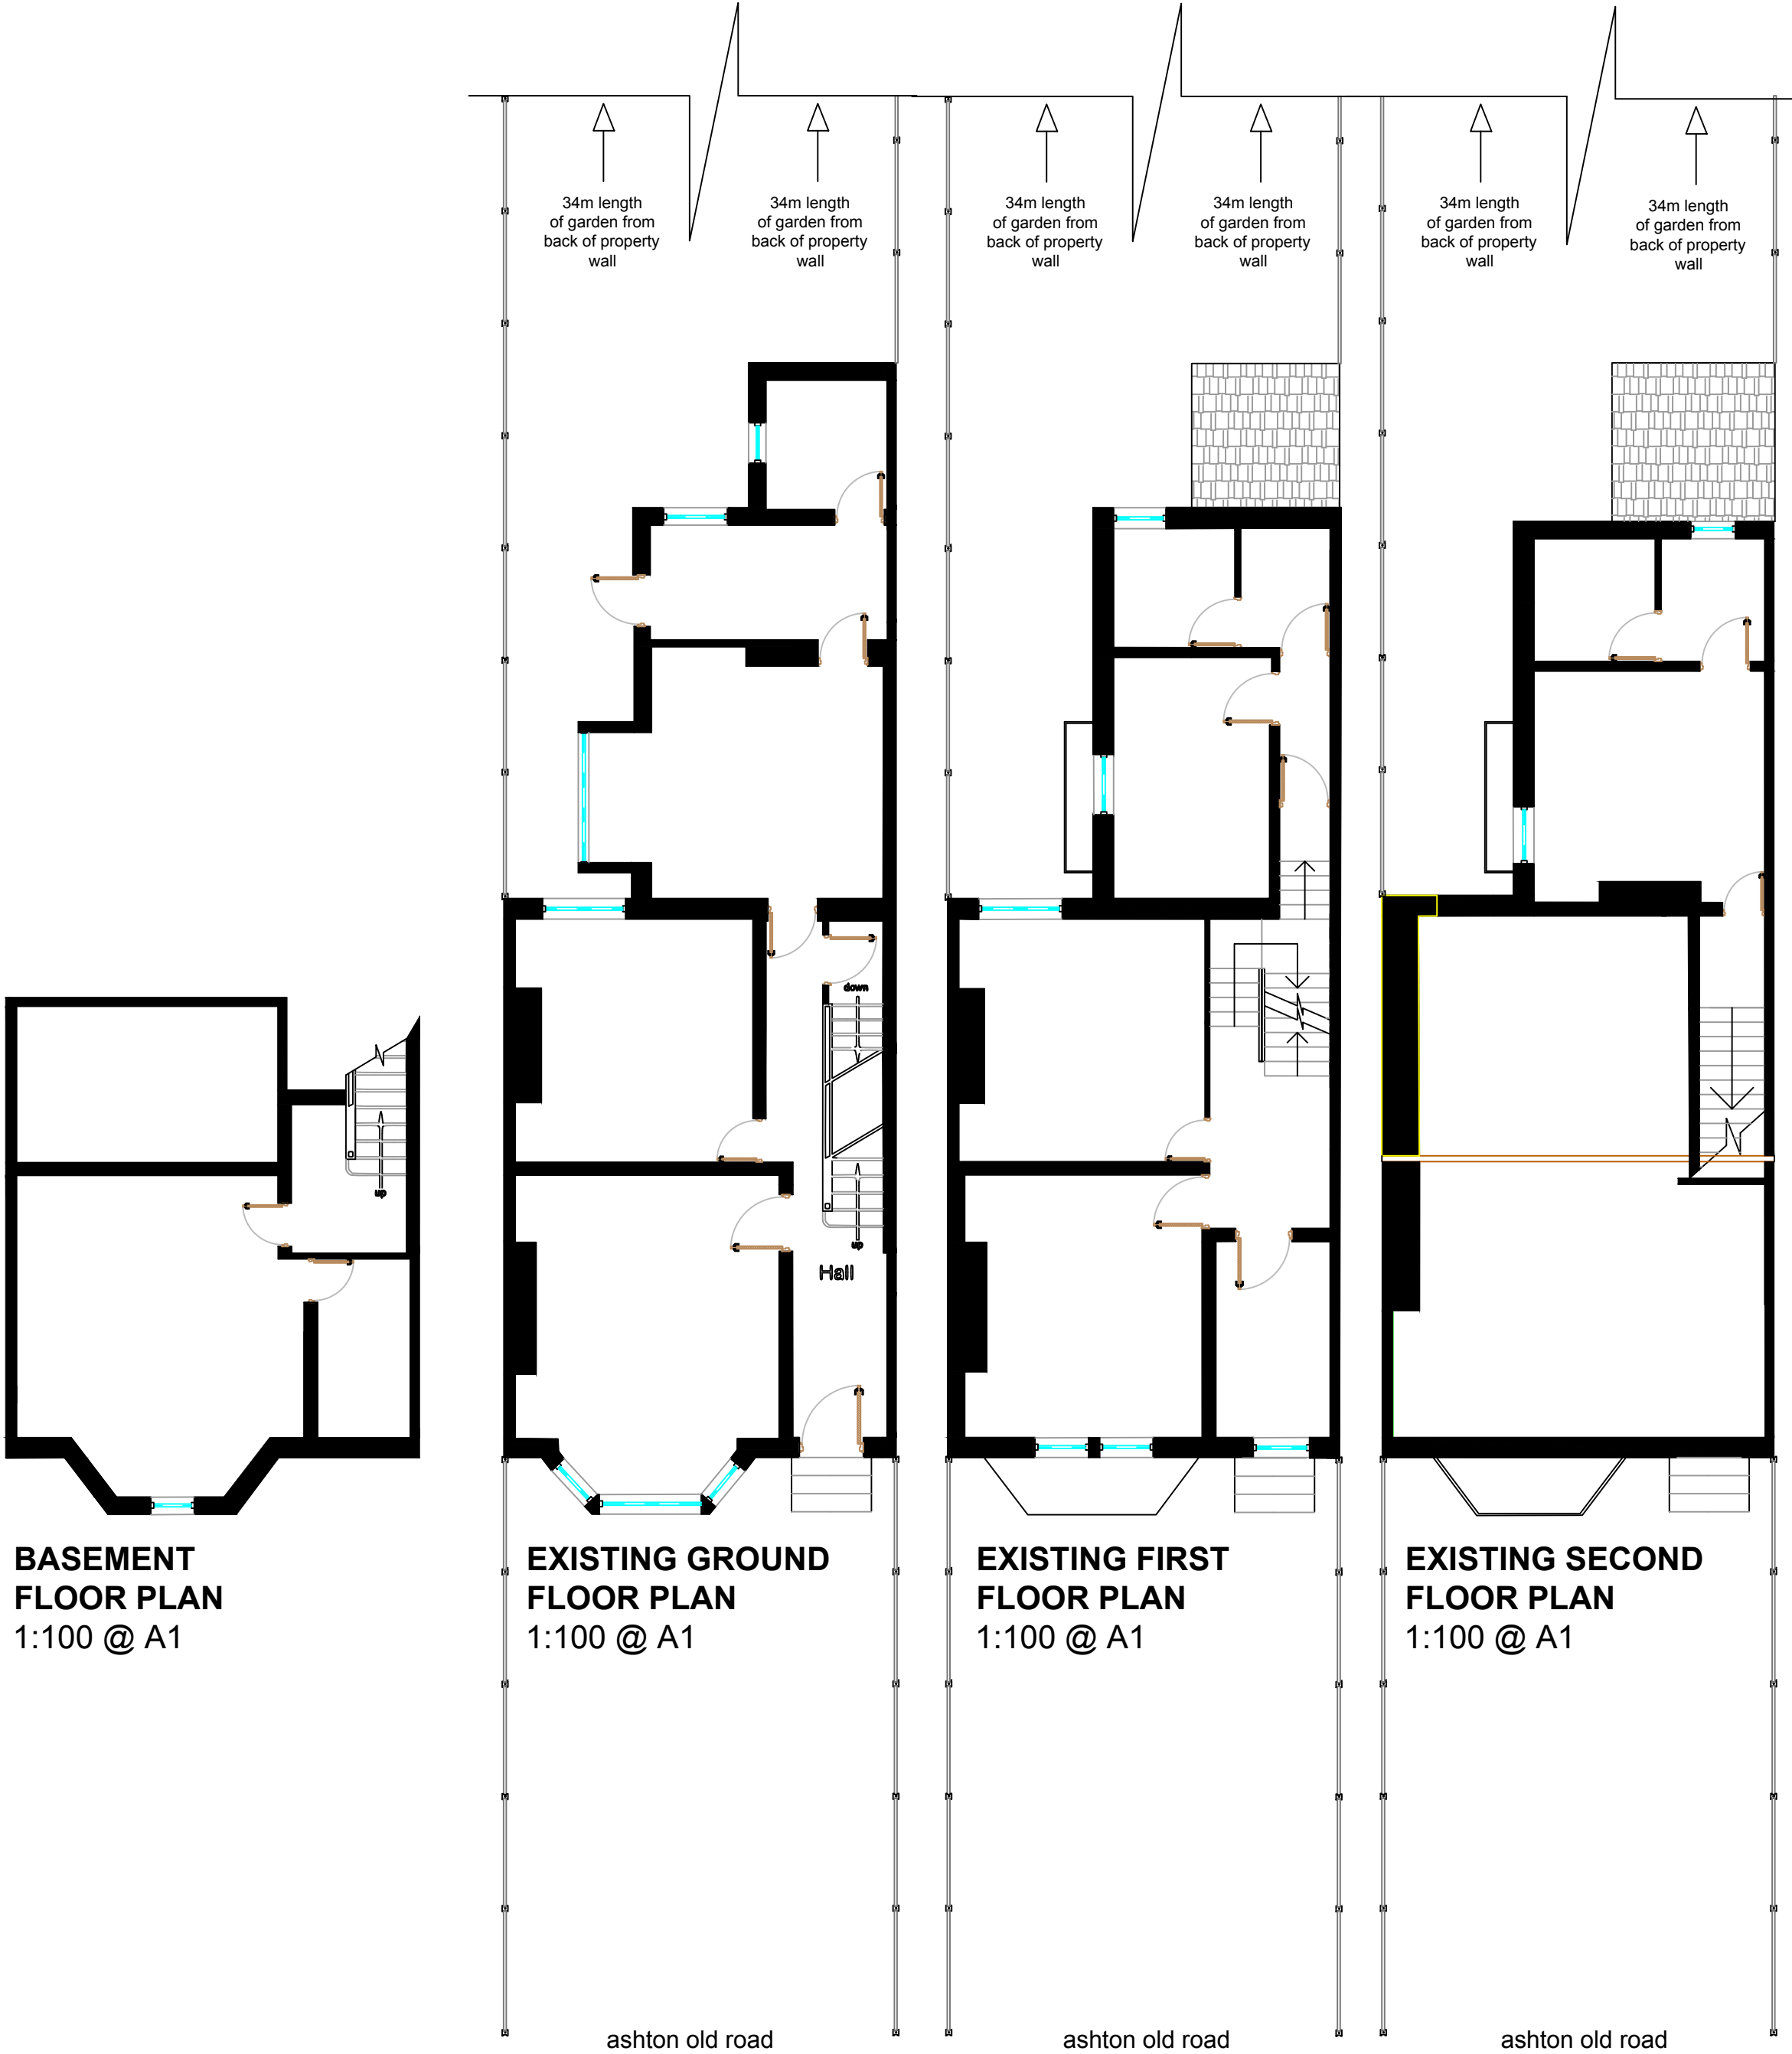

RIBA STAGE 2	☐	RIBA STAGE 3	☐	RIBA STAGE 4	☐
ADDRESS					
1520 ashton old road, manchester					
PROJECT					
proposed rear dormer.					

REV.	REVISION DETAILS
------	------------------