

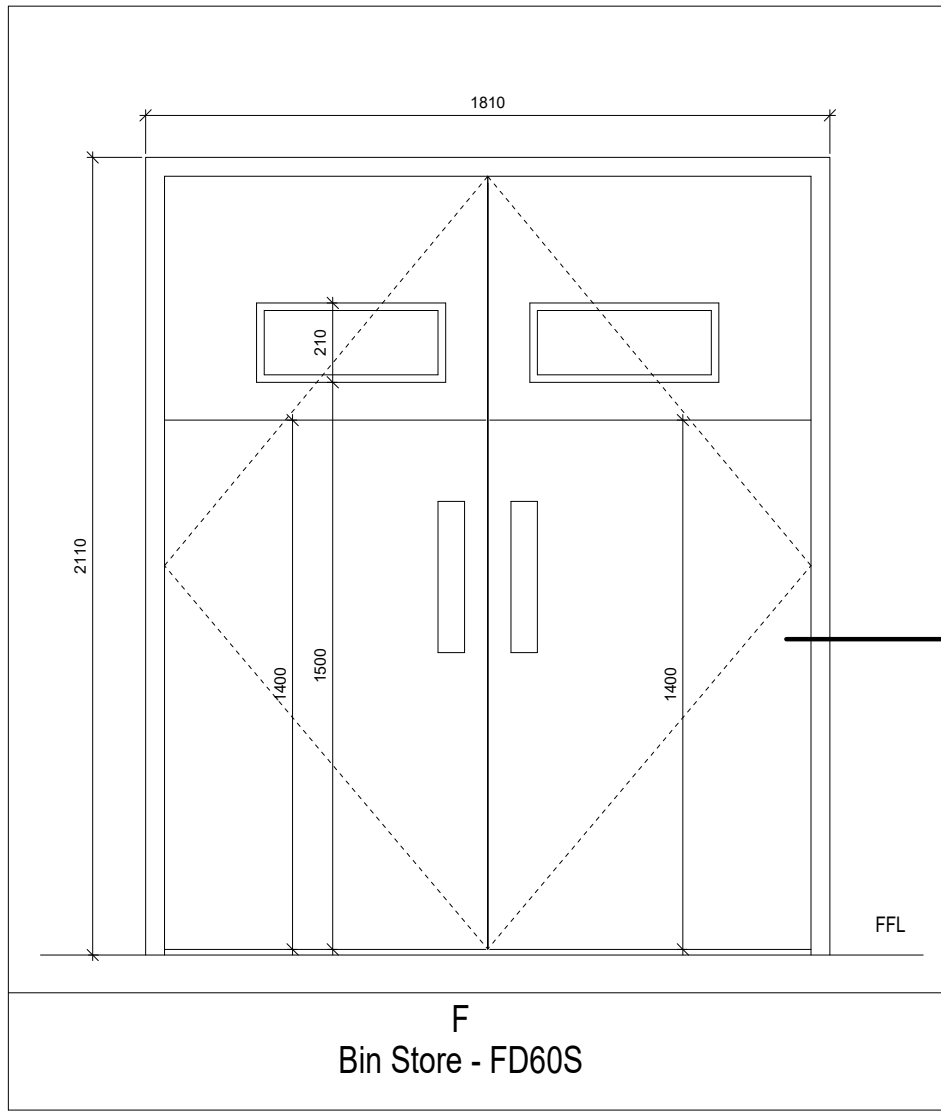
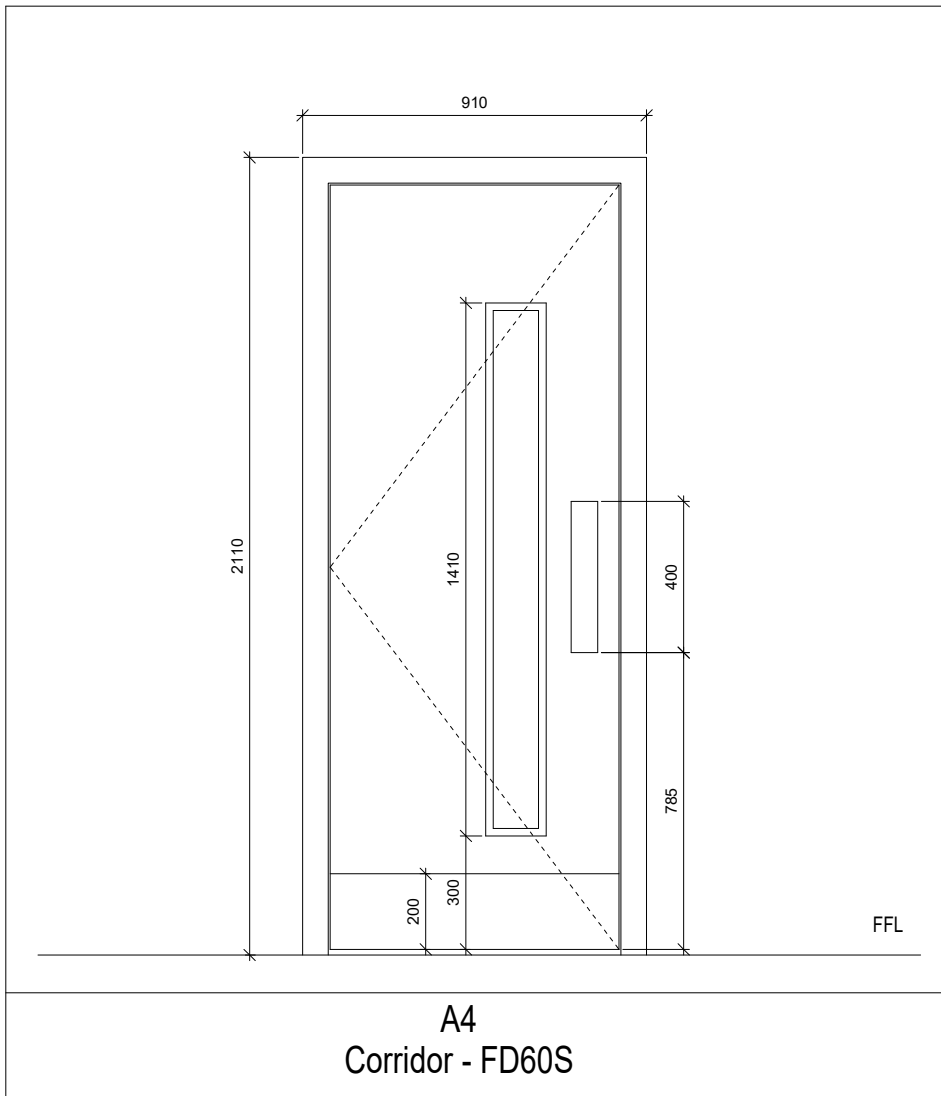
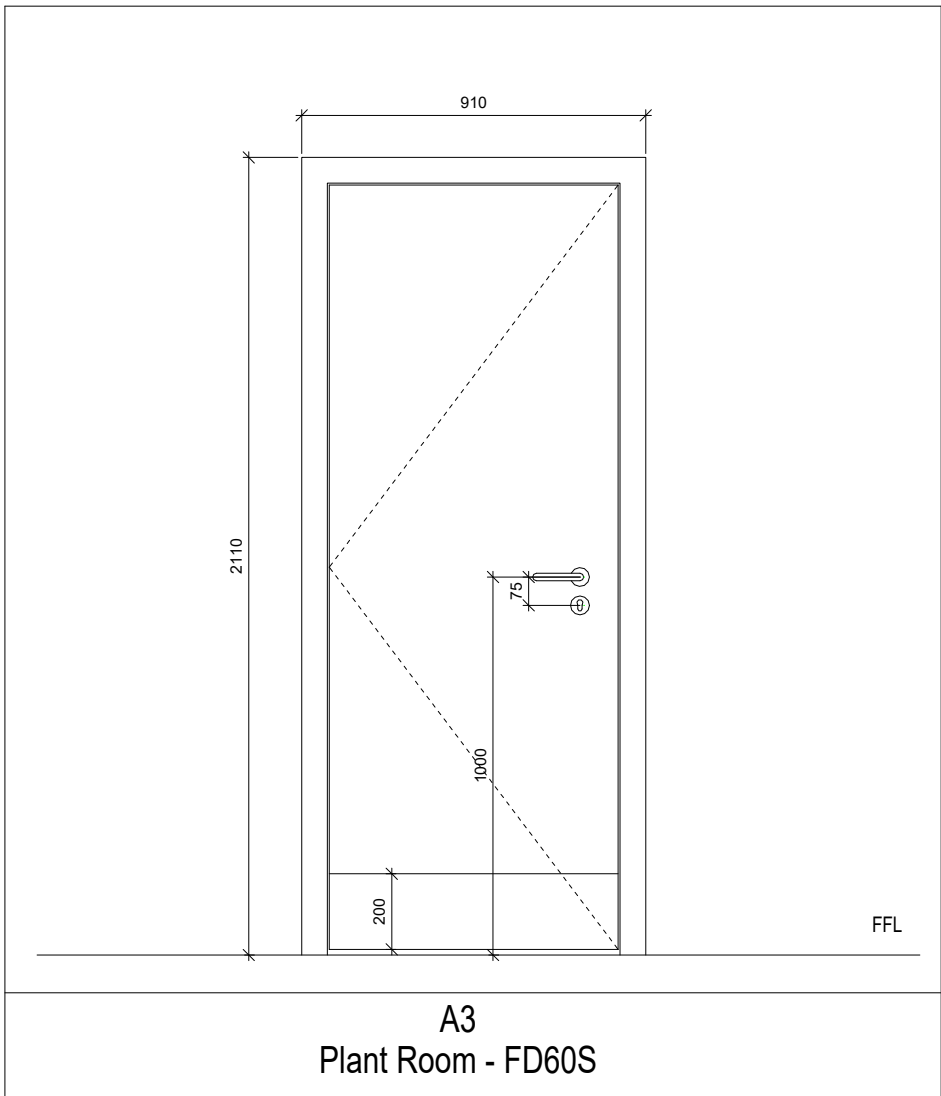
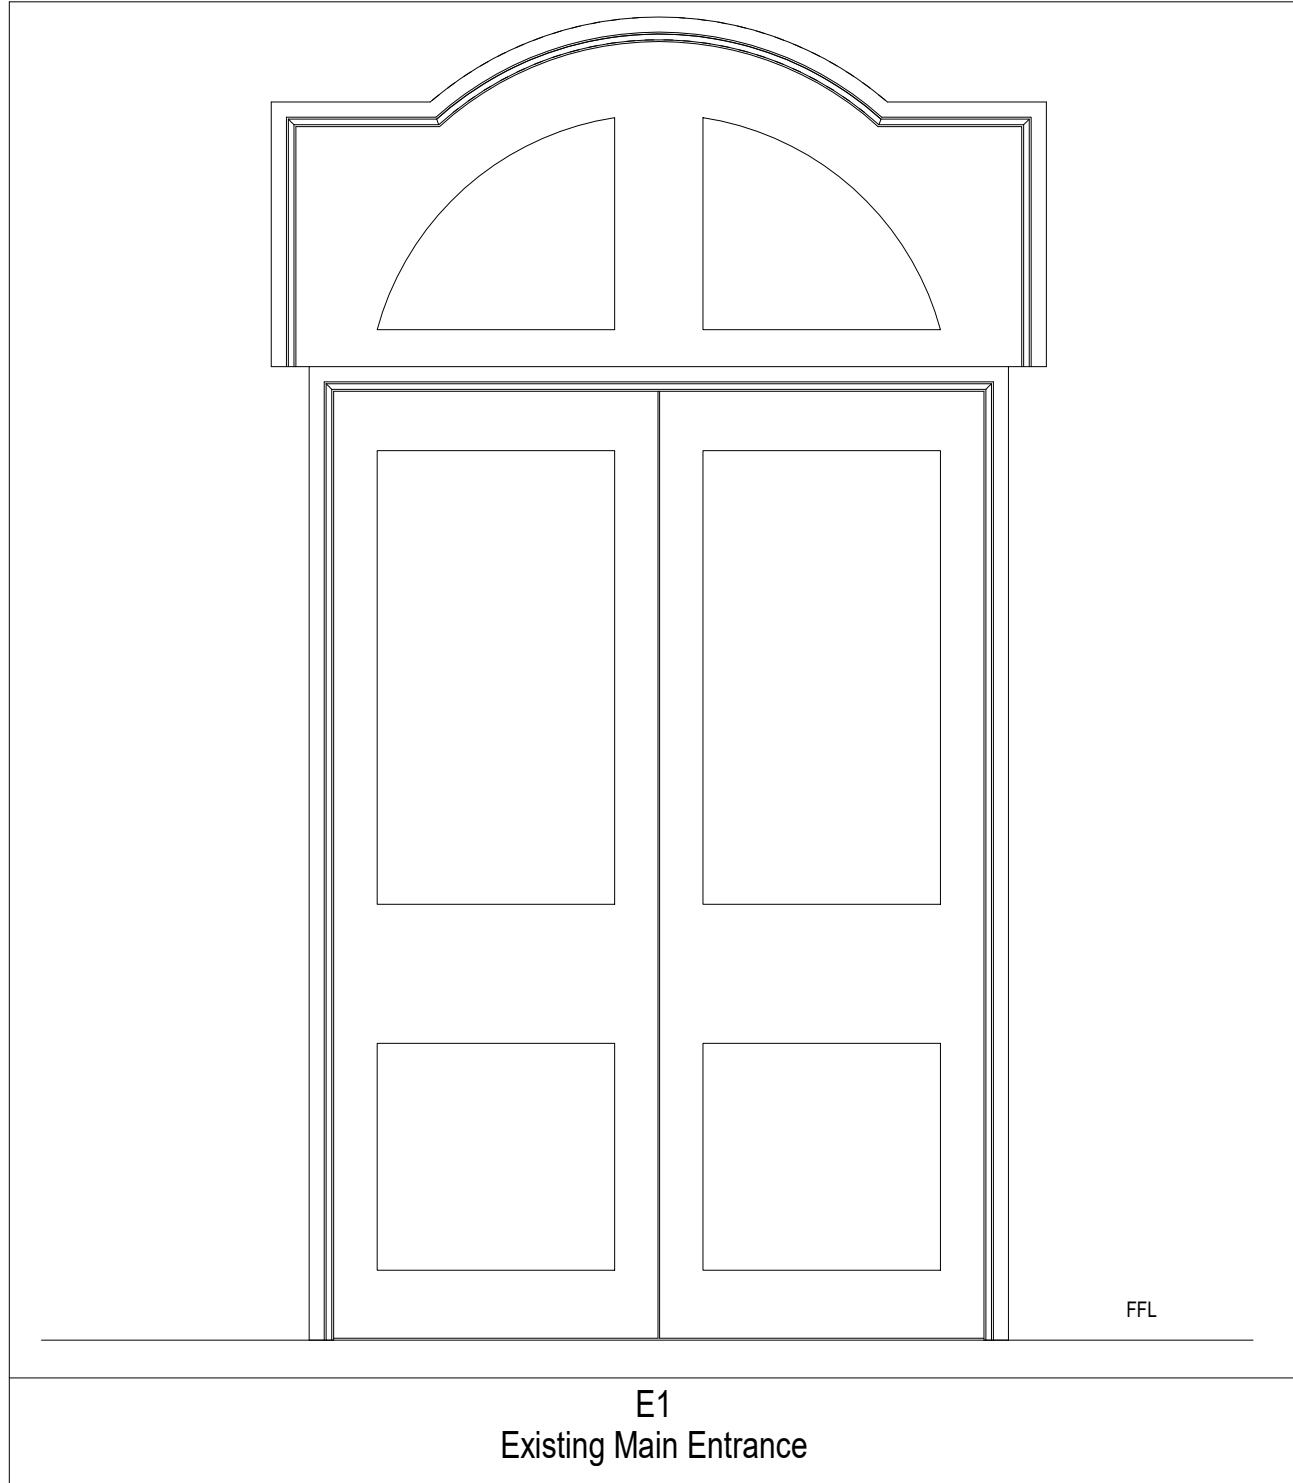
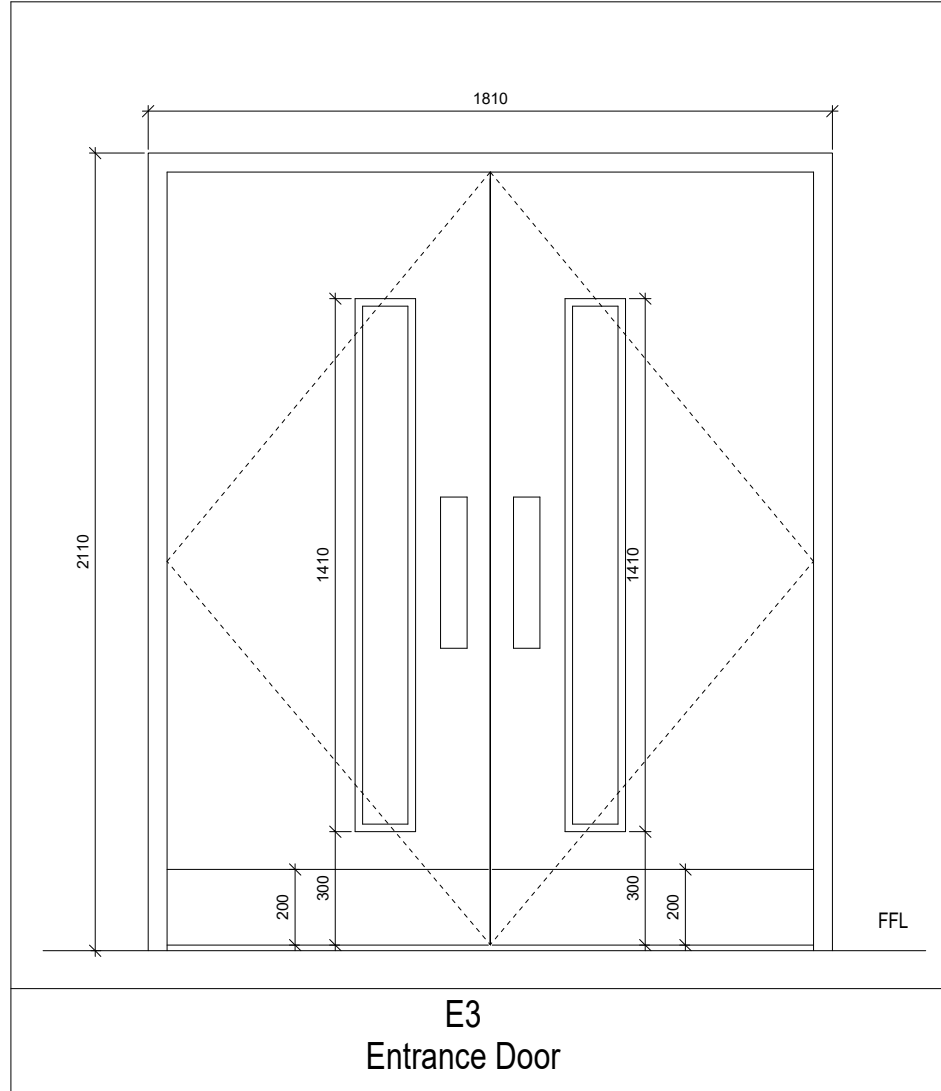
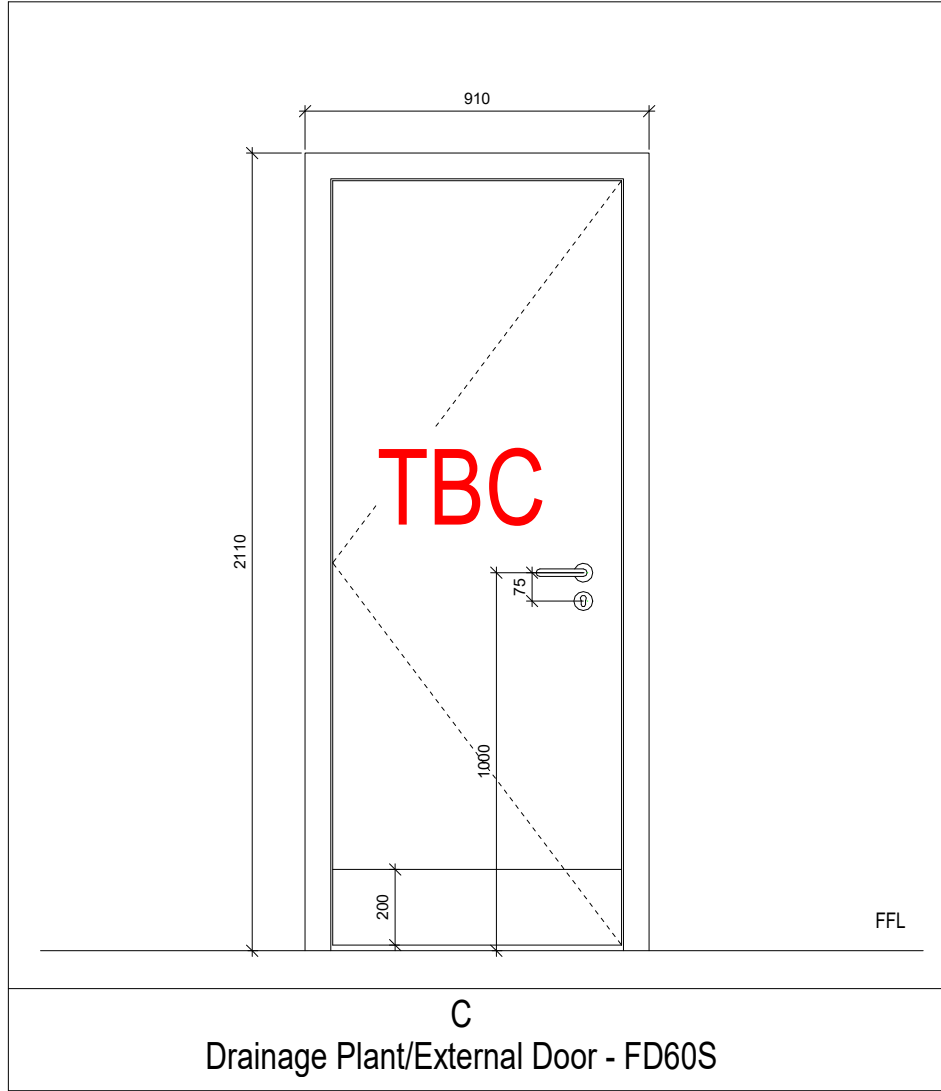
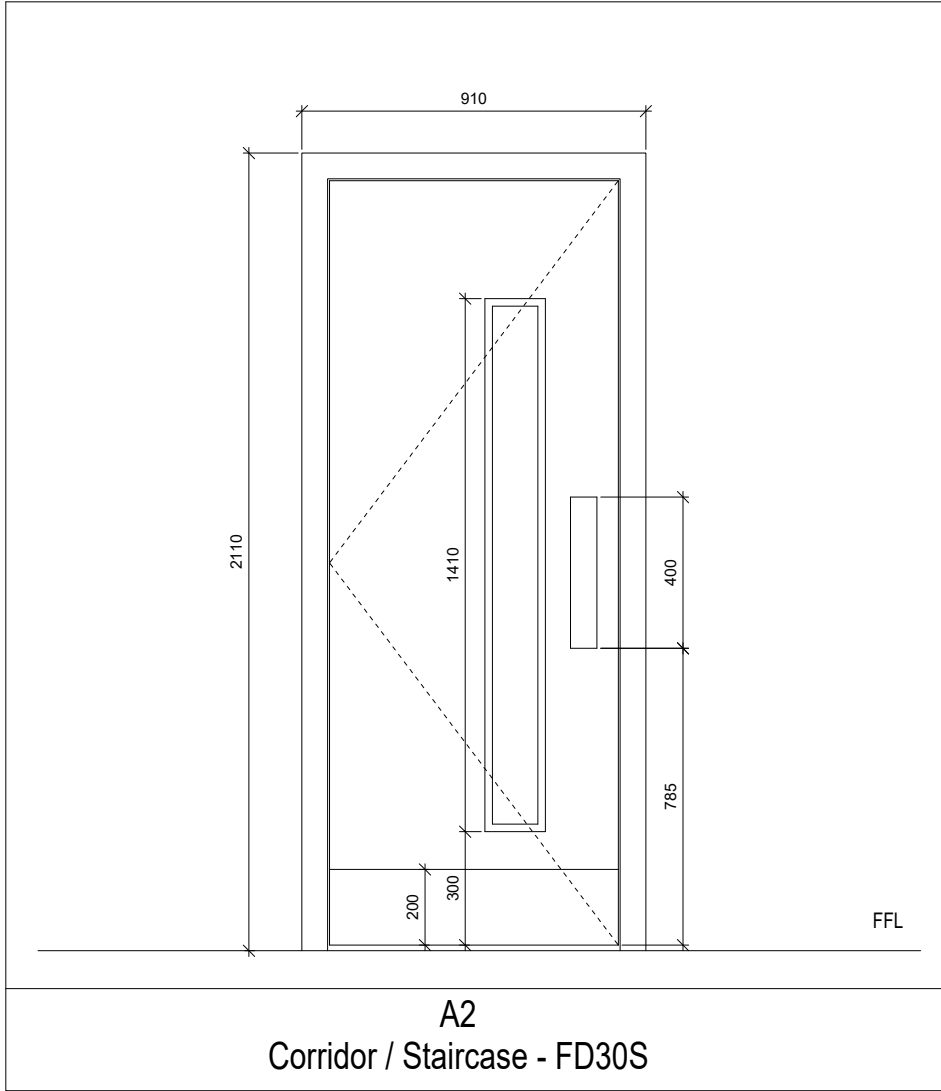
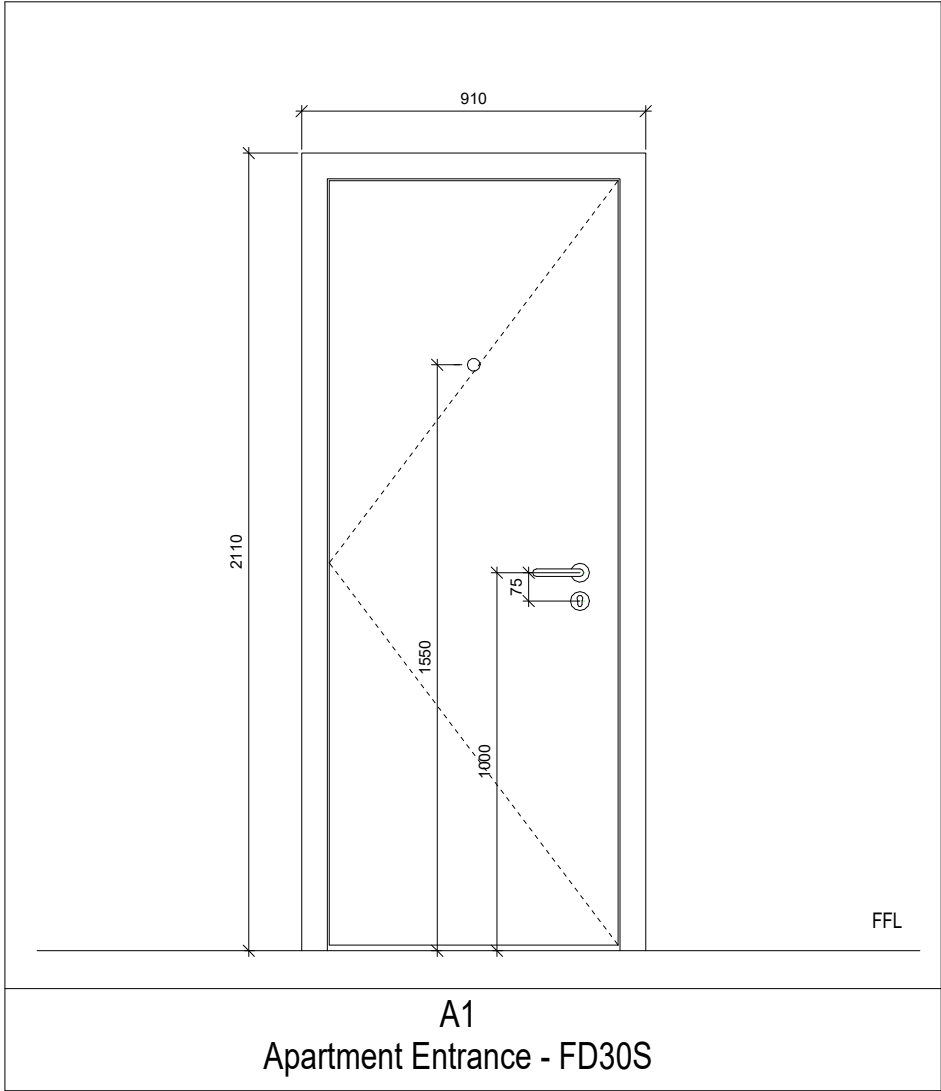


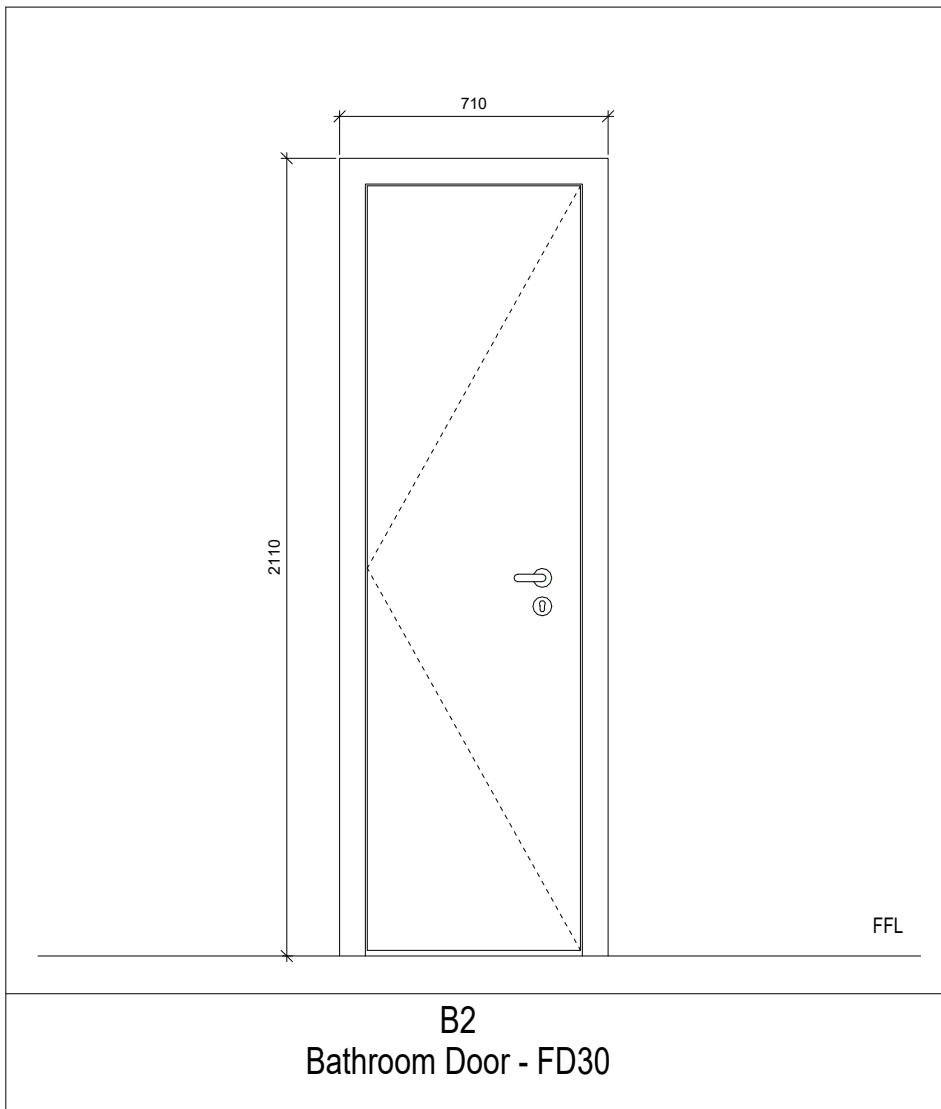

Checker plate for protection from bins.

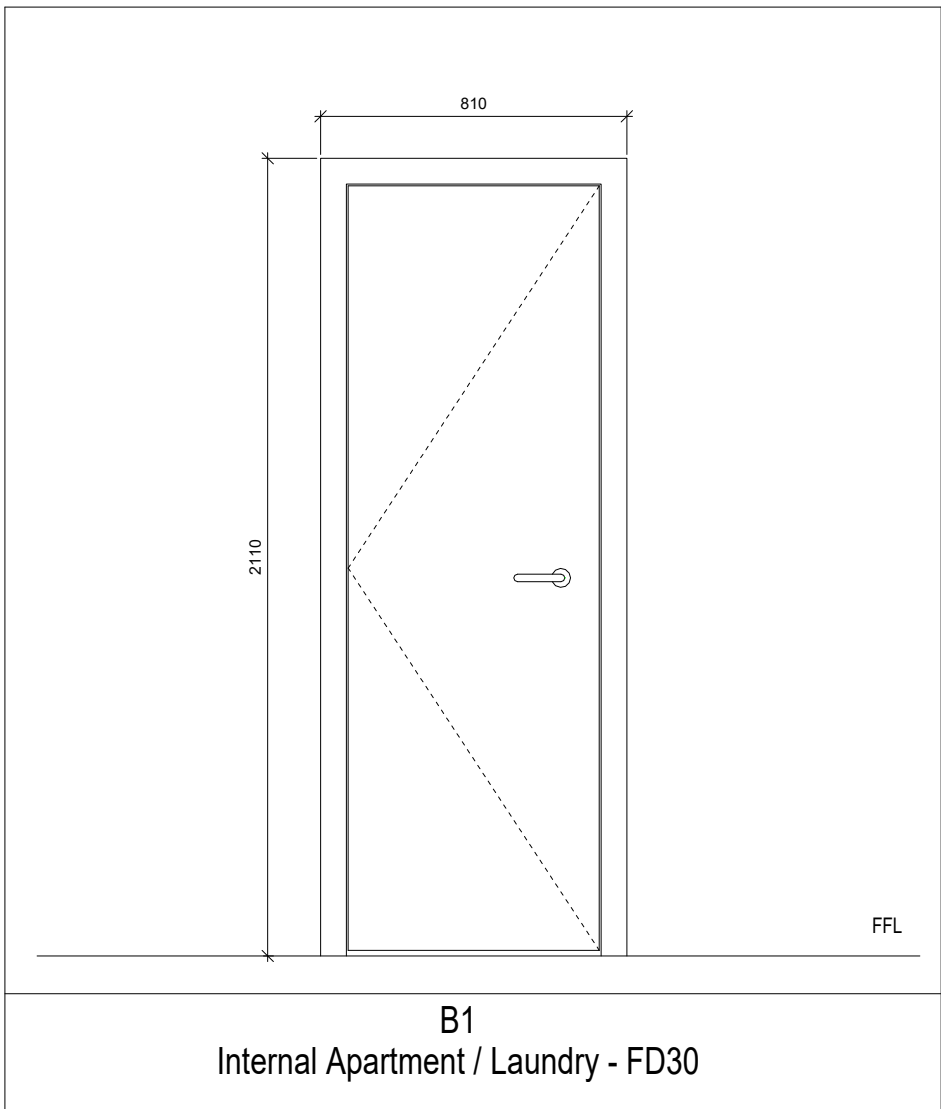

ALL 3200 SERIES DRAWINGS ARE TO BE READ IN CONJUNCTION WITH HYDROCK FIRE STRATEGY AND NBS SPECIFICATION.

ALL EXTERNAL AND MAIN ENTRANCE DOORS ARE IN ABEYANCE AT THIS MOMENT IN TIME AS THE DETAIL NEEDS TO BE CONFIRMED WITH THE PLANNERS AS PART OF THE DISCHARGE OF PLANNING CONDITIONS.

GENERAL NOTES

1. ALL DIMENSIONS ARE IN MILLIMETRES UNLESS OTHERWISE STATED.
2. ALL LEVELS ARE IN METRES UNLESS OTHERWISE STATED.
3. DIMENSIONS ARE NOT TO BE SCALED FROM THE DRAWING.
4. ALL WORK TO BE CARRIED OUT IN ACCORDANCE WITH THE CURRENT EDITION OF THE BUILDING REGULATIONS 1991 (INCLUDING AMENDMENTS) AND ALL RELEVANT BRITISH STANDARDS/CODES OF PRACTICE.
5. CONTRACTOR IS RESPONSIBLE FOR THE CORRECT SETTING OUT OF THE WORKS ON SITE. ALL DIMENSIONS TO BE CHECKED PRIOR TO FABRICATION OF MATERIALS.
6. THIS DRAWING IS TO BE READ IN CONJUNCTION WITH ALL RELEVANT DRAWINGS AND SPECIFICATIONS.
7. THIS DRAWING SHALL NOT BE DUPLICATED WITHOUT THE EXPRESS WRITTEN PERMISSION OF BEECH DESIGN AND BUILD LIMITED.

- DOORS ARE MEASURED CONSIDERING FFL TO GET DIMENSIONS BETWEEN FINISH FLOOR LEVEL AND STRUCTURAL FLOOR LEVEL. PLEASE REFER TO DRAWINGS 013-MDB-BS-ZZ-01-A-Z211 (SKIRTING DETAILS).
- CHECK / MEASURE EXISTING OPENING SIZES ON-SITE PRIOR TO MAKE ANY ORDER.
- DOOR GRILLES SHOULD BE FIRE RATED AS PER FIRE RESISTING DOOR PERFORMANCE.
- THIS DRAWING IS TO BE READ IN CONJUNCTION WITH NBS SPECIFICATION SECTION L20, P20 AND P21.
- THE SPECIALIST JOINERY SUB-CONTRACTOR IS TO PROVIDE A DOOR MANUFACTURERS SCHEDULE FOLLOWING THE ON SITE SURVEY OF THE 'AS BUILT' STRUCTURAL OPENINGS FOR APPROVAL BY THE ARCHITECT PRIOR TO THE FABRICATION OF THE DOORS COMMENCING.

