
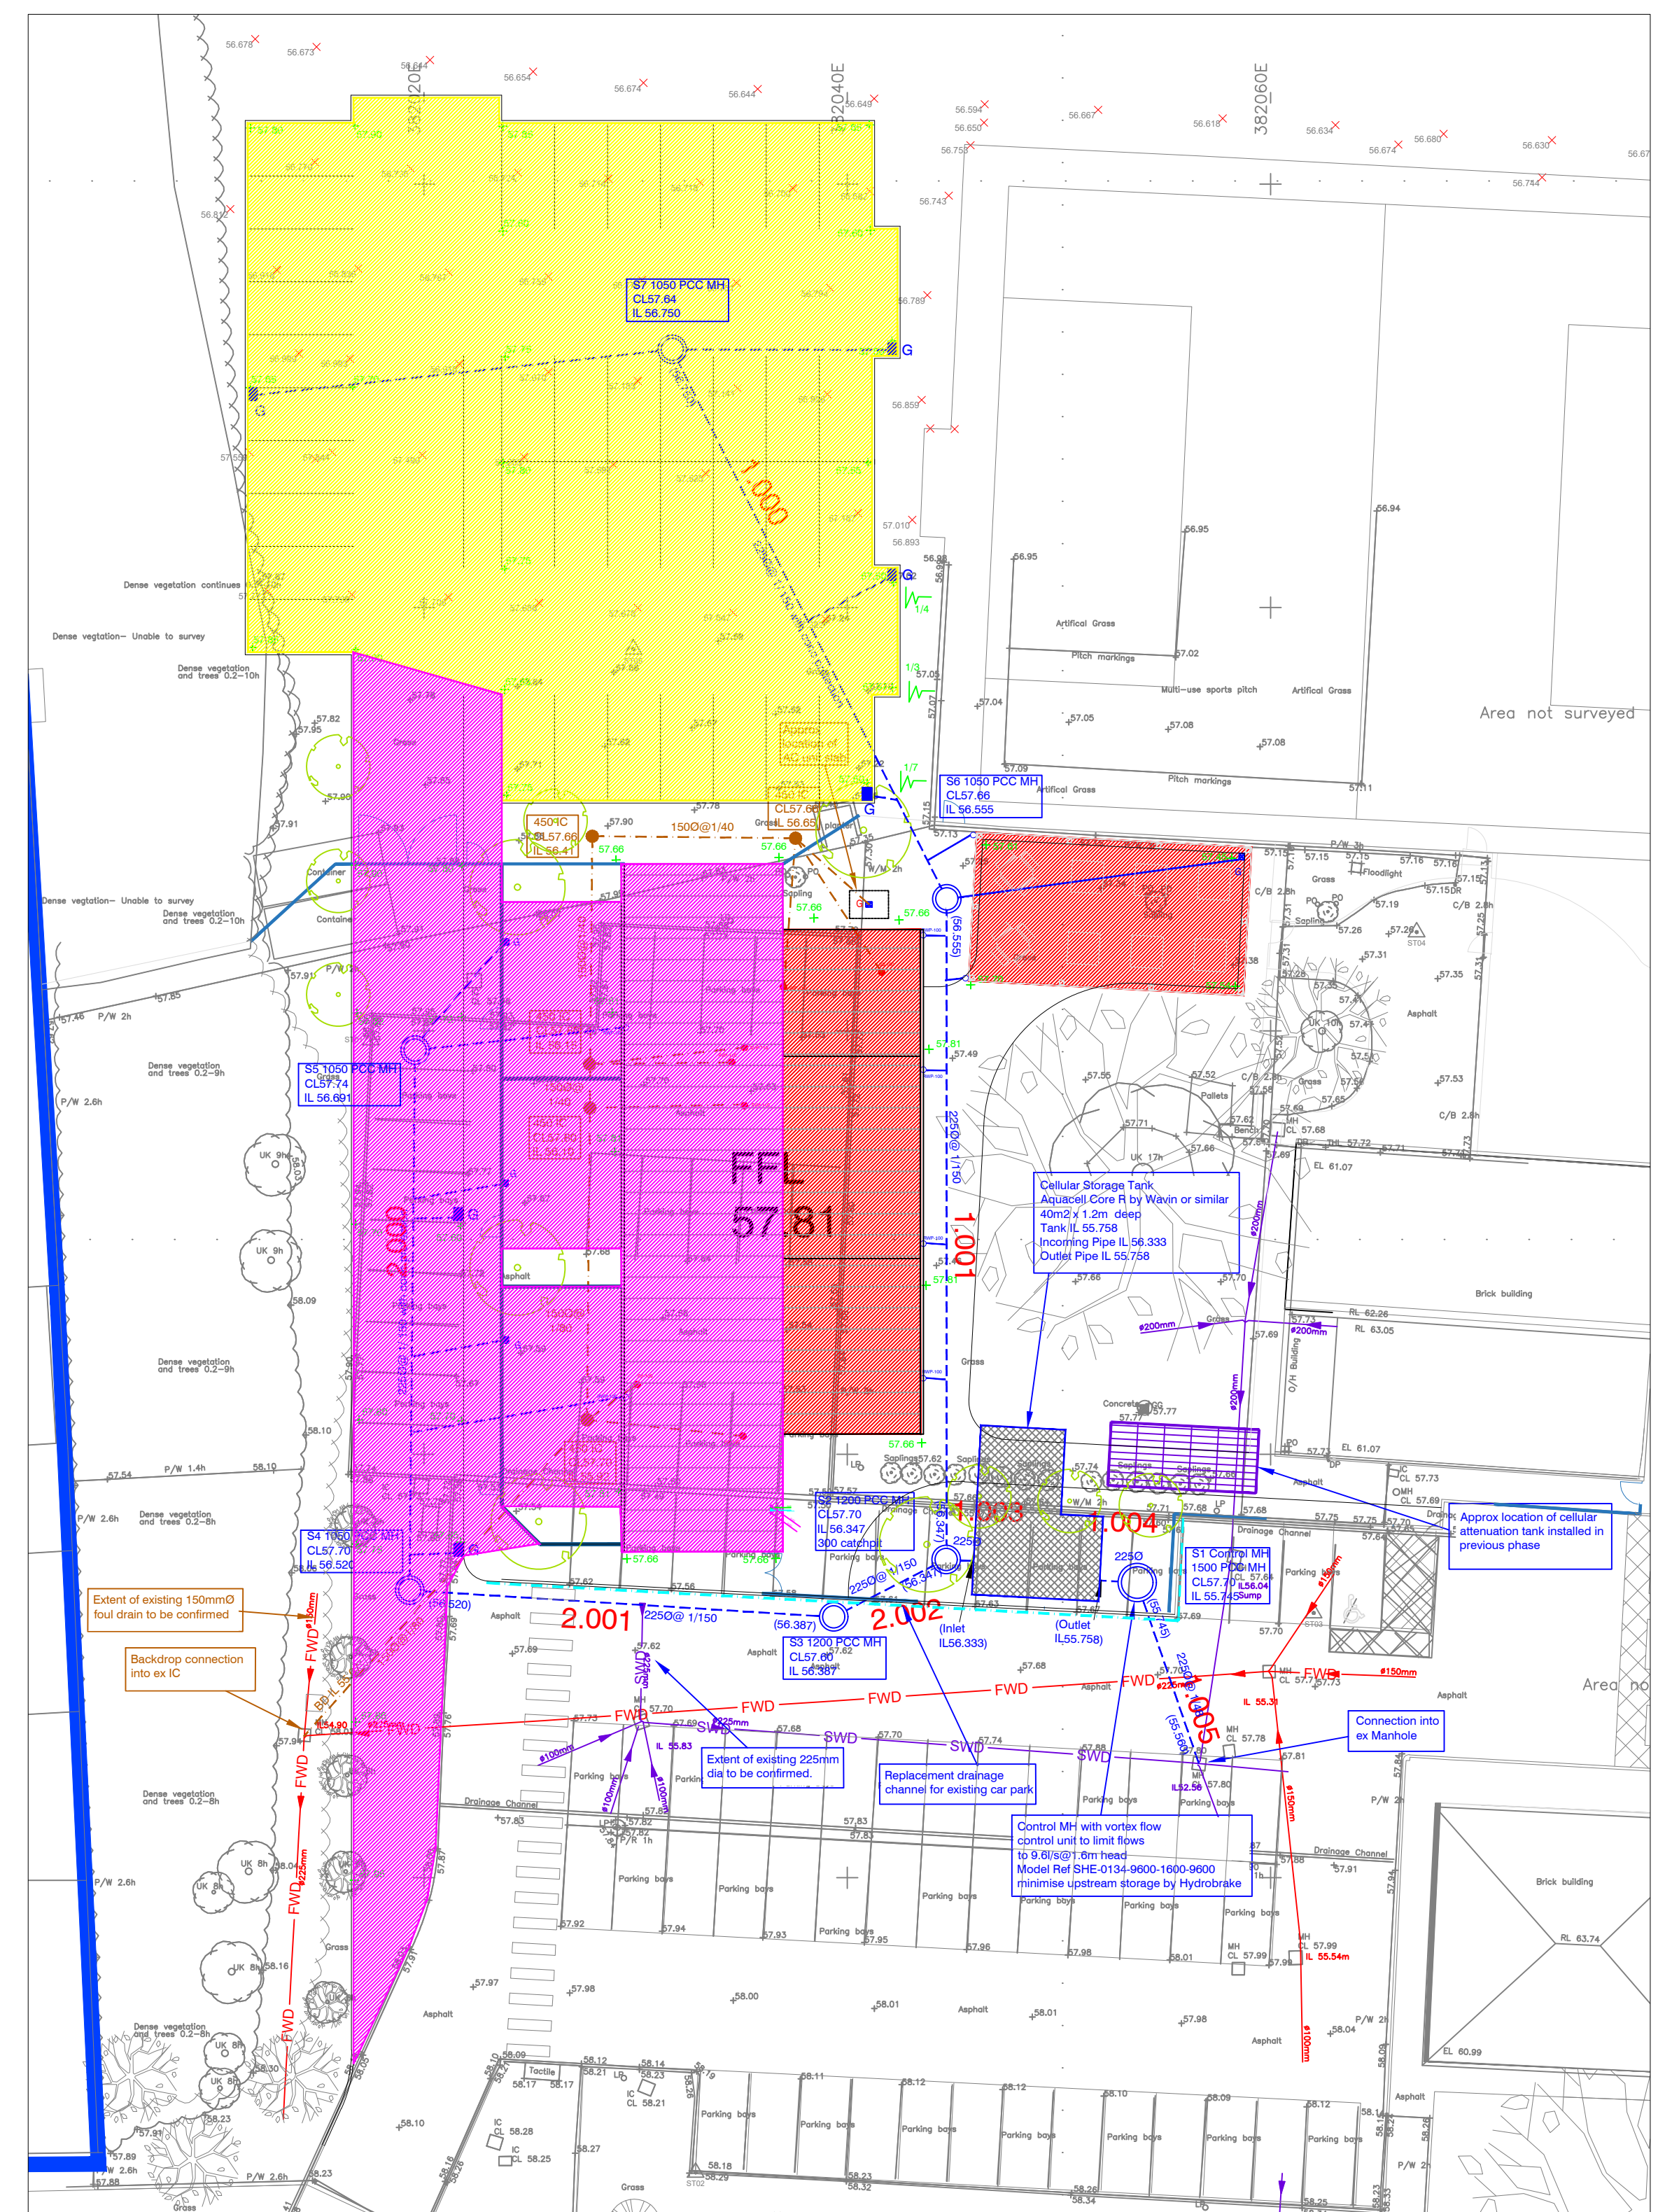


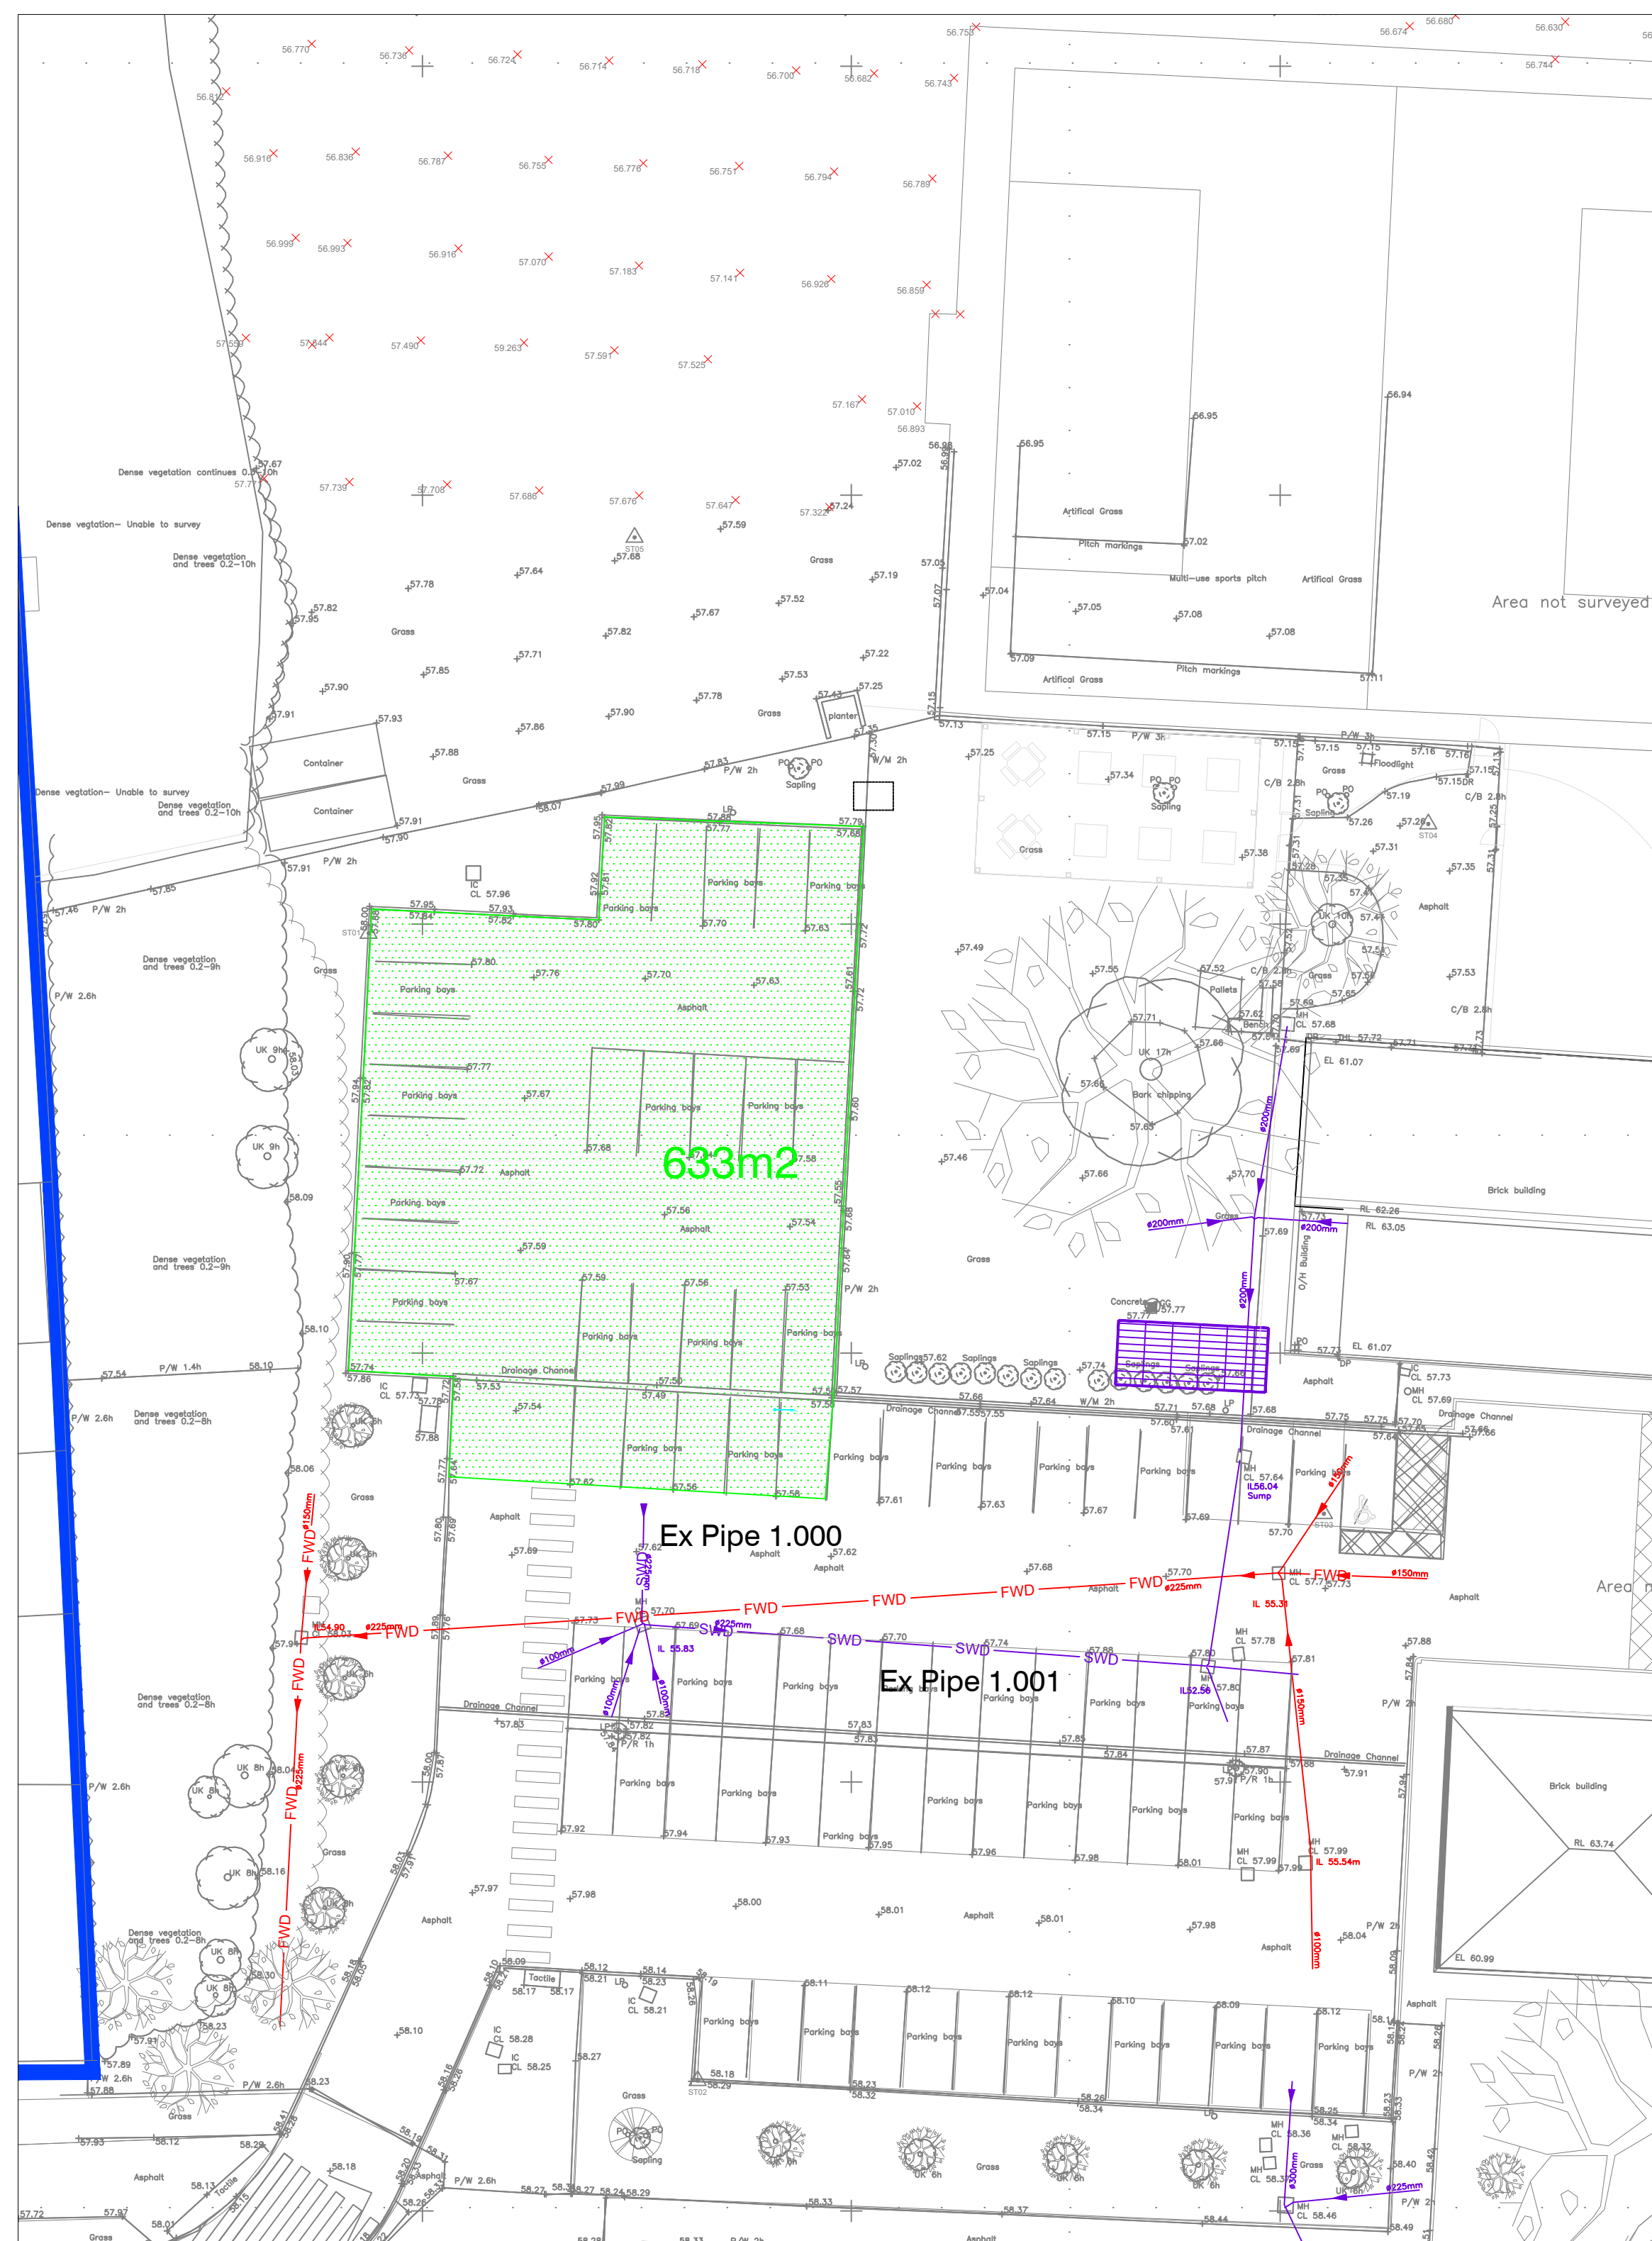

Existing Drained Impermeable Area

Proposed Contributing Area

Pipe No.	Pipe Length (m)	Total Area (Ha)	Hatch
1.000	29.01	0.089	
1.001	31.20	0.024	
2.000	25.66	0.079	
2.001	19.90		
	TOTALS	0.192	

Rev	Date	Initials	Details
Drawing Revisions			
North Point 		Project Manchester Enterprise Academy Hub 2	
Quality Ass. UKAS 905 Quality Assurance ISO 9001:2008 SES Certificate GB02/S4539		Client Red Tree Building Contractors Limited	
Original Size		Title Existing & Proposed Contributing Areas	
Copyright Acknowledgement Ordnance Survey® © Crown Copyright. All rights reserved. Licence No. A1/00017966.		Drawn SAP Checked By SP Date May 22 Scale 1:250	
A1		Drawing No. 30455/6	