



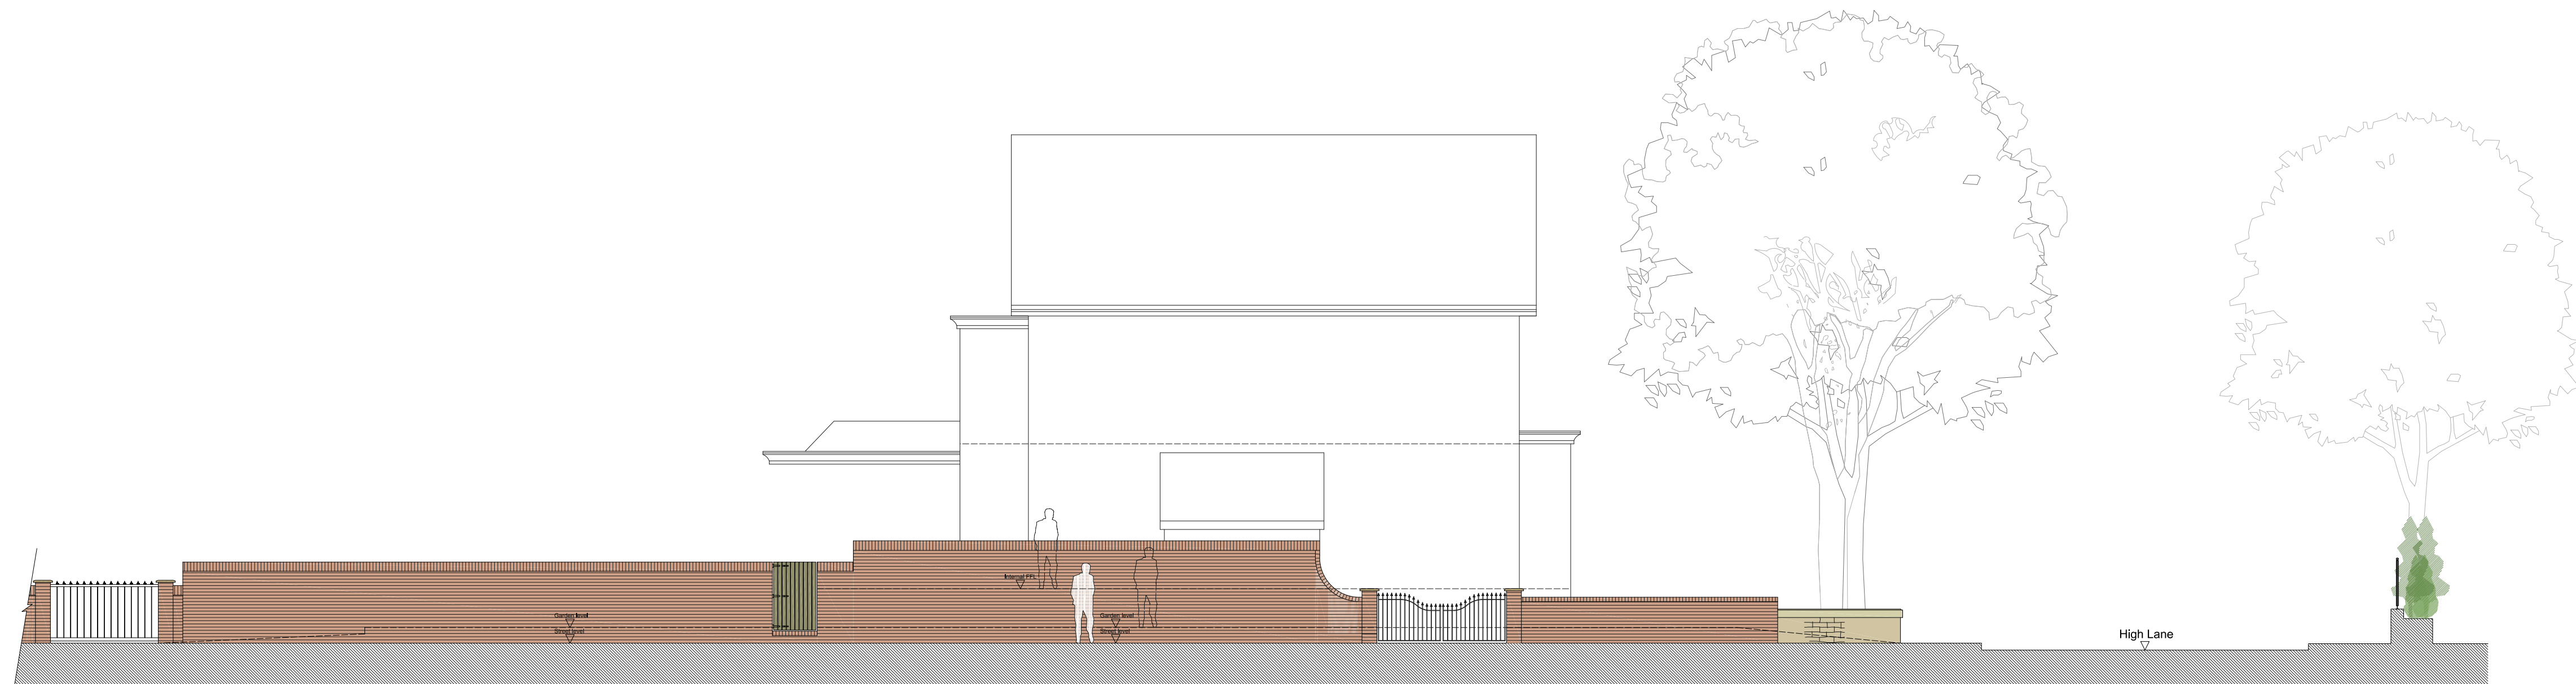

0 5 10

1-100 Scale Bar (metres)

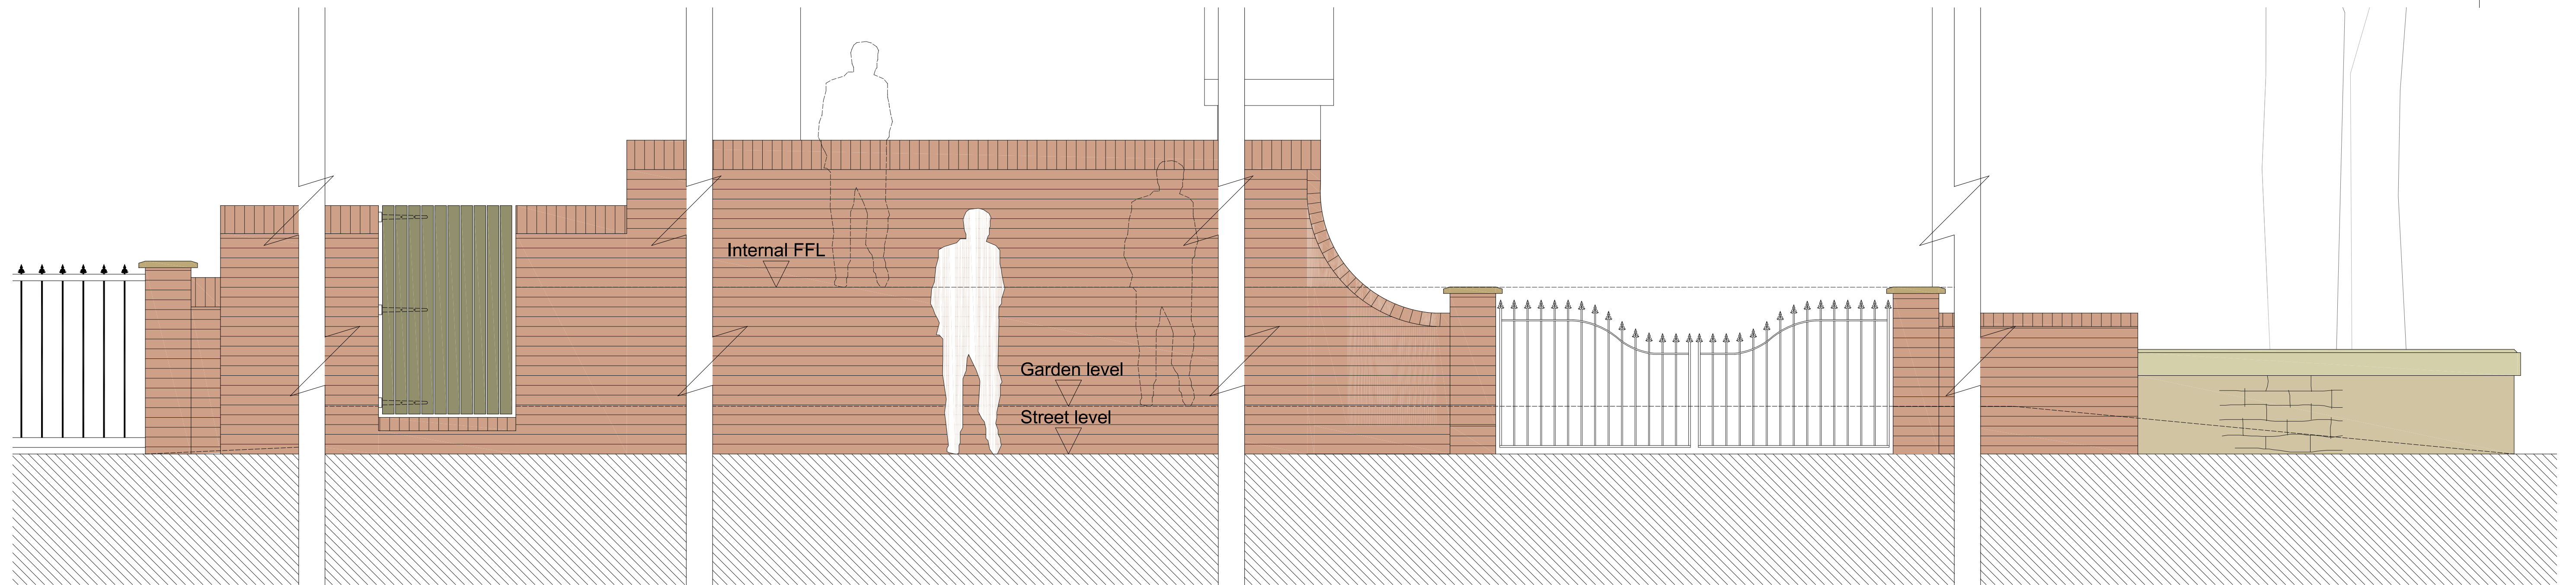

1-25 Scale Bar (metres)

EV	DATE	AMENDMENT	BY	CHKD
----	------	-----------	----	------

PROJECT:	61 High Lane, Chorlton		
AGENT:	Mr J. Kennedy		
DRAWING:	Existing Street Scene - Stockton Road		
DRAWN BY:	GC	CHECKED BY:	--
DATE:	02/07/2021	SCALE:	1:100 & 1:25 @ A1
STATUS:	Planning		
DRAWING NO:	1000 Ex. 000	REVISION:	

DO NOT SCALE.
COPYRIGHT REMAINS WITH STUDIOCO.
MAIL: gc_cormode@outlook.com