


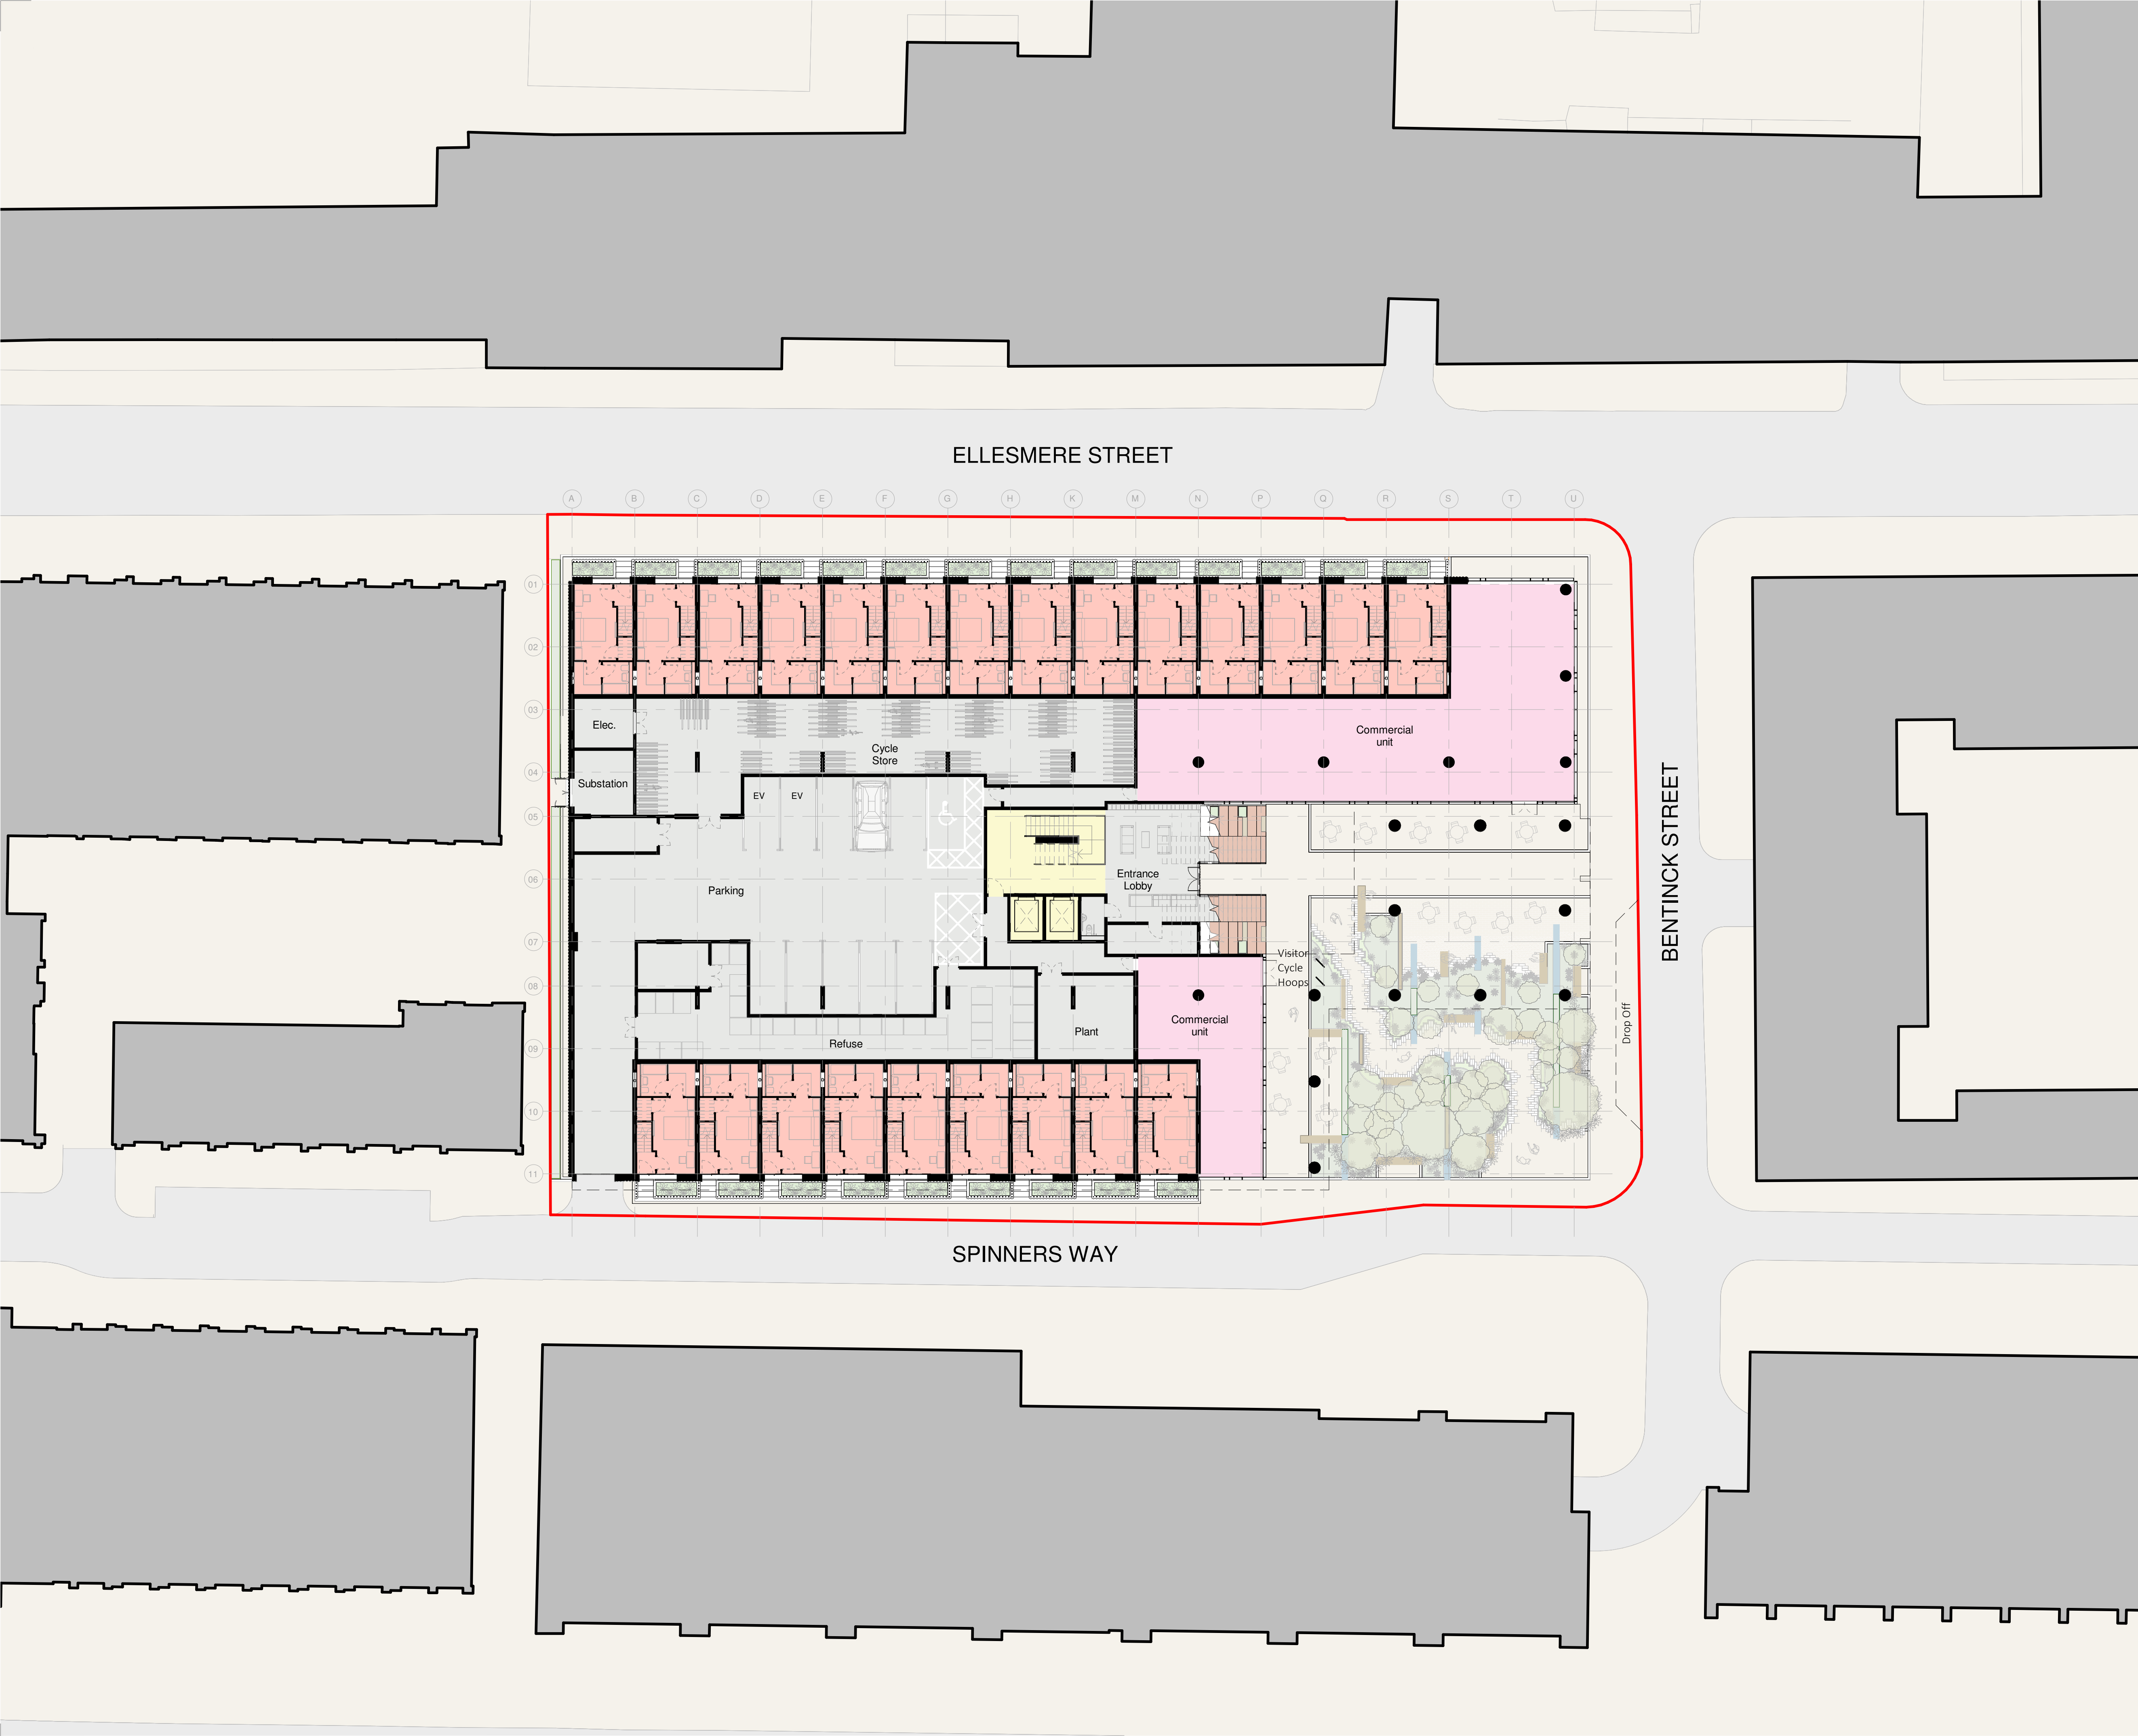

Figured dimensions only to be taken from this drawing. **DO NOT SCALE.** All contractors must visit the site and be responsible for checking all setting out dimensions and notifying the architect of any discrepancies prior to any manufacture or construction work.

NOTES:

This drawing is issued for information only. All areas and apartment layouts are provisional and subject to change.



KEY

- Commercial Unit
- Core
- Lobby
- Refuse
- Townhouse



P04	Brand updated to MBA. Drop off indicated.	11.06.21	MD	MB
P03	Issued for Planning	08.12.20	MD	SW
P02	Issued for Planning	27.11.20	DM	MD
P01	Issued for Planning	20.11.20	DM	MB
P-00	Issued for information	23.08.20	DM	MD
Rev.	Description	Date	Drawn	Chk.

MattBrookArchitects

St George's Gardens
1F Spinnners Way
Manchester, M15 4JZ
0161 806 1396

Client:
DeTrafford

Project:
Phoenix Works

Drawing Title
Ground Floor GA

Drawing Status
PLANNING

Drawing No.
20098-CWA-B1-ZZ- DR-A-2000

Revision
P04

Drawn	Checked	Paper Size	Scale	Date
DM	MD	A1	1 : 200	08/23/20

The copyright of this drawing is vested with Matt Brook Architects and must not be copied or reproduced without the consent of the company.