


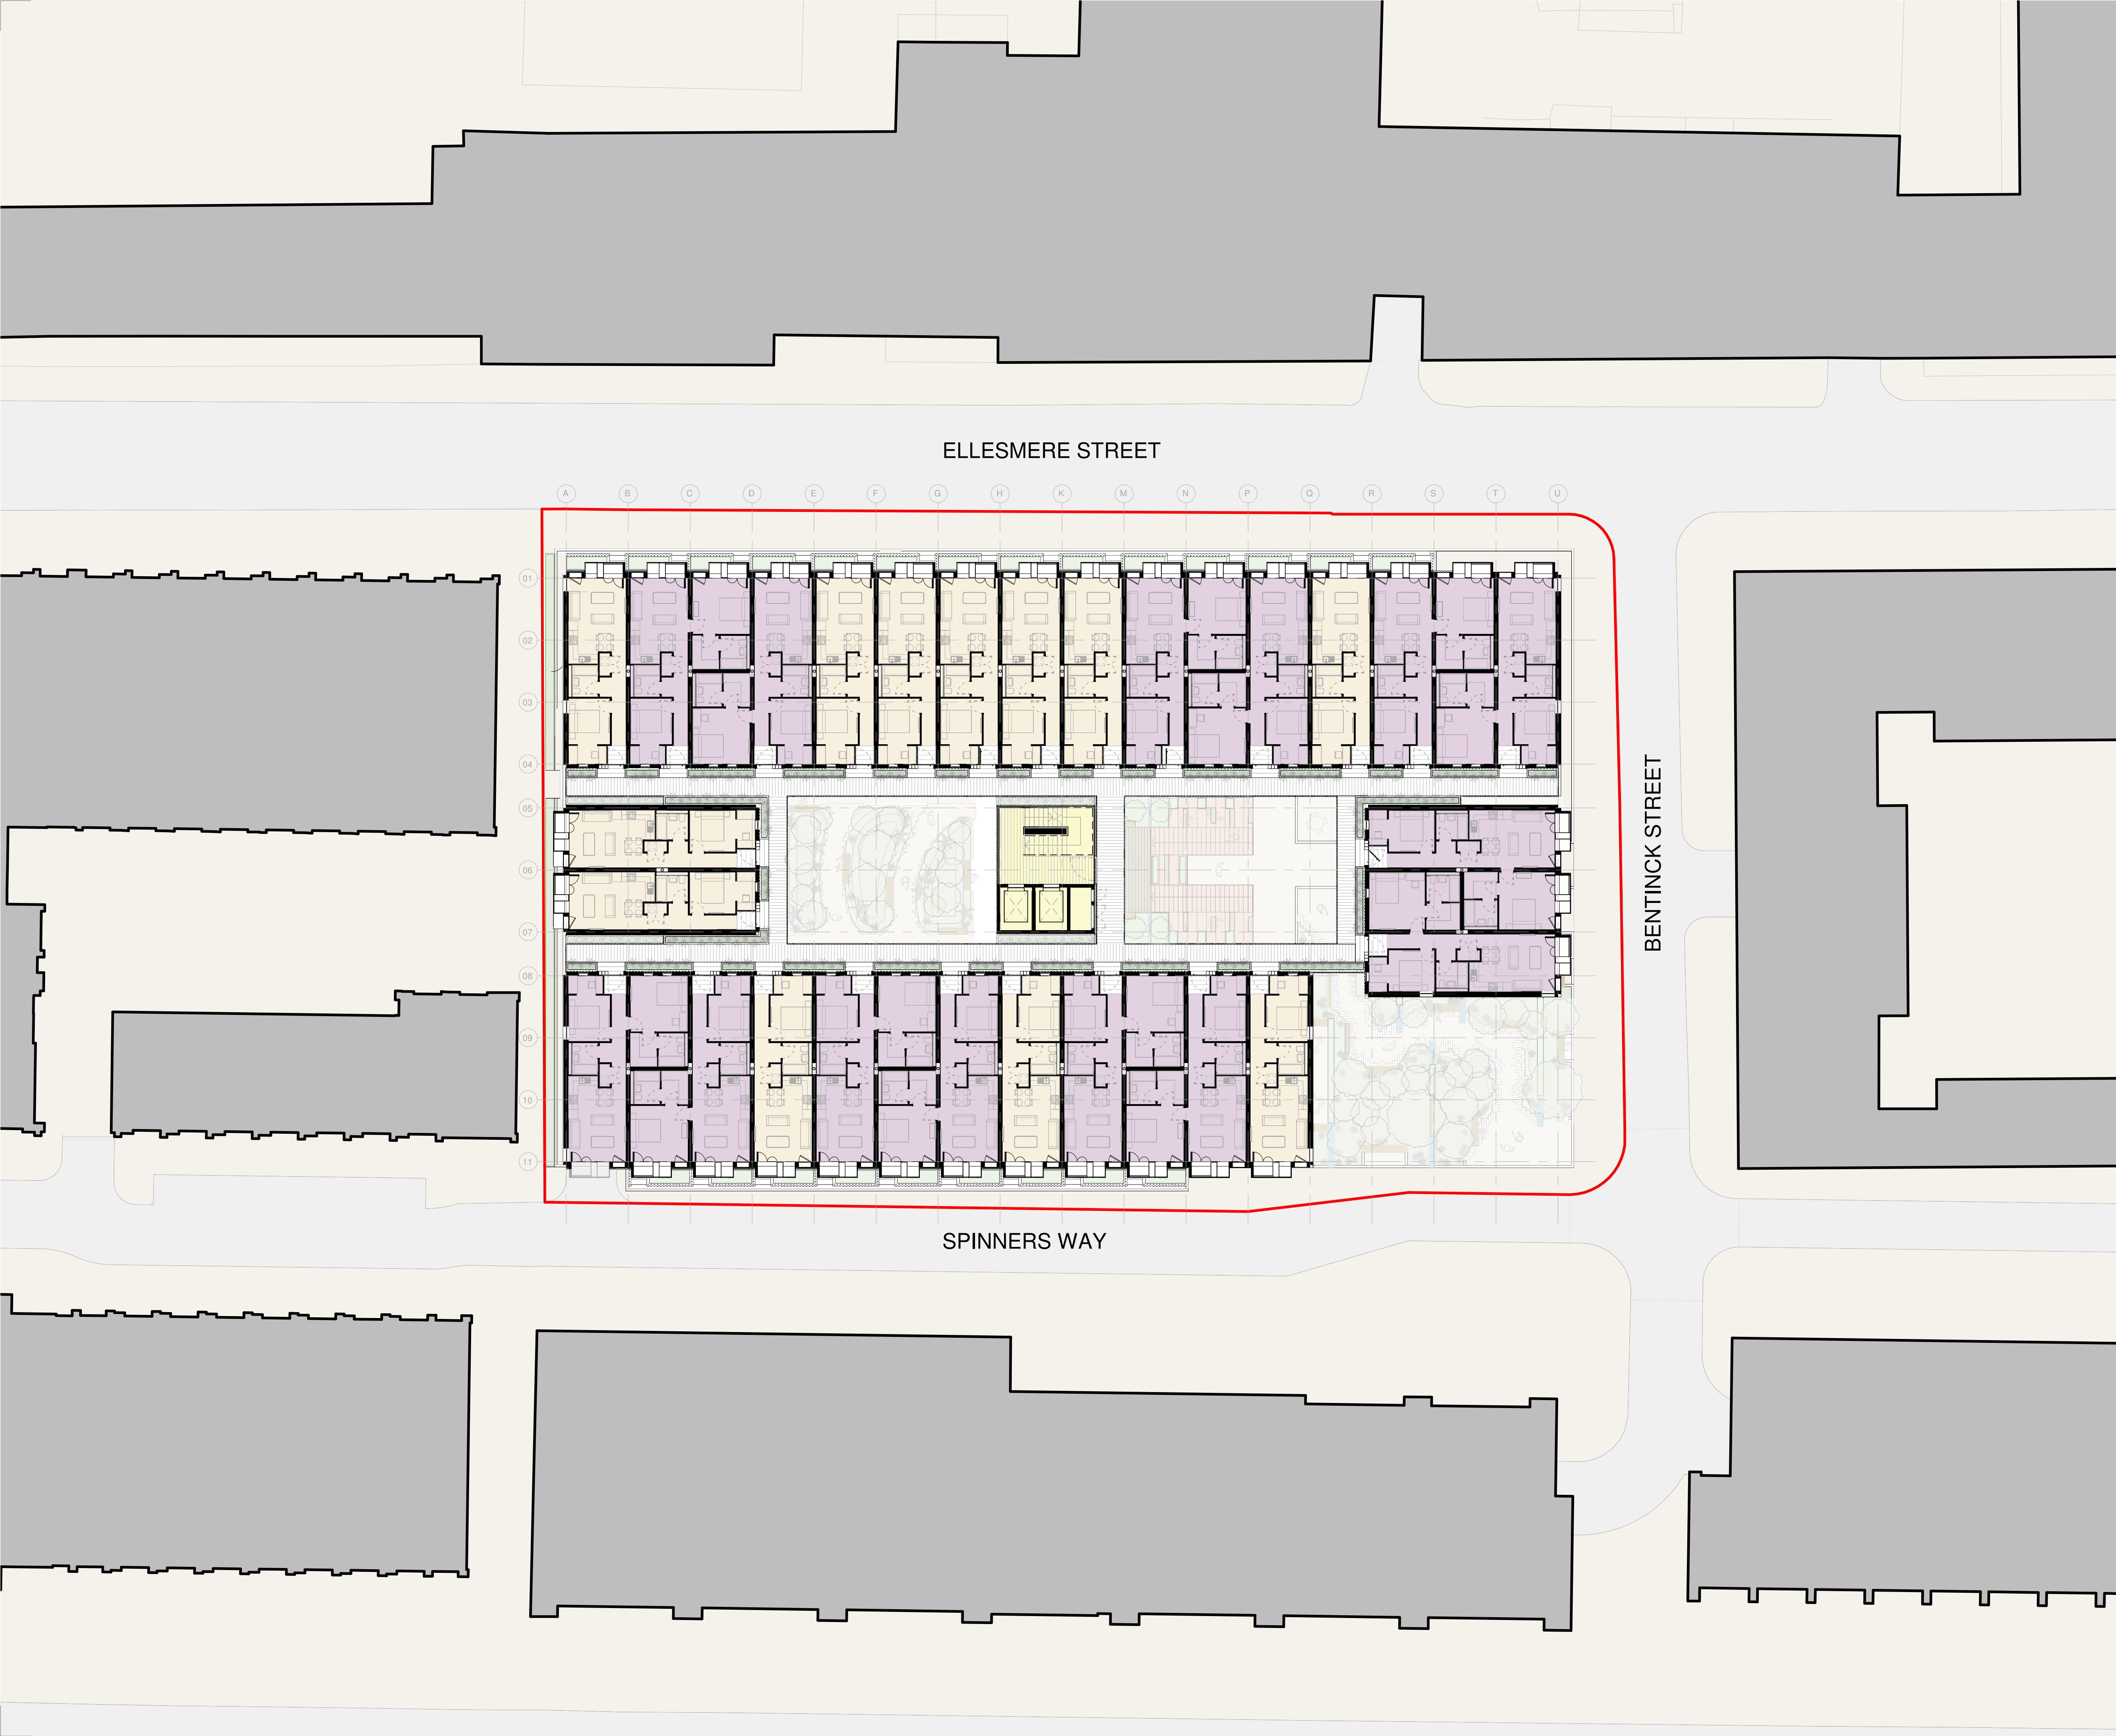

Figured dimensions only to be taken from this drawing. **DO NOT SCALE.** All contractors must visit the site and be responsible for checking all setting out dimensions and notifying the architect of any discrepancies prior to any manufacture or construction work.

NOTES:

This drawing is issued for information only. All areas and apartment layouts are provisional and subject to change.



- KEY
- 1Bed
 - 2Bed
 - Core



P04	Brand updated to MBA	11.06.21	MD	MB
P03	Issued for Planning	08.12.20	MD	SW
P02	Issued for Planning	27.11.20	DM	MD
P01	Issued for Planning	20.11.20	DM	MB
P-00	Issued for information	23.08.20	DM	MD
Rev.	Description	Date	Drawn	Chk.

MattBrookArchitects

St George's Gardens
1F Spinnners Way
Manchester, M15 4JZ
0161 806 1396

Client:
DeTrafford

Project:
Phoenix Works

Drawing Title
Second Floor GA

Drawing Status
PLANNING

Drawing No.
20098-CWA-B1-ZZ- DR-A-2002

Revision
P04

Drawn	Checked	Paper Size	Scale	Date
DM	MD	A1	1 : 200	08/23/20

The copyright of this drawing is vested with Matt Brook Architects and must not be copied or reproduced without the consent of the company.