



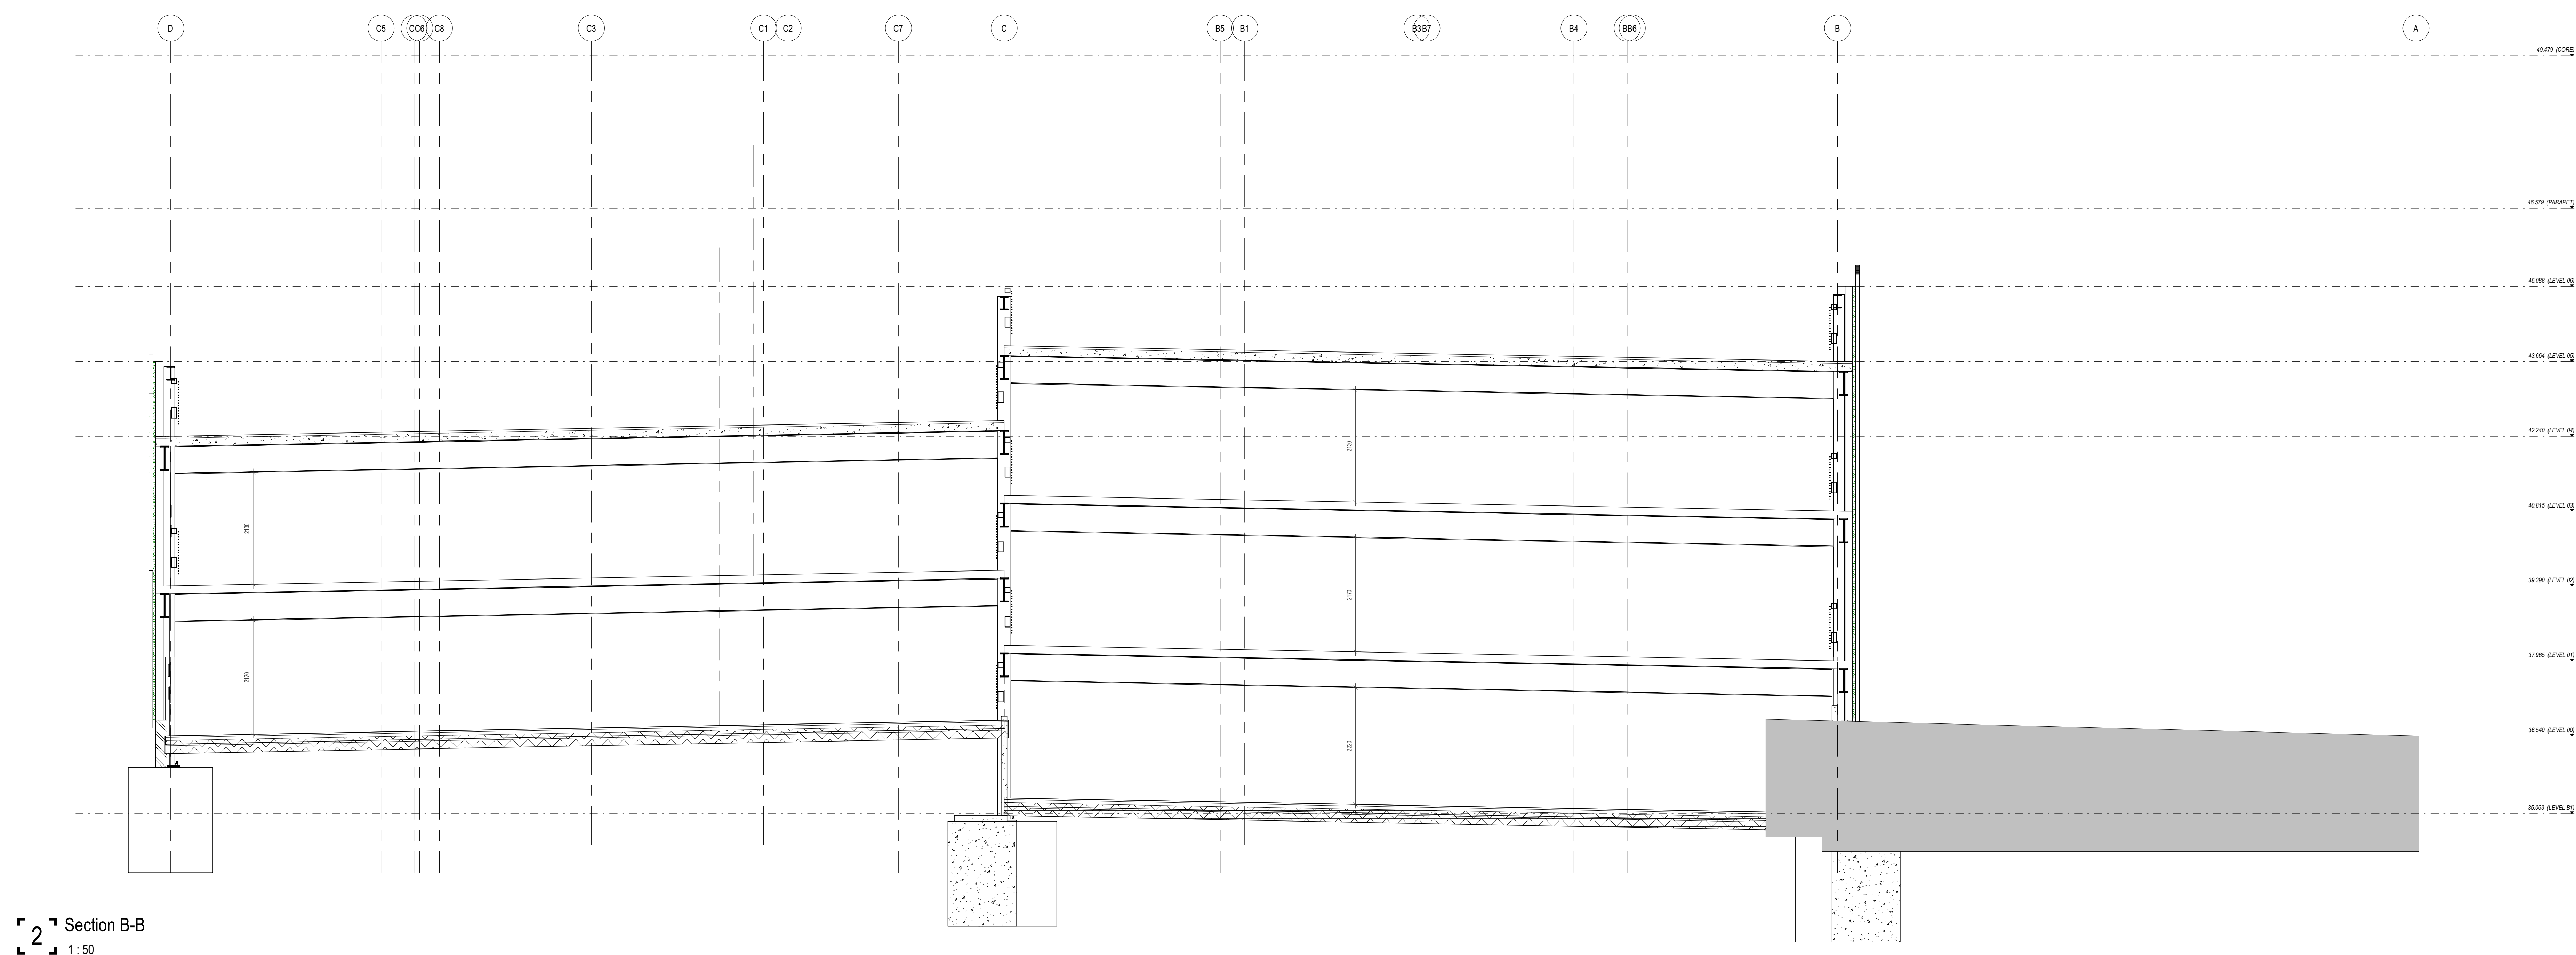

Notes: - This drawing is copyright. - Do not make derivations from this drawing. - This drawing is to be used in conjunction with all other relevant drawings. - All dimensions given in this drawing are to be repeated in the contract. - Do not rely on any element of this drawing. - Use drawings only for reference, issued. - This drawing may contain colour. Scale Bar	North Point
Key Plan	
PROJECT 	MAXIM To view any copyright hazards or information that is unusual. This is used in conjunction with all other consultant's information Refer to CDM Schedule XXXX-BB-000-XX-001-XXX-XXXX

P01	2/21/04/27	Height dimensions added		
Rev	Date	Revision Notes	Drawn	Reviewed
Logos				

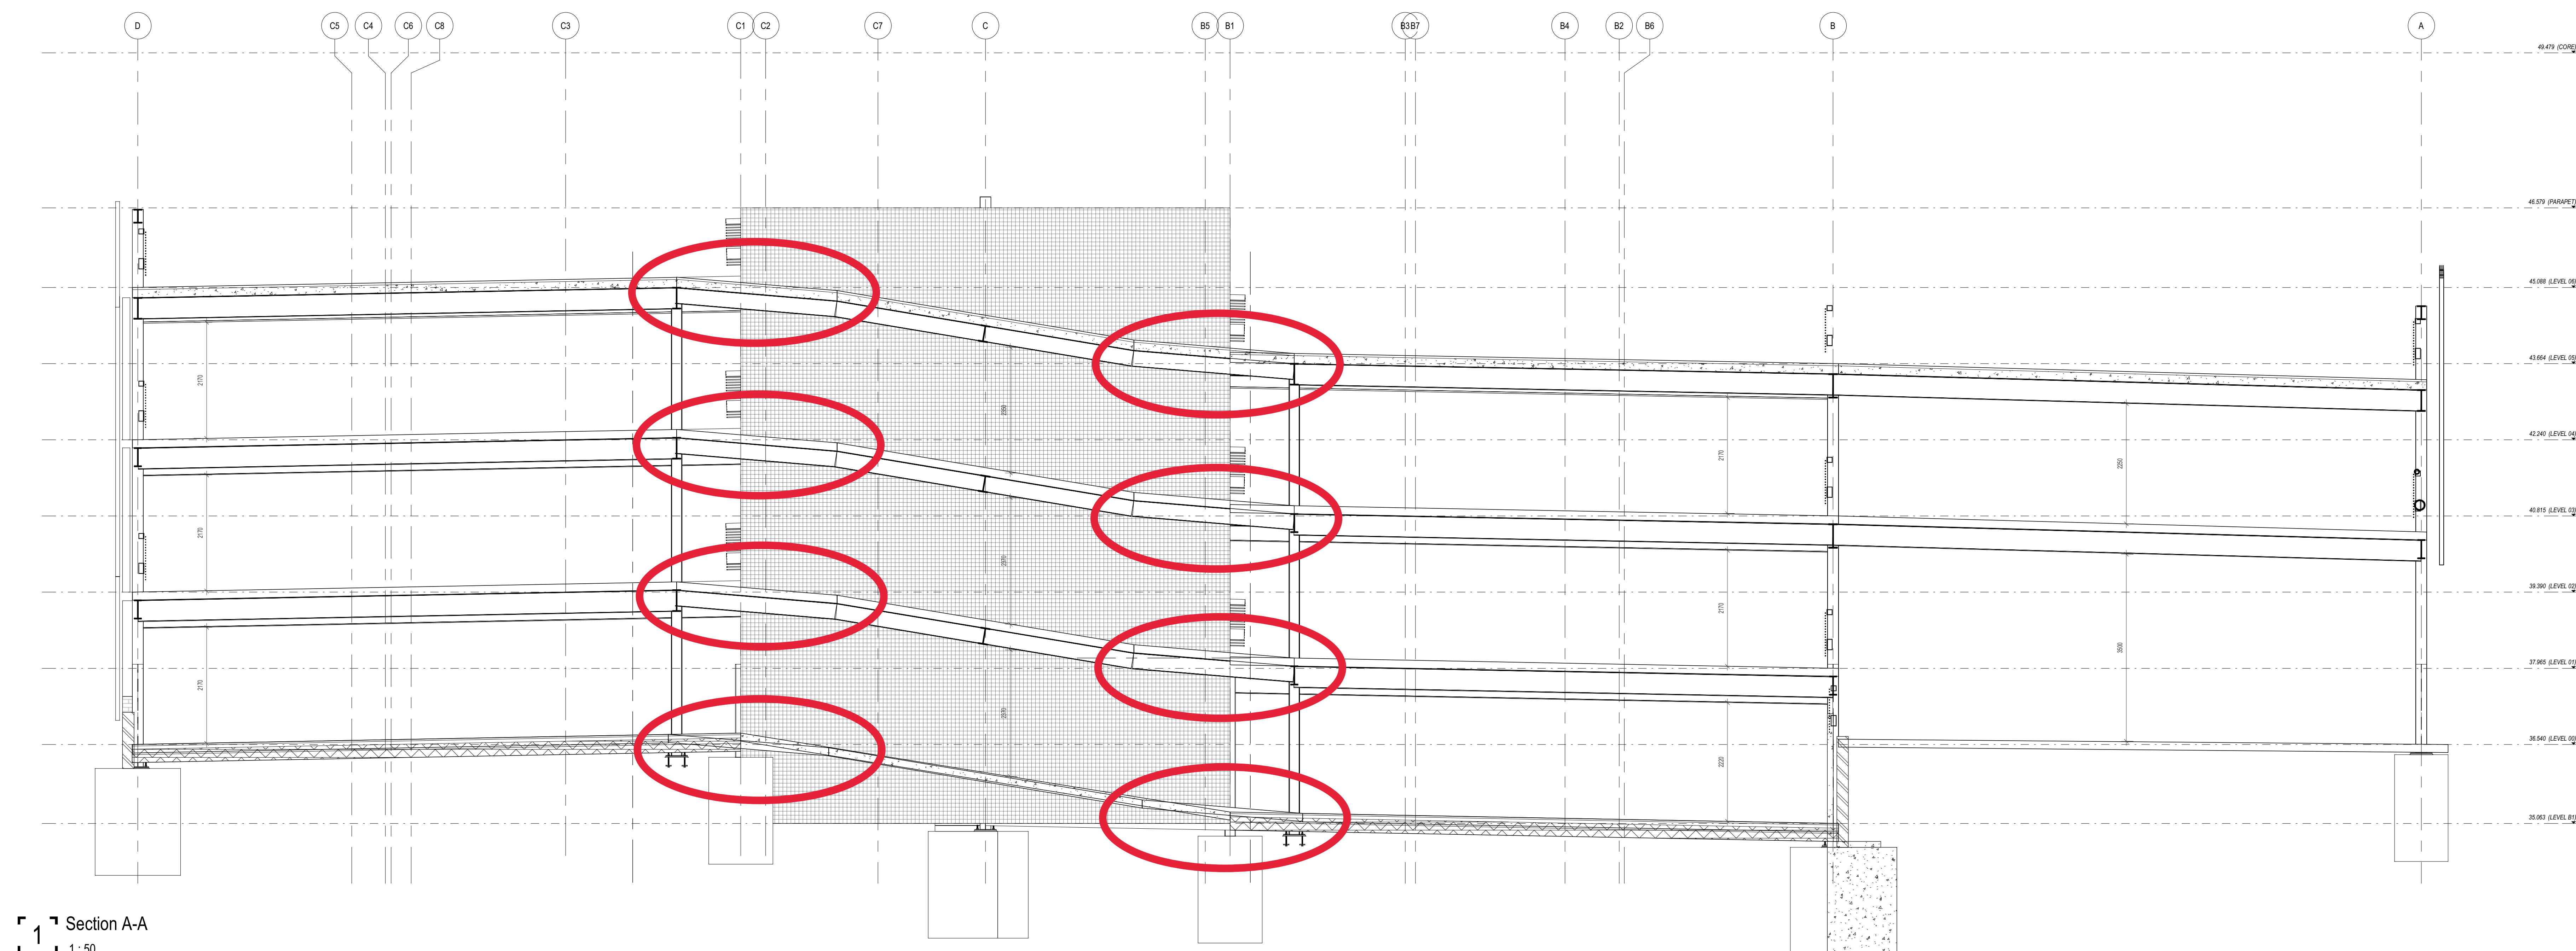

**Intelligence
Buildings
Infrastructure**

www.bigroup.com

Project
Christie TCP

Drawing Title
Section A-A and B-B

Job Number 124994	Date 20210322	Security Classification	Drawn By TW
Scale(s) 1:50	Purpose		Reviewed By NE

Drawing Number	Revision	Sublot
TCP-IBI-XX-ZZ-SE-A-200010	P01	S2

--	--	--	--

Viewpoint Status: S2