
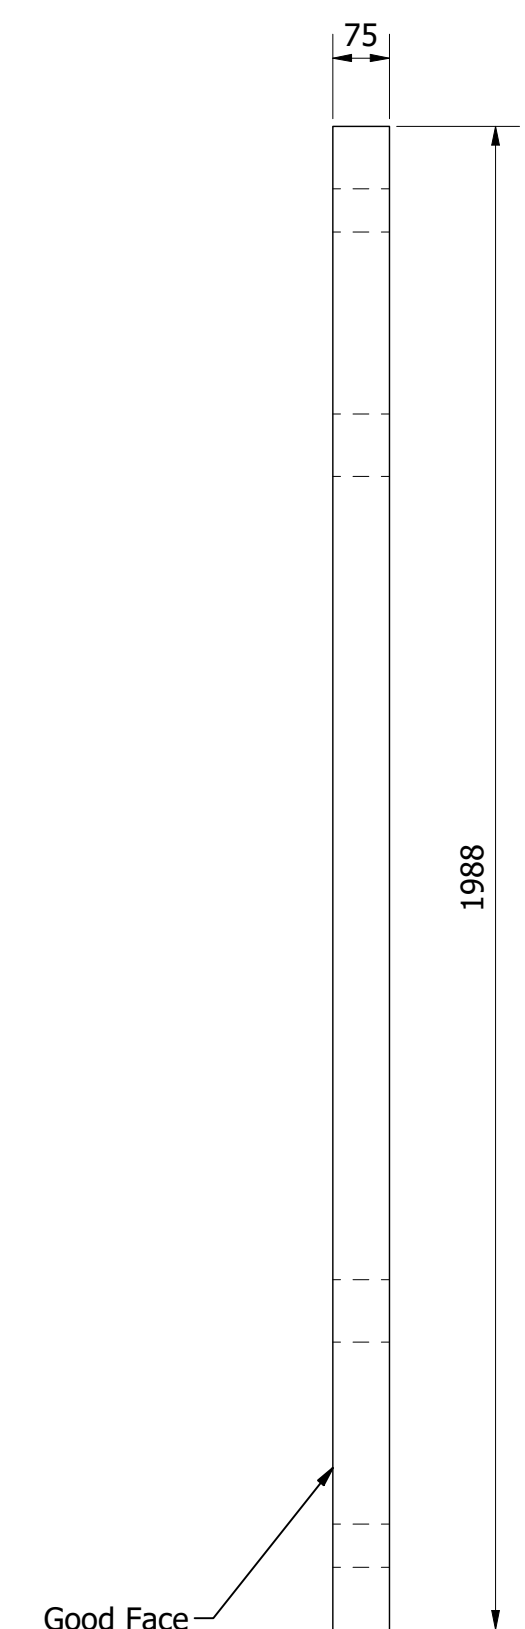


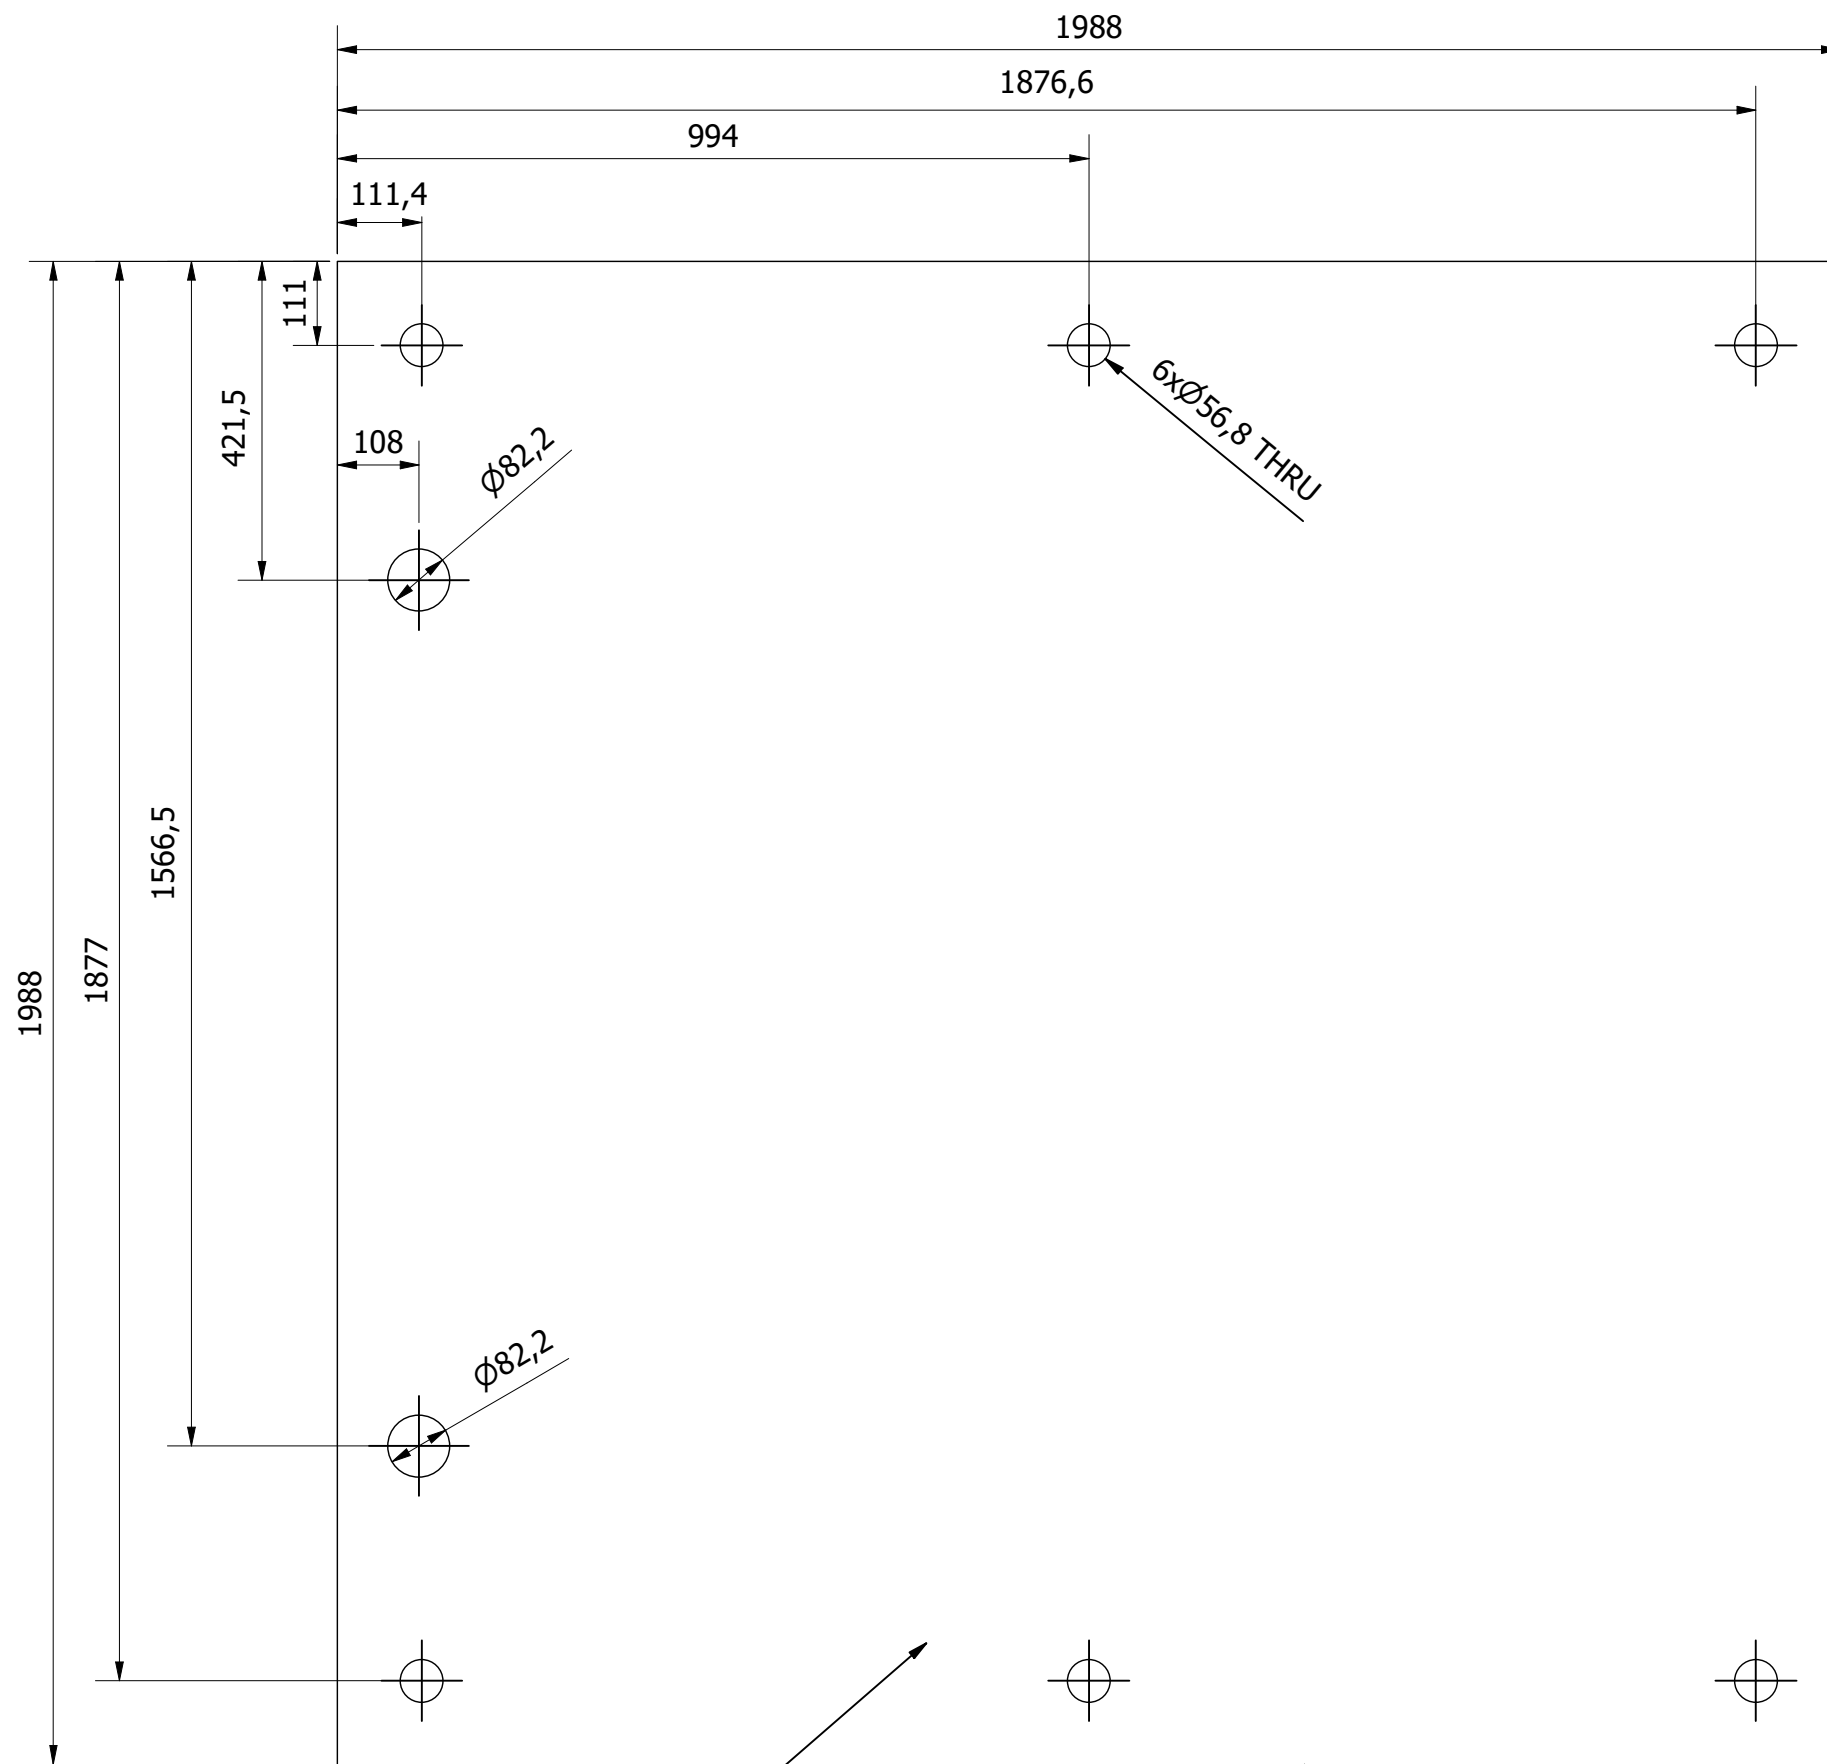

Dimension allows for 3 mm joint line from each side between cladding and tray.
Round cutouts include 3 mm joint line between cladding and round tubes.
Stone Mason / Architect to design cut list for this area

OTH-SAS-TH-GF-DWG-X-0008 Status S3 Revision P0

This drawing and the information it contains is the property of Sesame Access Systems LTD. and must not be copied or issued to any third party Do not insert this drawing onto your system as the Educational version message will overlay onto your drawings.	Designed by IDS_PC_6	Checked by S.J.Lyons	Date: 26/04/2022	Vendor: by Others	Edition P0
	Sesame ACCESS FOR ALL		Drawing number: OTH-SAS-TH-GF-DWG-X-0008		Material: Existing Mosaic
	Sesame ACCESS FOR ALL Unit 1, Cumberland Works Wintersell Business Park Surrey, KT14 7LF Tel: +44 (0)1784 440088 Fax: +44 (0)870 7053252 Email:forall@sesameaccess.com Web:www.sesameaccess.com		Description: Platform Cladding		Sheet 2 / 2