

GENERAL NOTES

1. ALL DIMENSIONS ARE IN MILLIMETRES UNLESS OTHERWISE STATED
2. ALL LEVELS ARE IN METRES UNLESS OTHERWISE STATED
3. DIMENSIONS ARE NOT TO BE SCALED FROM THE DRAWING
4. ALL WORK TO BE CARRIED OUT IN ACCORDANCE WITH THE CURRENT EDITION OF THE BUILDING REGULATIONS 1991 (INCLUDING AMENDMENTS) AND ALL RELEVANT TENDER SPECIFICATIONS/COCS OF PRACTICE
5. CONTRACTOR IS RESPONSIBLE FOR THE CORRECT DETAILING OF THE WORK IN ALL DIMENSIONS TO BE CHECKED PRIOR TO FABRICATION OF MATERIALS
6. THIS DRAWING IS TO BE READ IN CONJUNCTION WITH ALL RELEVANT DRAWINGS AND SPECIFICATIONS
7. THIS DRAWING SHALL NOT BE DUPLICATED WITHOUT THE EXPRESS WRITTEN PERMISSION OF BENCH DESIGN AND BUILD (BDB)


- DOORS ARE MEASURED CONSIDERING FFL TO GET DIMENSIONS BETWEEN FINISH FLOOR LEVEL AND STRUCTURAL FLOOR LEVEL. PLEASE REFER TO DRAWINGS 015-NB-MB-12-01-A-2111 (DOORWAY DETAILS)
- CHECK / MEASURE EXISTING OPENING SIZES ON SITE PRIOR TO MAKE ANY ORDER
- DOOR GRILLES SHOULD BE FIRE RATED AS PER FIRE RESISTENT DOOR PERFORMANCE
- THIS DRAWING IS TO BE READ IN CONJUNCTION WITH NBS SPECIFICATION SECTION L26, P20 AND P21
- THE SPECIALIST JOINERY SUB-CONTRACTOR IS TO PROVIDE A DOOR MANUFACTURERS SCHEDULE FOLLOWING THE ON SITE SURVEY OF THE AS BUILT STRUCTURAL OPENINGS FOR APPROVAL BY THE ARCHITECT PRIOR TO THE FABRICATION OF THE DOORS COMMENCING.

THE JOINERY SUB-CONTRACTOR IS TO ENSURE THAT ALL FIRE DOORS ARE FIXED STRICTLY IN ACCORDANCE WITH THE FIRE TESTED DOOR CERTIFICATE TO ENSURE ALL FIRE DOORS ARE COMPLIANT.


PRIOR TO FABRICATION OF THE DOOR, THE JOINERY SUB-CONTRACTOR IS TO UNDERTAKE A SITE SURVEY OF THE OPENINGS AND PRODUCE A DOOR FABRICATION SCHEDULE WHICH IS TO BE ISSUED TO THE ARCHITECT FOR APPROVAL PRIOR THE FABRICATION COMMENCING.

ALL 3200 SERIES DRAWINGS ARE TO BE READ IN CONJUNCTION WITH HYDROCK FIRE STRATEGY AND NBS SPECIFICATION.


ALL EXTERNAL AND MAIN ENTRANCE DOORS ARE IN ABEYANCE AT THIS MOMENT IN TIME AS THE DETAIL NEEDS TO BE CONFIRMED WITH THE PLANNERS AS PART OF THE DISCHARGE OF PLANNING CONDITIONS.

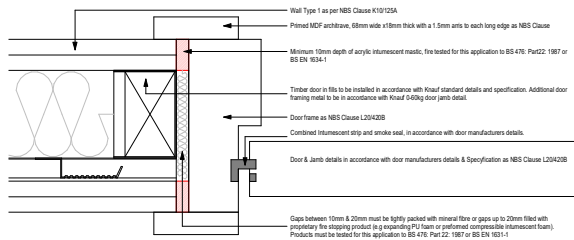


ARCHITRAVE DETAIL 1 @ SCALE 1:2 - WALL TYPE 1
FD30S AS NBS CLAUSE L20420B

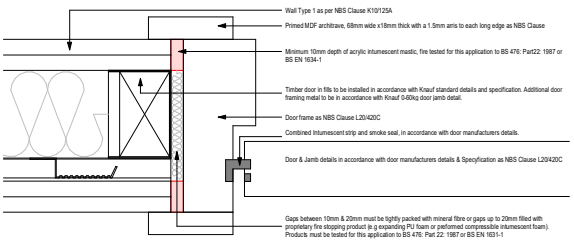


ARCHITRAVE DETAIL 2 @ SCALE 1:2 - WALL TYPE 1
FD60S AS NBS CLAUSE L20420C

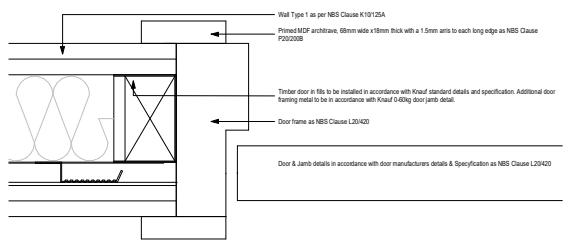


ARCHITRAVE DETAIL 3 @ SCALE 1:2 - WALL TYPE 1
NONE FIRE RATED DOOR AS NBS CLAUSE L20420

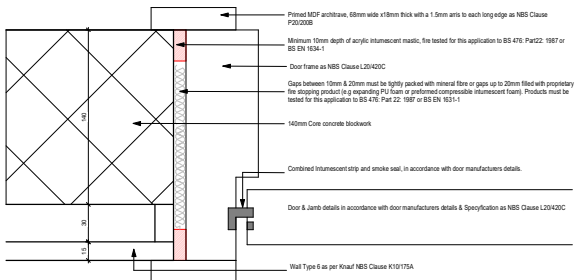

ARCHITRAVE DETAIL 4 @ SCALE 1:2 - WALL TYPE 6 & 140MM CORE CONCRETE
BLOCK WALL FD60S AS NBS CLAUSE L20420C

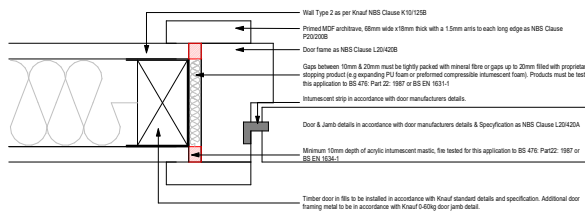

ARCHITRAVE DETAIL 5 @ SCALE 1:2 - WALL TYPE 2
FD30 AS NBS CLAUSE L20420A

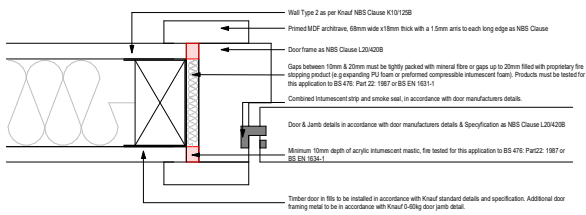

ARCHITRAVE DETAIL 6 @ SCALE 1:2 - WALL TYPE 2
FD30S AS NBS CLAUSE L20420B

ARCHITRAVE DETAILS 1:2

A 16348 FOR TENDER NP 12-04-21

Rev Description By Date



PICCADILLY WAREHOUSE

BLOOM STREET
INTERNAL WALL OPENINGS
ARCHITRAVE DETAILS

Drawn By

TENDER

Drawn By LD I Checked NP

Scale As indicated I Date 09-04-21

013-MDB-BS-ZZ-07-A-3200 I A

Drawn By