


NB: All details to be constructed in accordance with suppliers approved details and information

A: VELUX Company Ltd
Woodside Way
Glenrothes
Fife
Scotland
KY7 4ND
E: sale@velux.co.uk
T: 01592 778225

A: Kingspan Insulation Ltd
Pembroke
Leominster
Herefordshire
HR6 9LA
E: technical@kingspaninsulation.co.uk
T: 01544 387 382

- 01 VELUX Conservation Roof Window 55x98cm
- 02 Structural rafter support at jamb and structural trimmer support to head & cill
- 03 Kingspan kooltherm K7 Insulation or similar to provide equivalent u-value of 0.17W/m2k fitted between structural supports
- 04 Plasterboard
- 05 Plaster skim to plasterboard and to be finished with 2 coats white emulsion or colour TBC by client
- 06 12.5mm plasterboard square finish to edge
- 07 Roofing membrane
- 08 Existing Softwood battens (to be replaced where necessary)
- 09 Code 3 lead flashing
- 10 Existing roof tiles (new tiles are to match existing where necessary)
- 11 50mm minimum ventilation gap

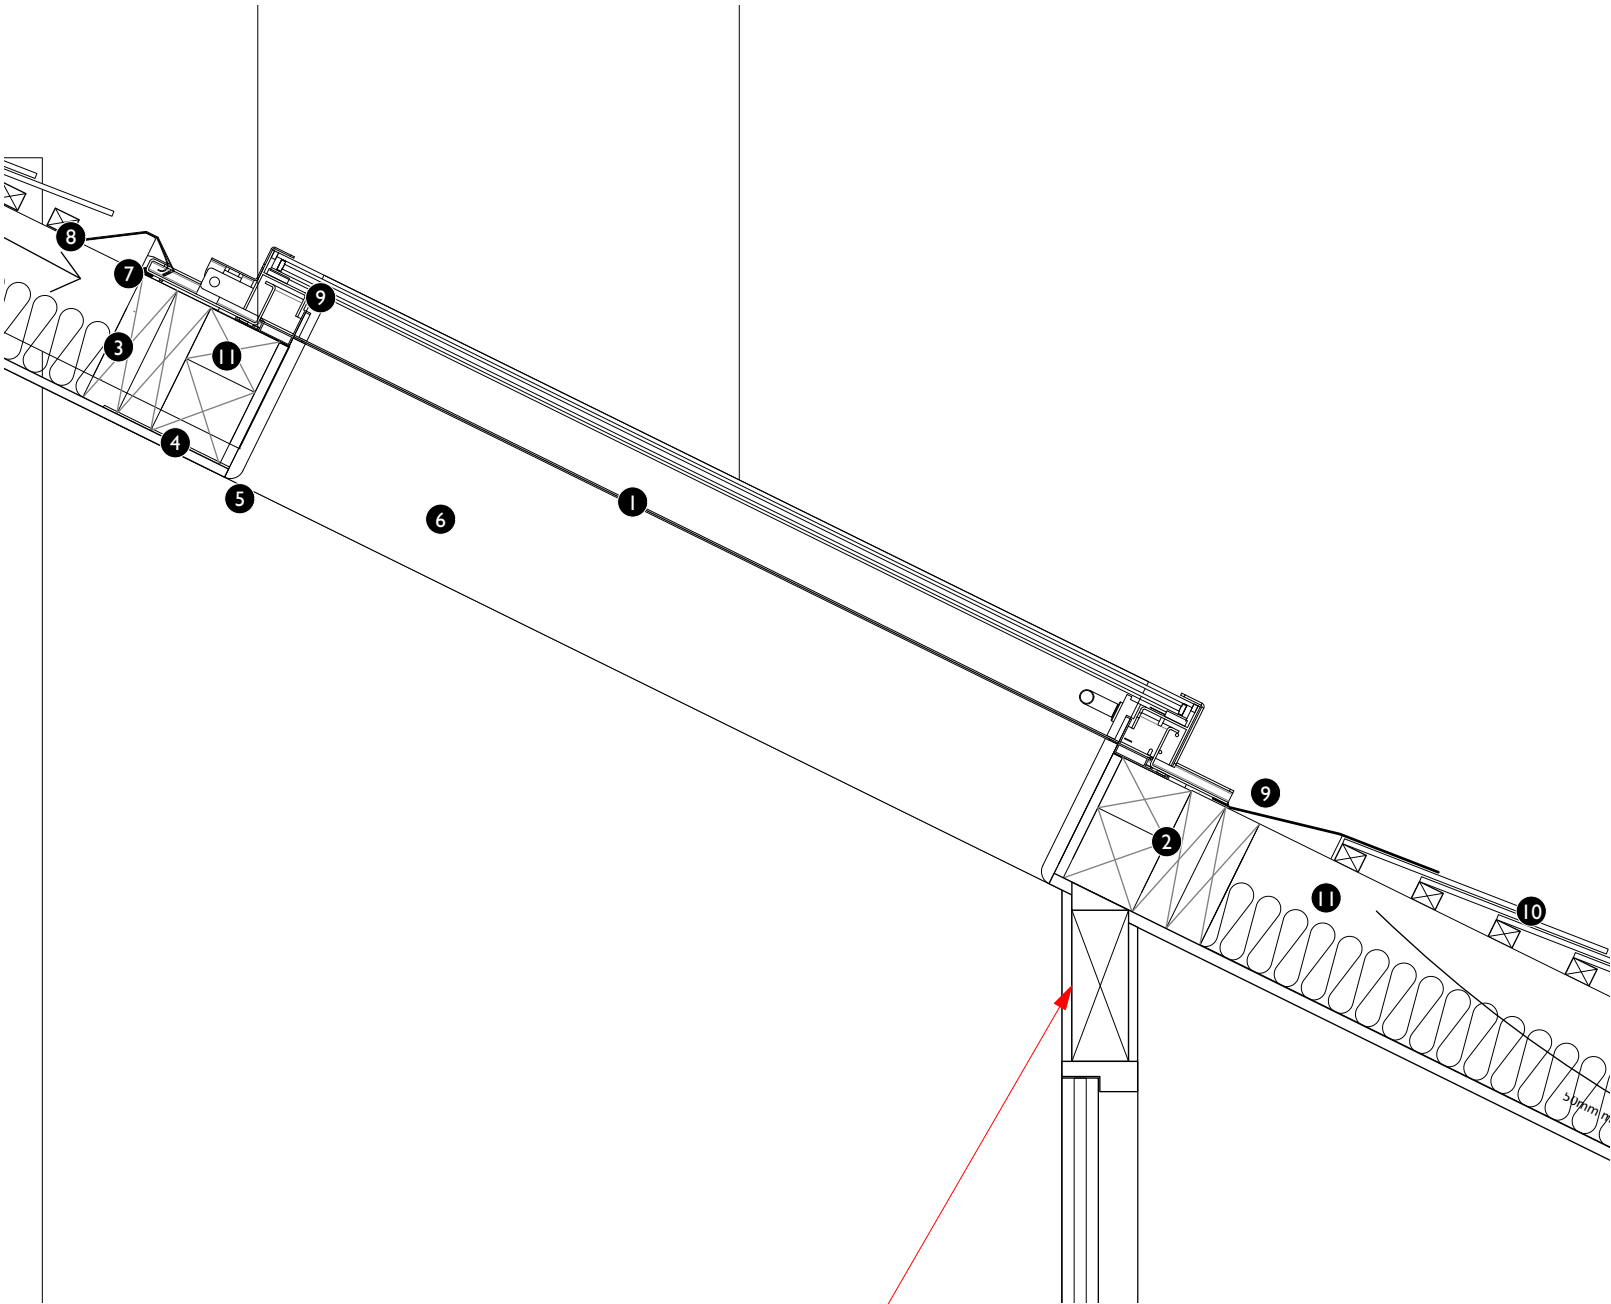

Existing purlins checked for extra ceiling load. Size OK @ 75x200 C24 minimum. (contact engineer for further info)