



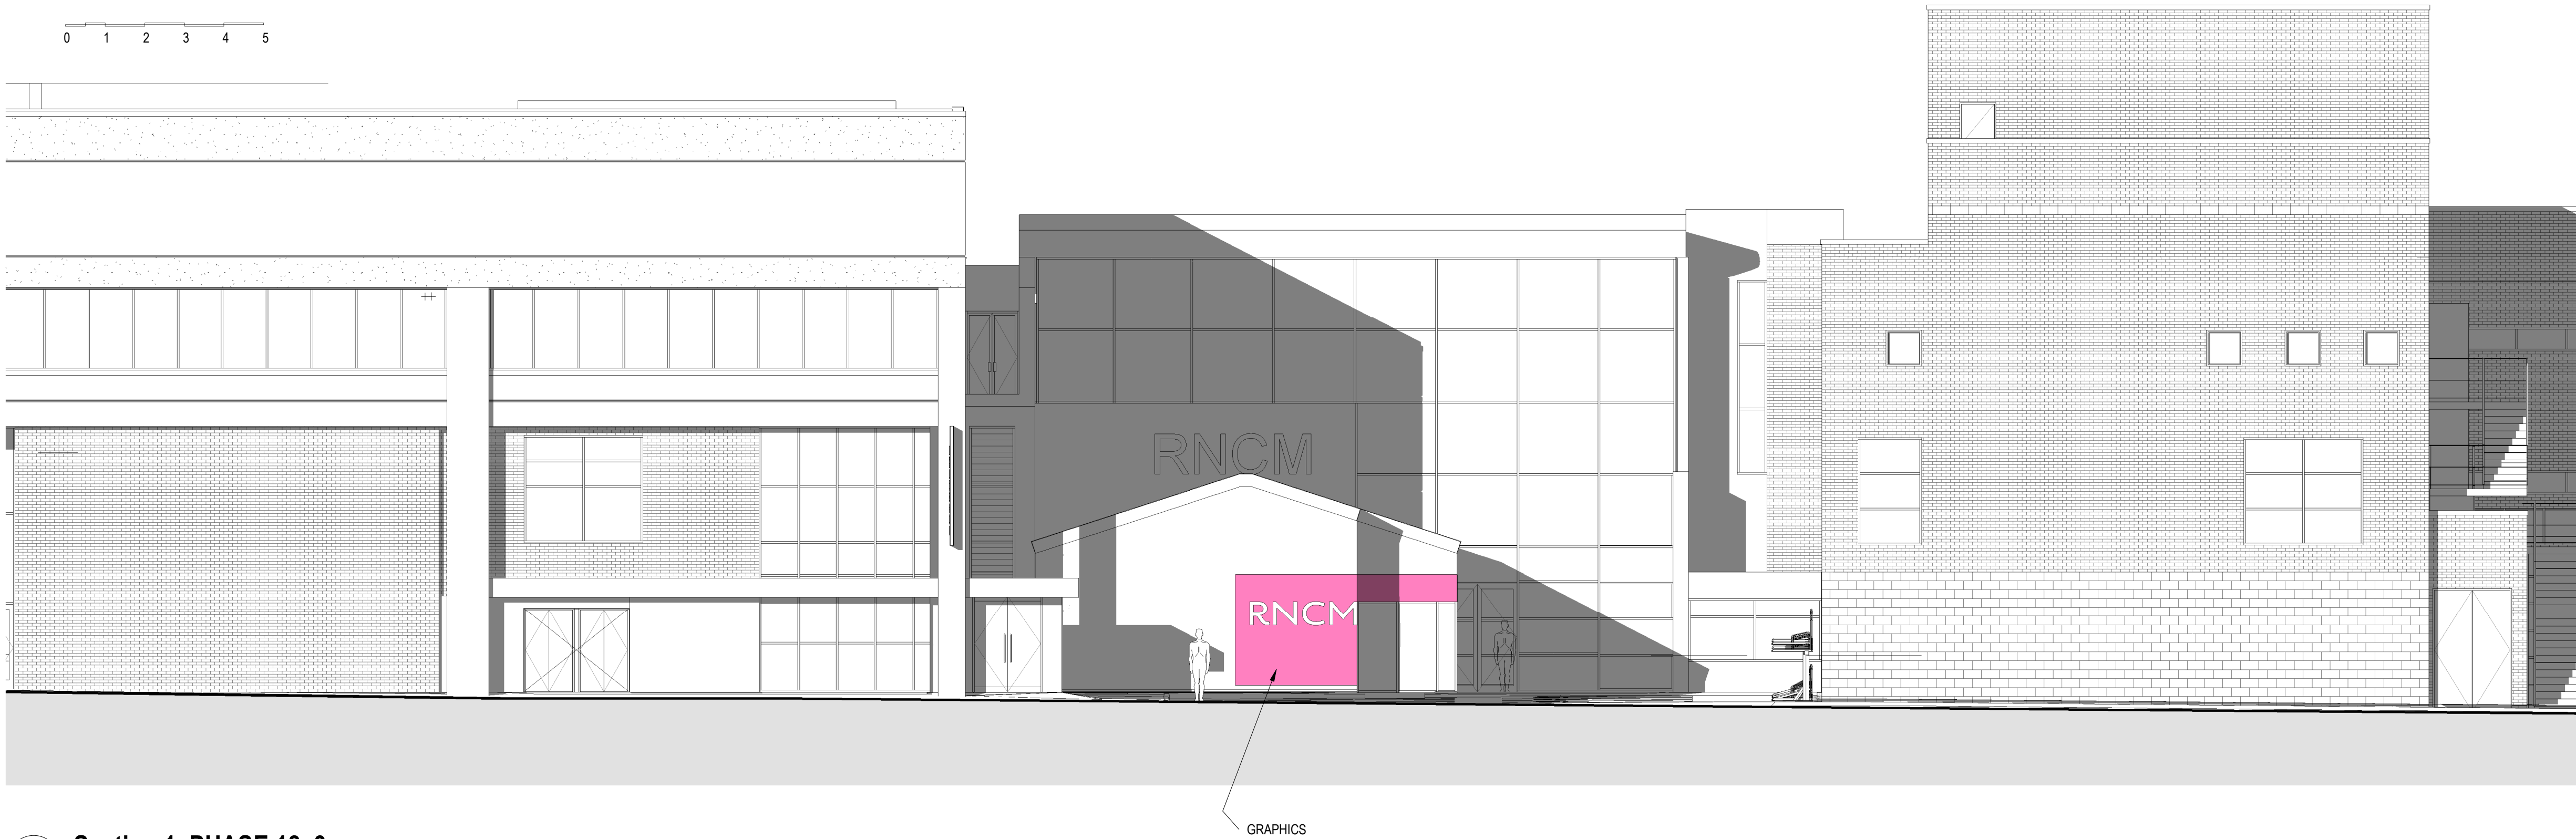

1 Section 1_PHASE 18_3
1 : 100

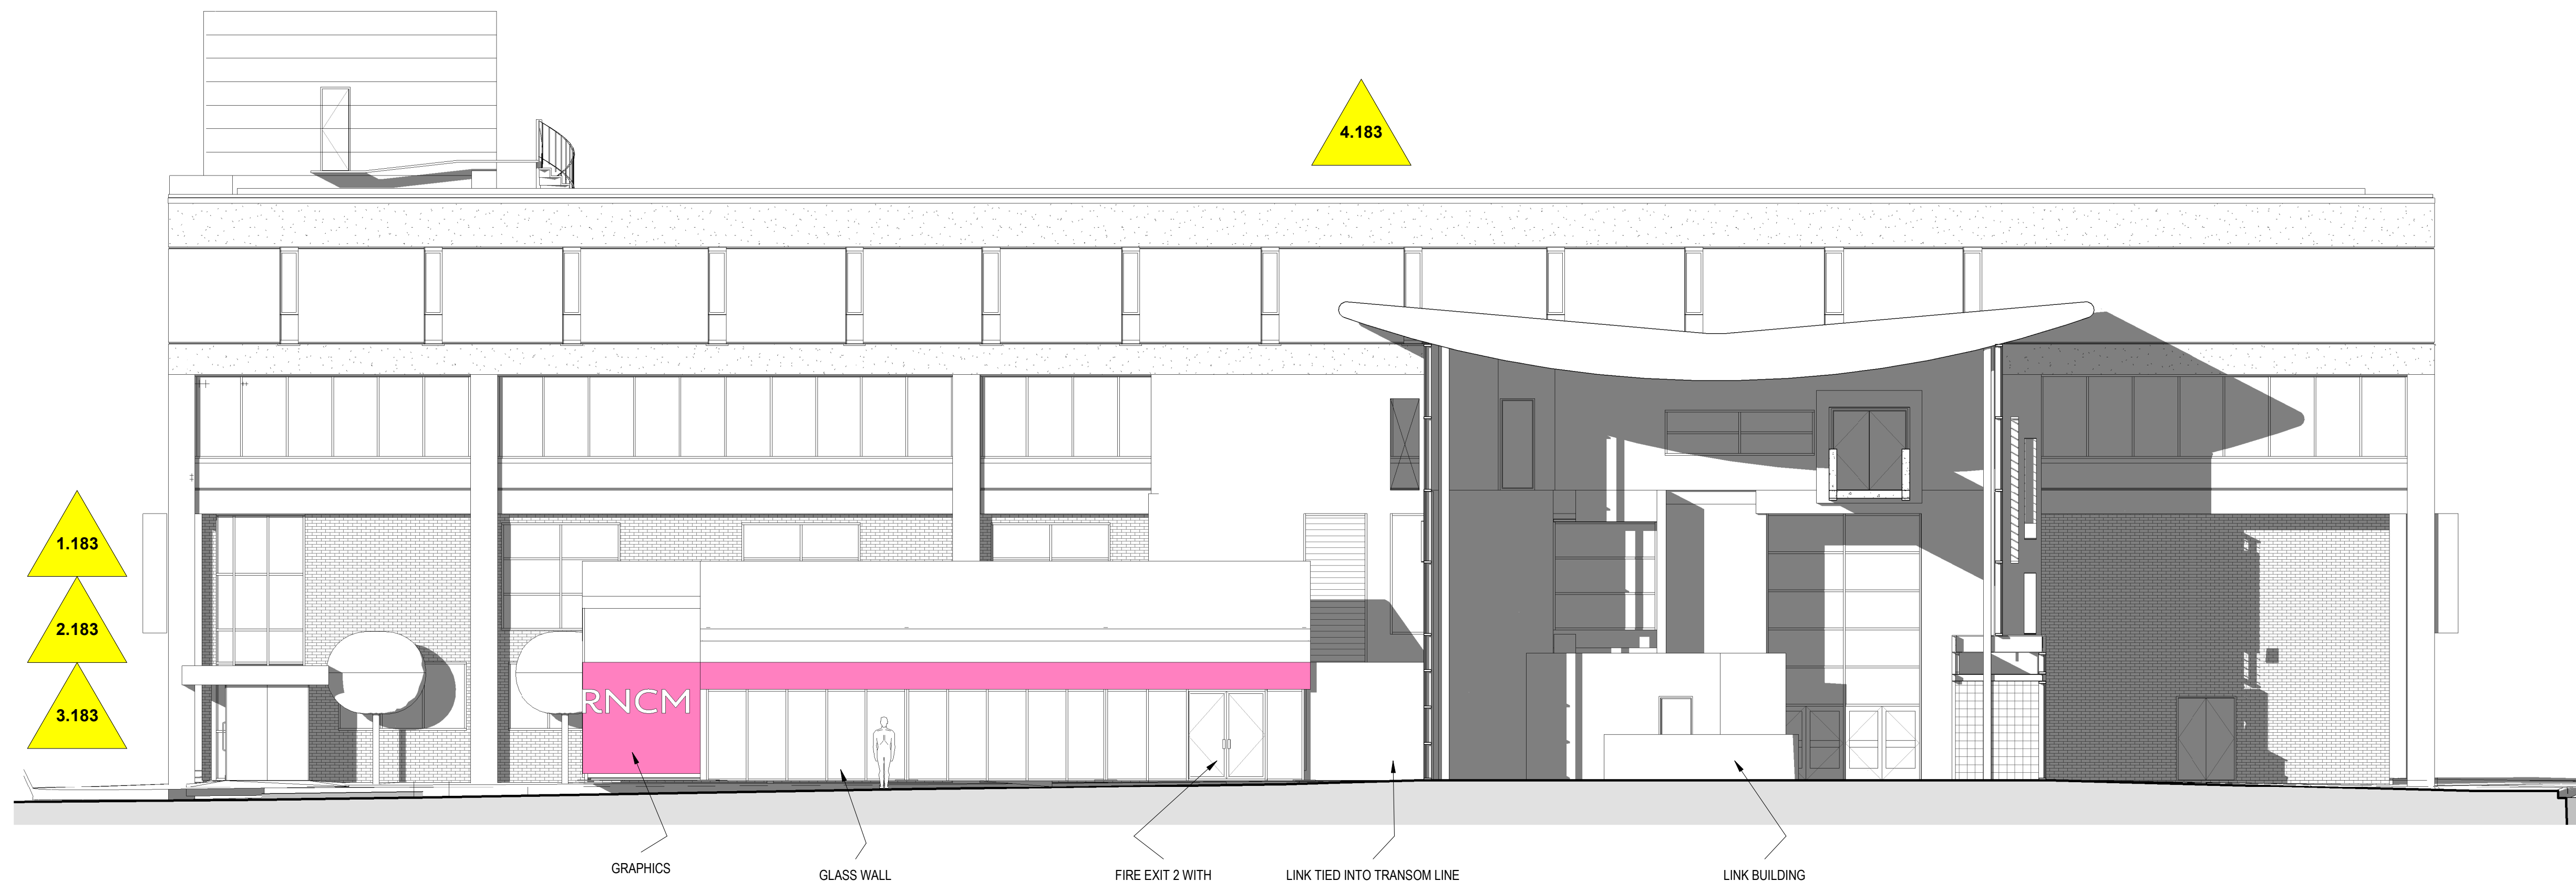

2 Section 2_PHASE 18_3
1 : 100

IAN PALMER ARCHITECTS SHALL HAVE NO RESPONSIBILITY FOR ANY USE MADE OF THIS DOCUMENT OTHER THAN FOR THAT WHICH IT WAS PREPARED AND ISSUED.

ALL DIMENSIONS SHOULD BE CHECKED ON SITE.

DO NOT SCALE FROM THIS DRAWING

ANY DRAWING ERRORS OR DIVERGENCIES SHOULD BE BROUGHT TO THE ATTENTION OF IAN PALMER ARCHITECTS AT THE ADDRESS SHOWN BELOW.

BEFORE WORK COMMENCES DRAWINGS SHALL BE READ IN CONJUNCTION WITH ALL RELEVANT INFORMATION INCLUDING:

- THE CDM DESIGN ISSUES REGISTER
- THE IAN PALMER ARCHITECTS RISK SERIES OF DRAWINGS
- THE PROJECT CDM RISK REGISTER

NOTE

Site Specific Hazards & Risks (18_3)	
Risk	Comments

18_3	
1.183	Live working environment - occupied site during construction.
2.183	Vehicular access and barriers
3.183	Unknown services within car park, all heavy loads to be validated to prevent damage
4.183	Building overhang

P01 First Issue ICP ICP 24.05.21

REVISION DESCRIPTION DRAWN CHECKED DATE

ICP/SLR

CLIENT

IAN PALMER ARCHITECTS

Haweswater
Moss Lane
Silverdale
Carnforth
Lancashire
LA5 0SS

Info@ianpalmerarchitects.com
www.ianpalmerarchitects.com

PROJECT TITLE
Royal Northern College of Music

P000001

DRAWING TITLE	SCALE @ A1
Temporary Structure Sections	1 : 100
DATE FIRST ISSUED	24.05.21

DRAWING NO.	REVISION
PR1-IPA-Z1-18_3-GA-A-003	P01