


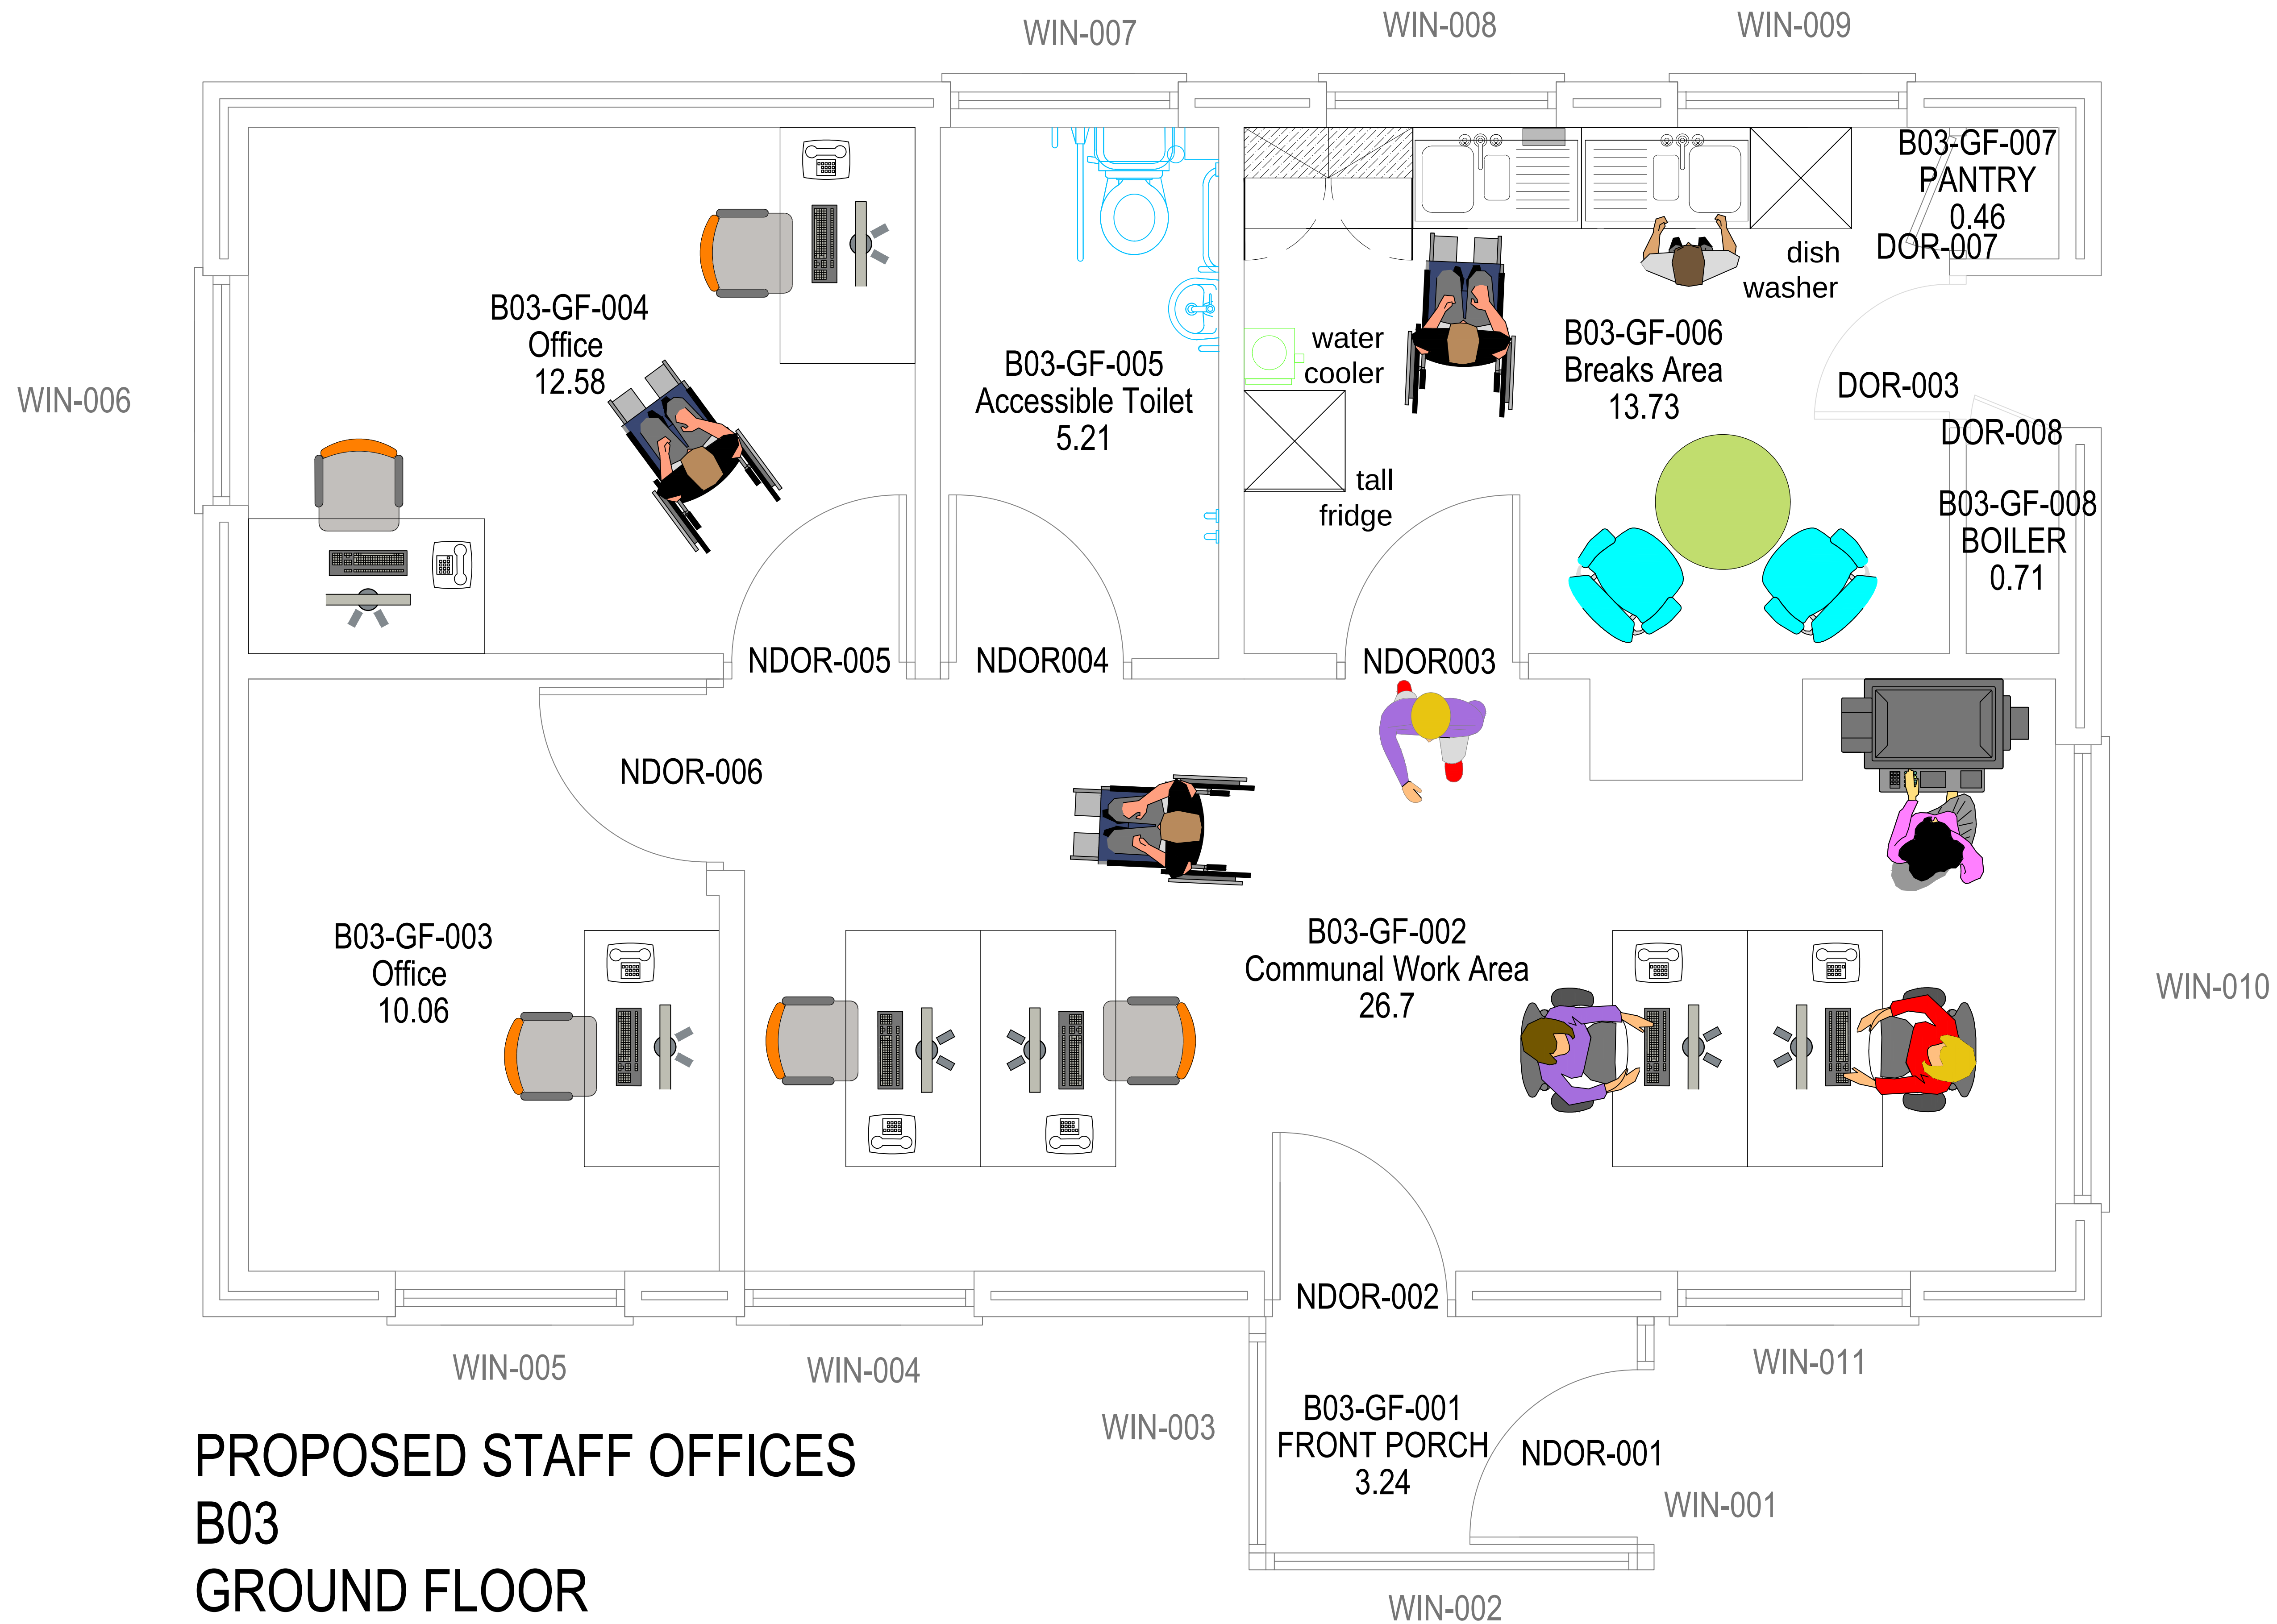

PROPOSED STAFF OFFICES B03 GROUND FLOOR

- NOTES
1. All dimensions are in millimetres unless otherwise stated
 2. This drawing is to be read with all other relevant documentation
 3. Do not scale from this drawing, all measurement data should be taken directly from the model



**Capital Programmes
Division**

DRAWING STATUS Planning

PROPERTY TITLE
Manley Park Junior School
College Road, Whalley Range
M16 0AA

UPRN 000077085409 DFE NO. 2305

PROJECT TITLE
Change Of Building Use
(Caretaker's Bungalow)

DRAWING TITLE
B03-Caretaker's Bungalow As Proposed

JOB NO. SD/45157 DATE 24/06/2021 REV

SCALE 1:20@A1 AUTHOR R Broadbent CHECKED BY T. Holland APPROVED BY

DRAWING NO. MCC-B03-ZZ-DR-A-0011