




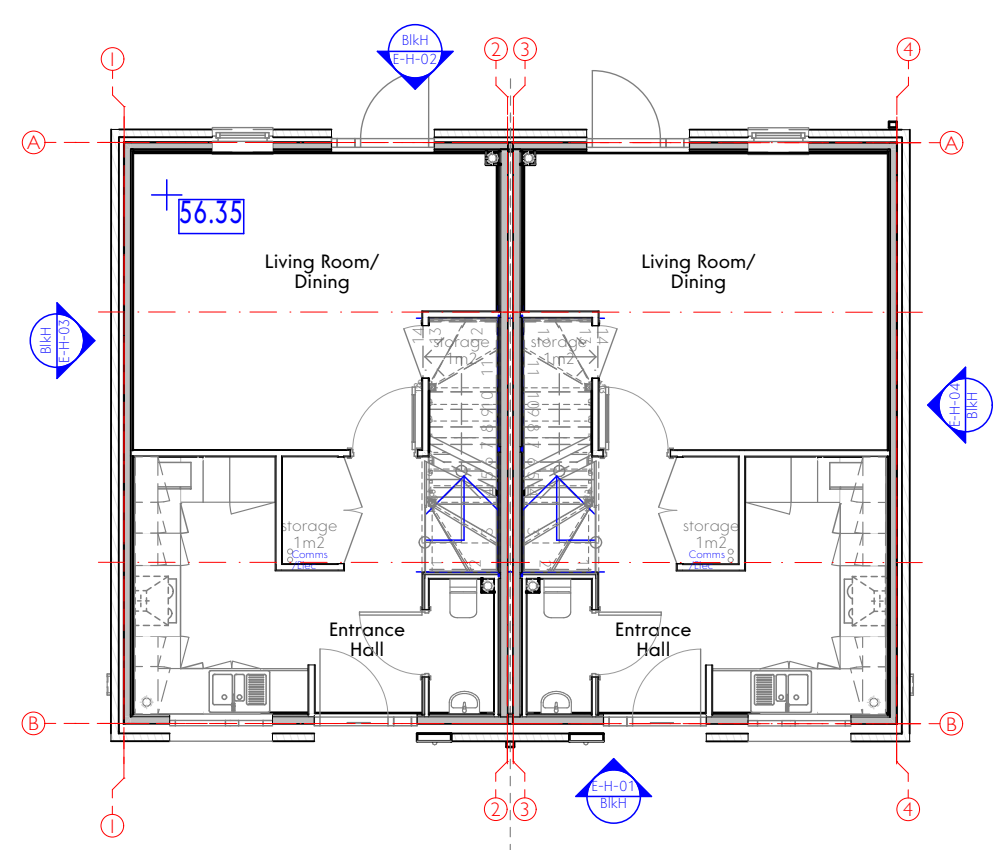

Block H-Ground Floor
2x 2b3p Dwellings

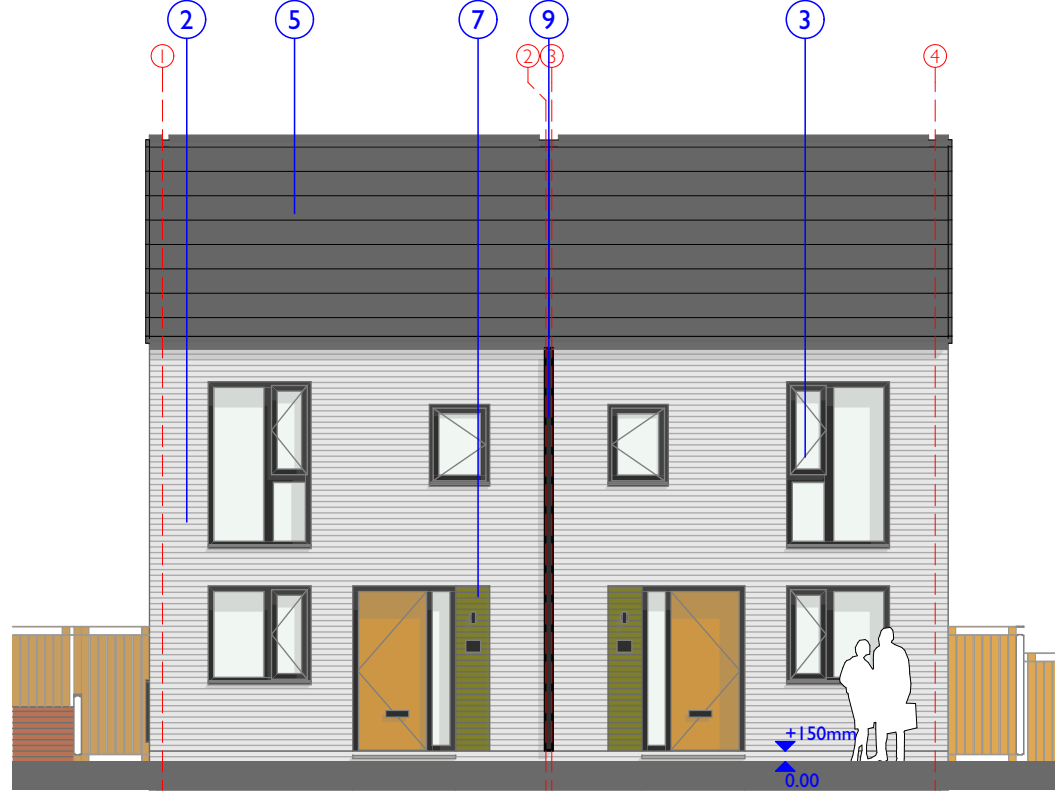


Block H- E01

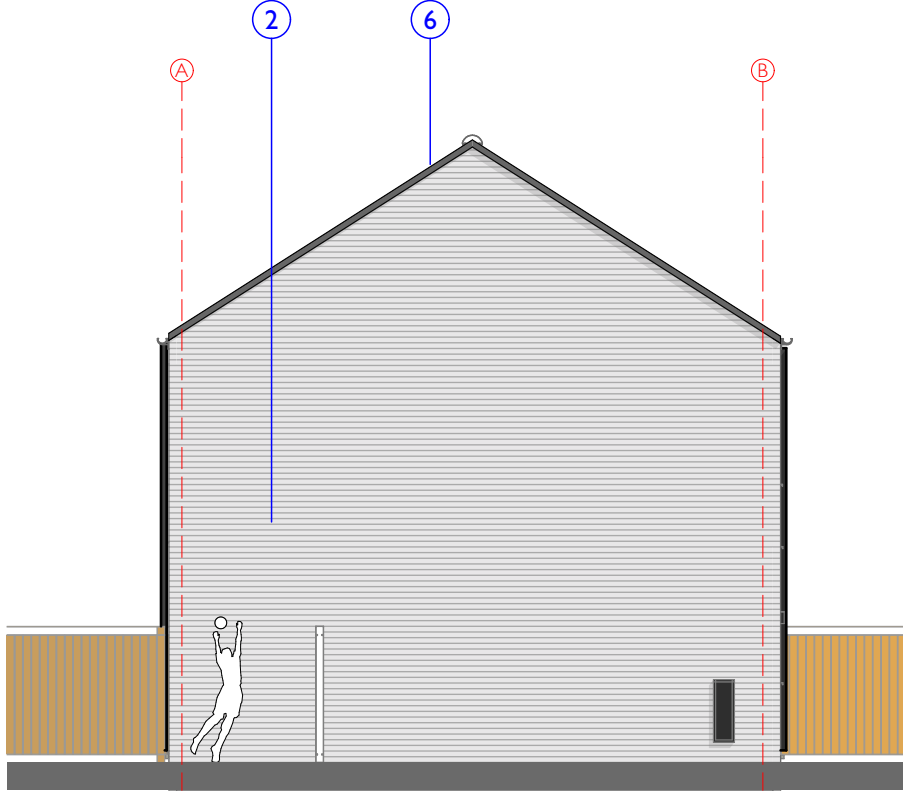


Block H- E03




Block H-Front View
2x 2b3p Double Storey Dwellings

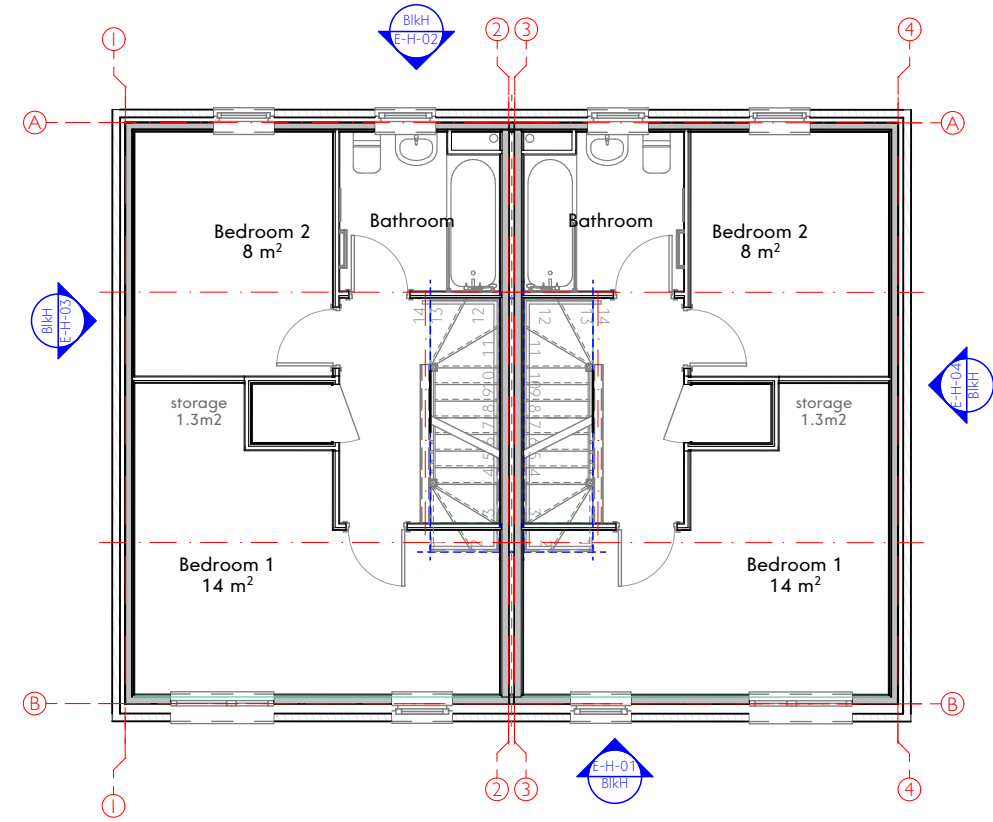

Block H-First Floor
2x 2b3p Dwellings

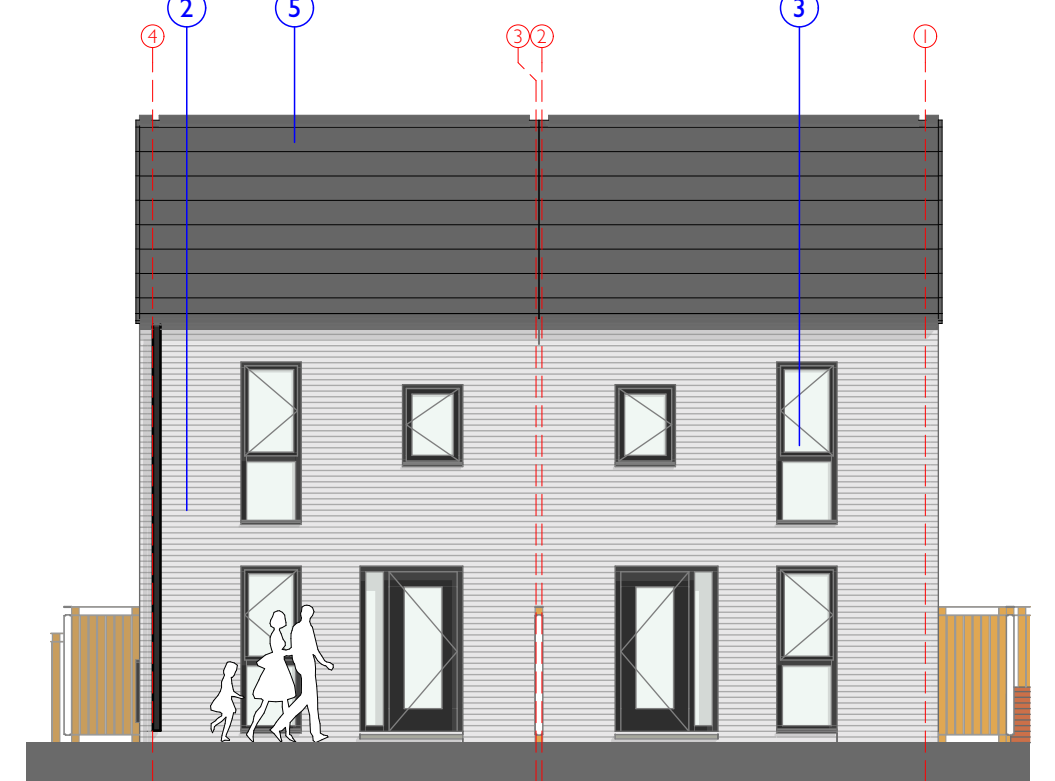

Block H- E02

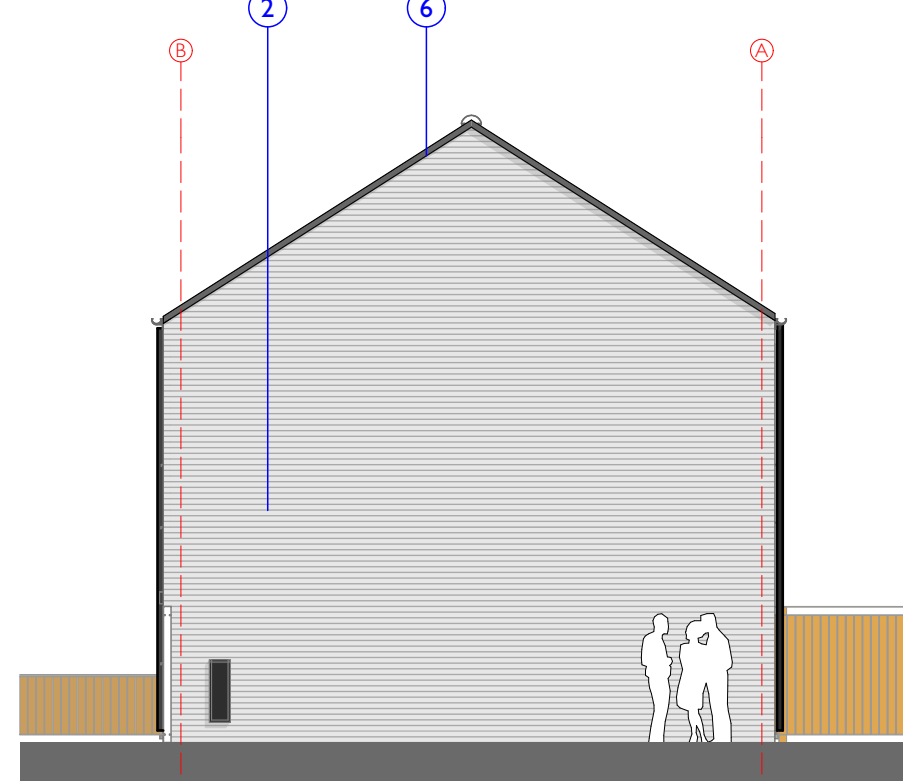



Block H- E04



Block H- Rear View
2x 2b3p Double Storey Dwellings

1. Light red multi-brick, sand coloured material mortar, Ibstock Katrina Multi
2. Light grey brick, sand coloured material mortar, Ibstock Vanhoose Cream
3. High performance uPVC window units, double glazed, RAL 7016 (white internally)
4. Red slim edge concrete roof tiles, Wienerberger TLE Rustic
5. Grey slim edge concrete roof tiles, Wienerberger TLE Dark Grey
6. uPVC roof flashing, dark grey colour
7. Feature Sawtooth glazed brick infill, Ibstock Umbra
8. Setback brick panel reveal detail
9. UPVC downpipes and gutters, with matching fascia, dark grey colour

Material Key:

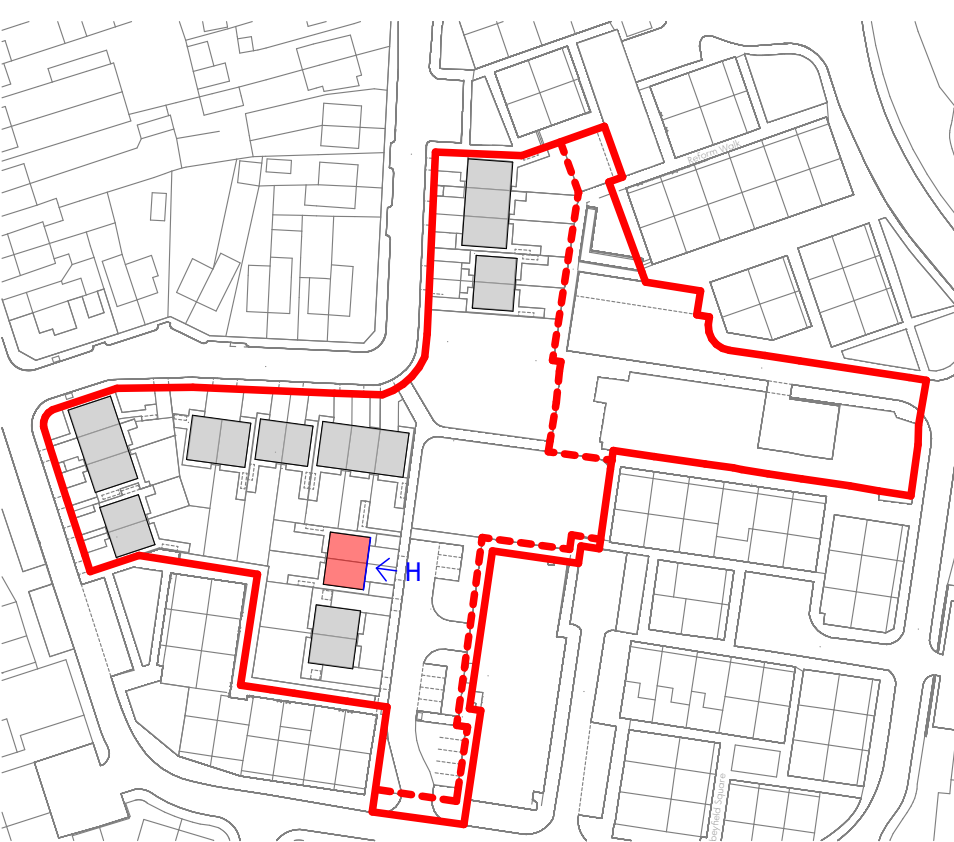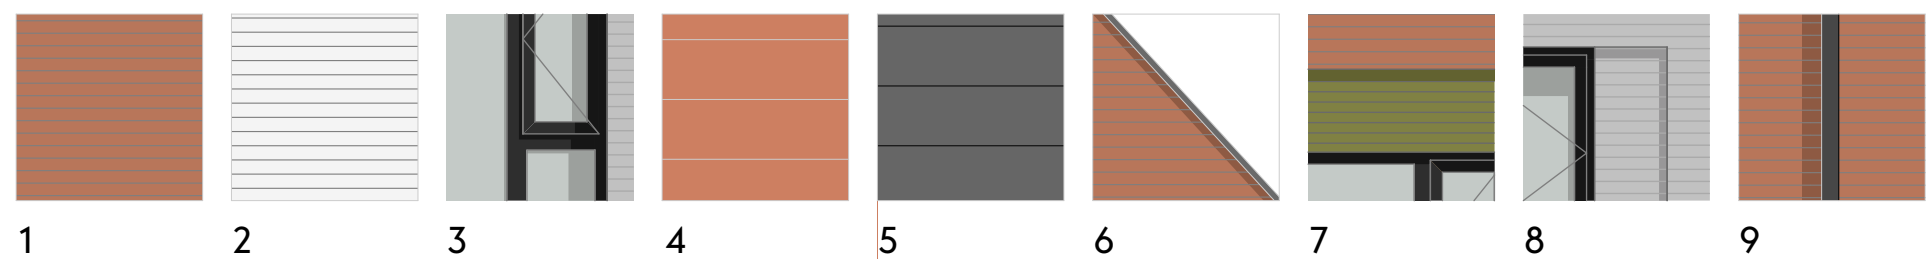

Key Plan

Boundary treatment indicative.
See drawing ref: (90)0003 / 0004
for wall, fence and gate types.

Rev	Date	Comment	Dr	Ch
C03	09.07.21	Revised to contractor comments	CT	DT
C02	17.05.21	General Update	CT	DT
C01	30.04.21	Preliminary Construction	CT	DT

GWP Ref	(299)1914
Job Title	Mayton Street
Client	one manchester

Architectural Drawings – Block H	
Name	1914-GWP-09-ZZ-DR-A-(00)-0017
Scale	1:100@A1
Revision	C03
Drawn/Checked	DT / JW
Issue	First Issue
Date	30.04.21
Drawing Status	A - Construction