


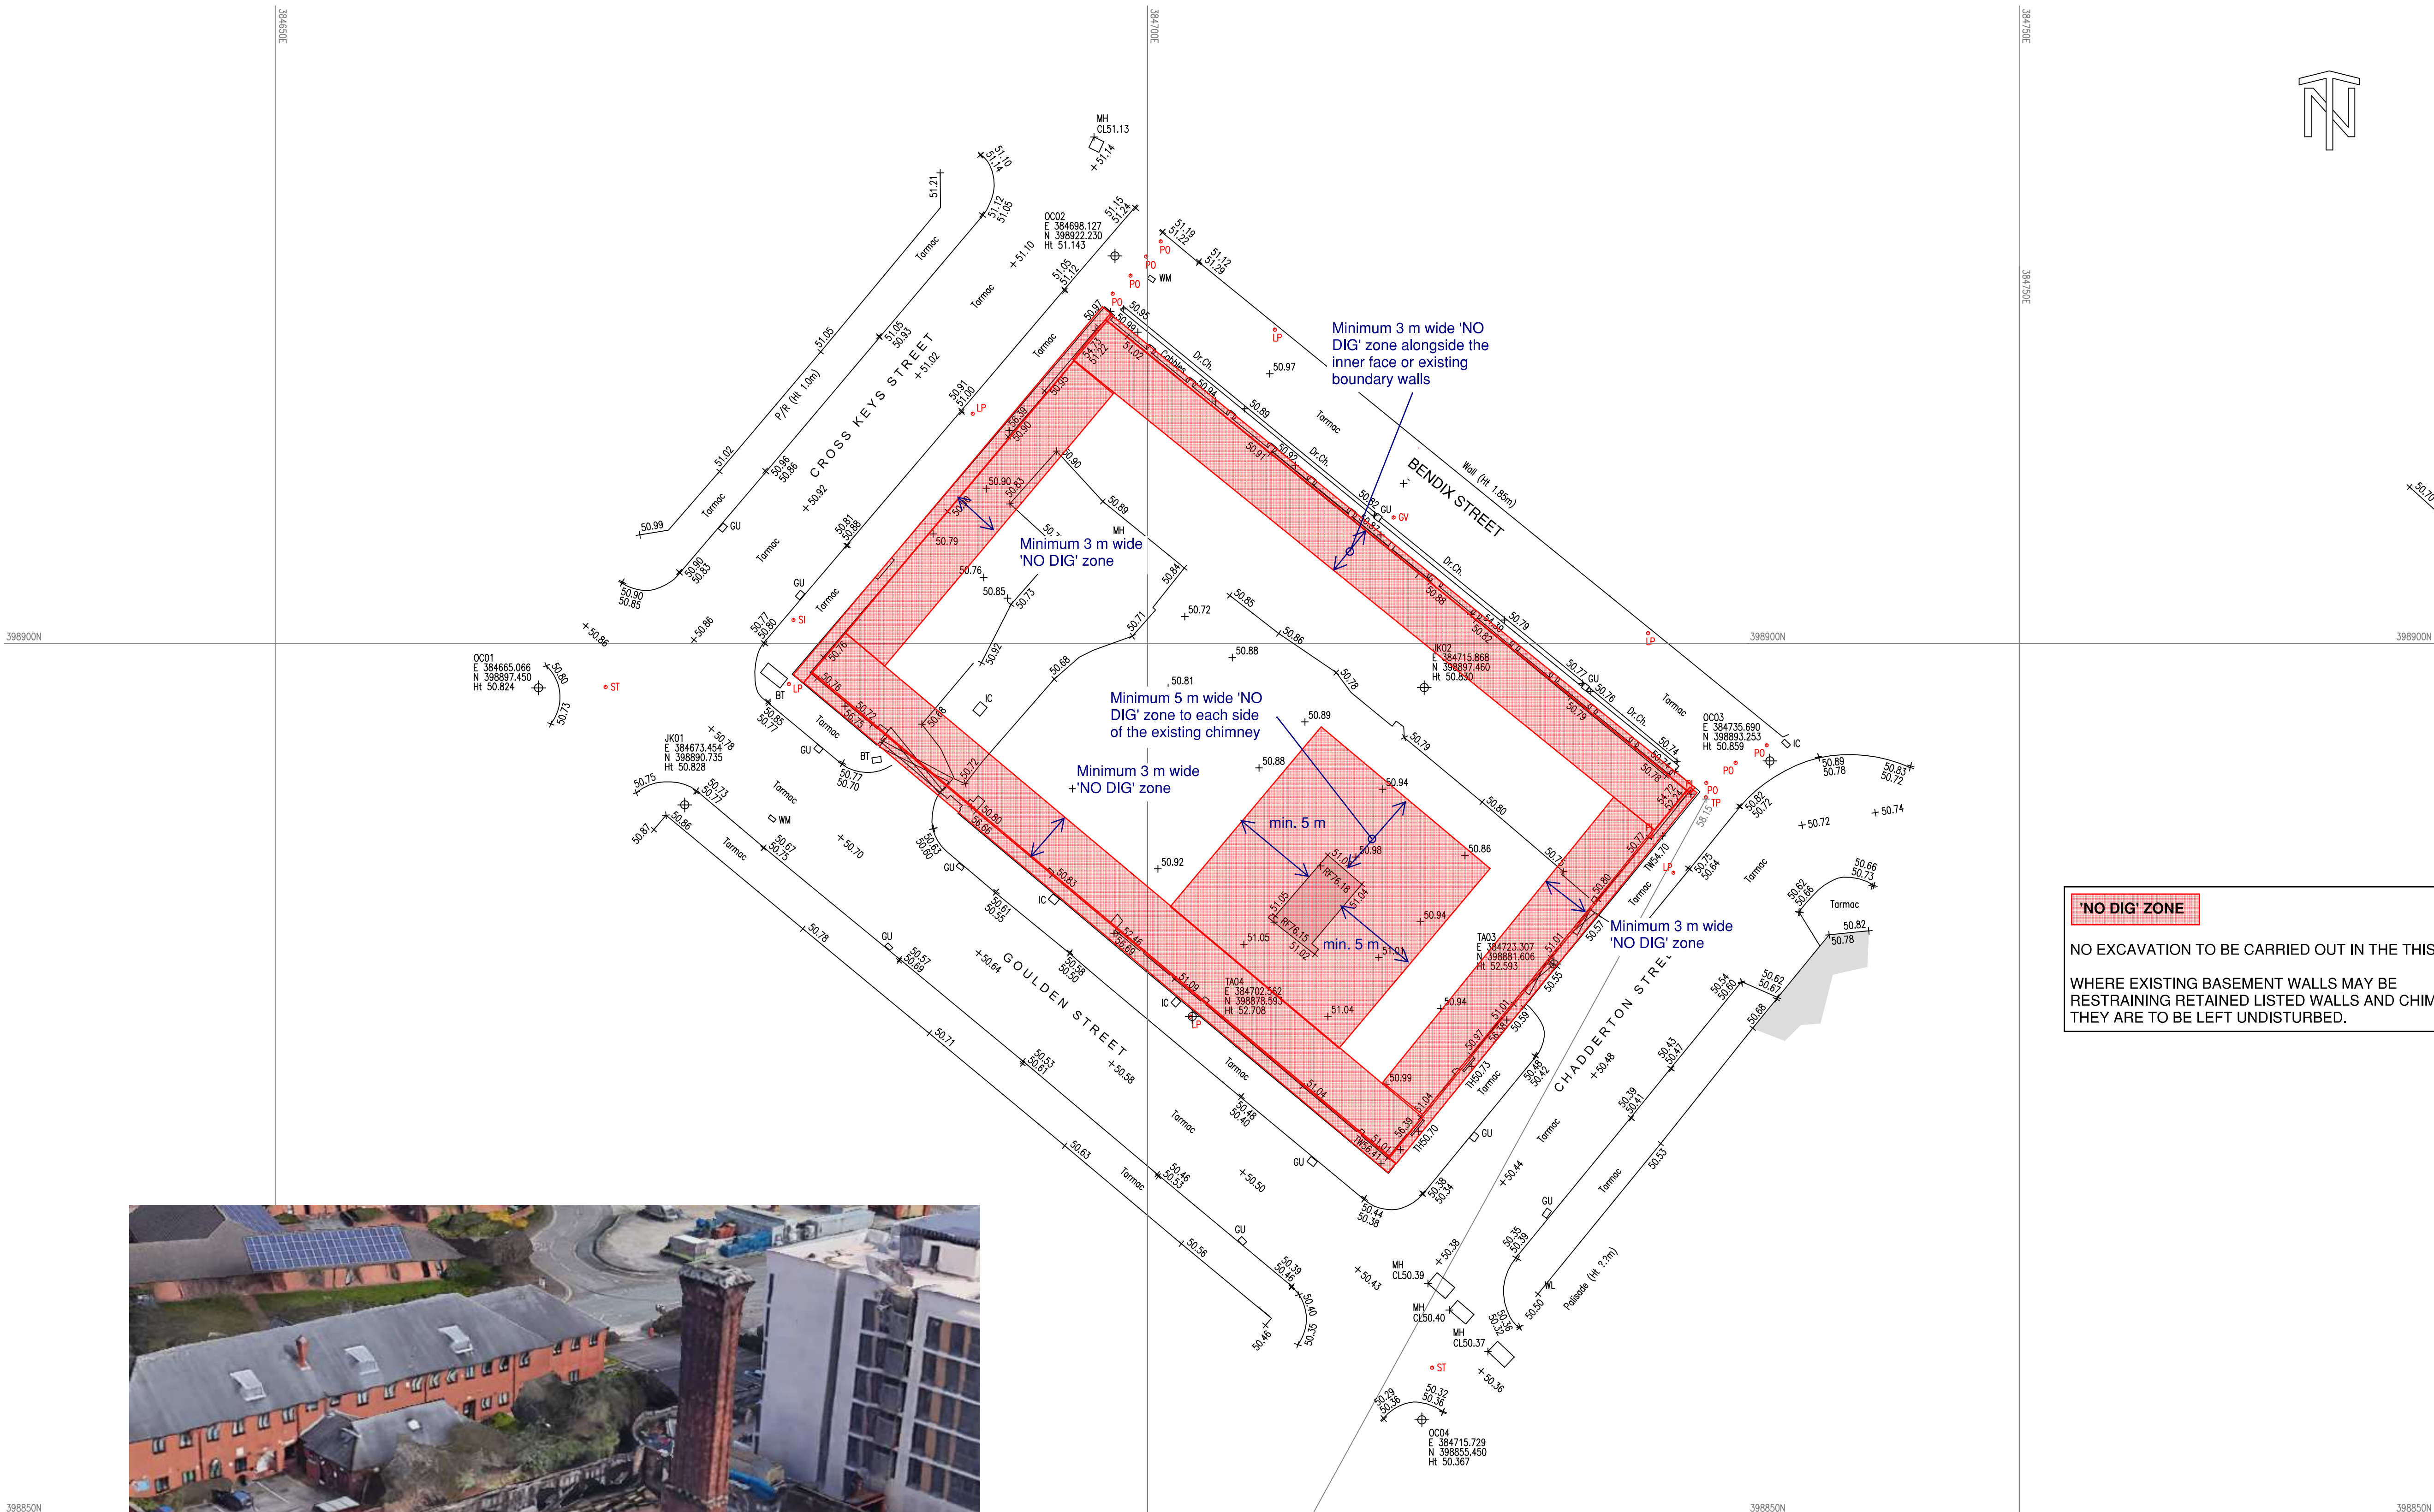

NOTES

KEY

Grid & Datum - Local Plane Grid related to OS National Grid & Datum
By GNSS RTK Observations

STANDARD ABBREVIATIONS

STREET FURNITURE

FENCE TYPES

LEVELS

SYMBOLS

'NO DIG' ZONE

NO EXCAVATION TO BE CARRIED OUT IN THE THIS ZONE .
WHERE EXISTING BASEMENT WALLS MAY BE
RESTRAINING RETAINED LISTED WALLS AND CHIMNEY,
THEY ARE TO BE LEFT UNDISTURBED.



AERIAL VIEW

ADD CDM 2015 RESIDUAL RISK NOTES;
CONTRACTOR TO ENSURE TEMPORARY STABILITY OF ALL
ELEMENTS DURING THE WORKS. ALL TEMPORARY WORKS
TO CONTRACTOR DESIGN.

P1	13.07.21	KL	NB	Preliminary Issue for Discussion
No	DATE	DRAWN	REV.D. ENG	AMENDMENT

PRELIMINARY

COPYRIGHT:
The concepts and the information contained in this document are the copyright of Ridge and Partners LLP. Use or copying of the document in whole or part without written permission of Ridge and Partners LLP constitutes an infringement of copyright.

RIDGE | MULTIDISCIPLINE PROPERTY AND CONSTRUCTION CONSULTANTS

CLIENT
MULBURY CITY

PROJECT
GOULDEN STREET

DRAWN BY
KL

ENGINEER
KL/NB

TITLE
ARCHAEOLOGICAL SURVEY

SCALE NTS	SHEET A1	DRAWING No. 5015327-RDG-00-ZZ-SK-S-0010	ISSUE No. P1
--------------	-------------	--	-----------------