


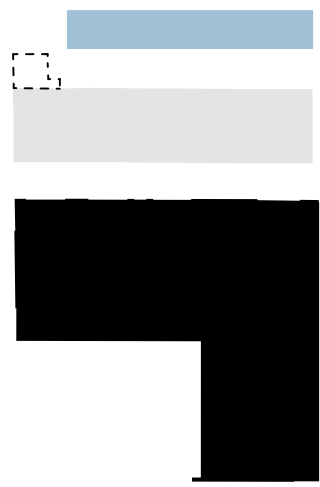


direction of joists

- new plasterboard soffit over bedroom/bathroom/kitchen - to be installed below existing joists + beams
- new soffit to match existing

notes

existing joists/beams marked as assumed subject to further survey

all joists + floorboards exposed except where plasterboard soffit is installed

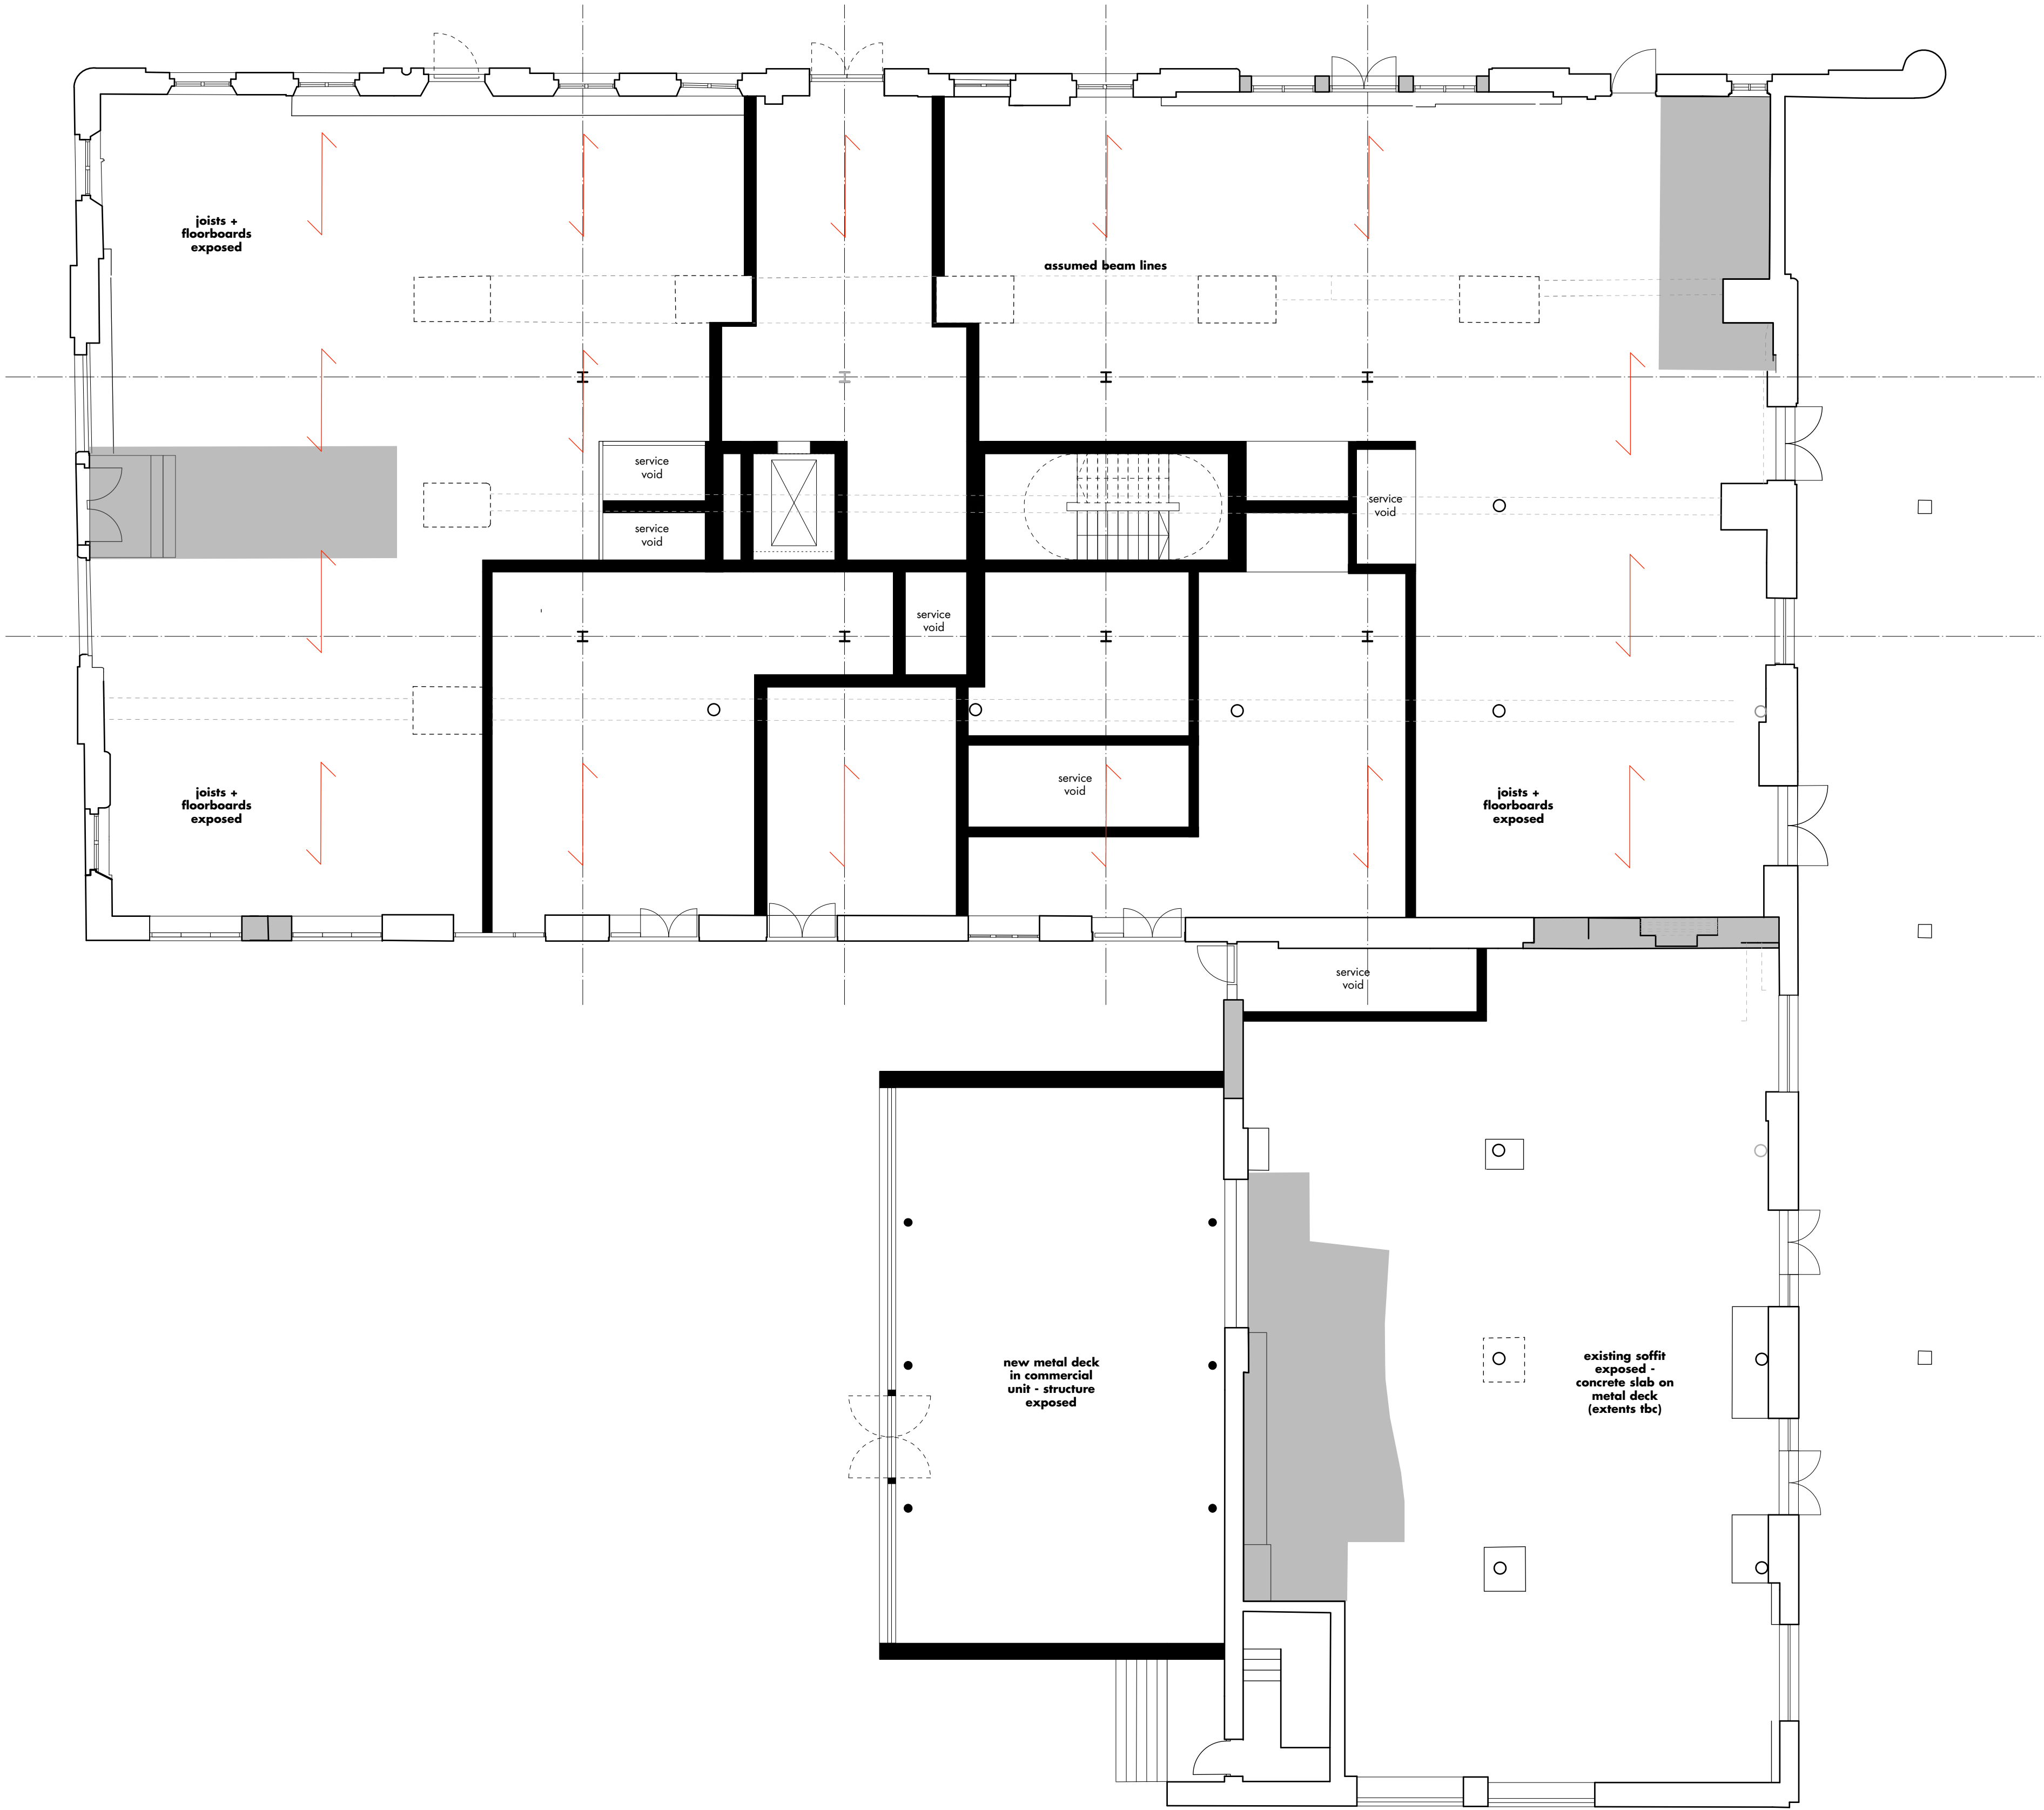

proposed soffit plans • minshull house ground

a • planning issue	20 01 17 • ch • hlm
- • first issue	14 12 16 • ch • hlm
rev • description	issued • drawn • checked

shedkm	+44 (0)151 709 8211 +44 (0)207 253 8881
project	kampus • listed buildings
client	ASDL
drawing number	AW SKM (25) 116 a
scale	1:100 @ a1
status	work stage 3

proposed soffit plans • minshull ground floor

do not scale from this drawing • all dimensions are to be set out and checked on site prior to starting construction • any discrepancy found between information given on this drawing and that given elsewhere or recorded on site shall be brought to the attention of the project architect immediately