




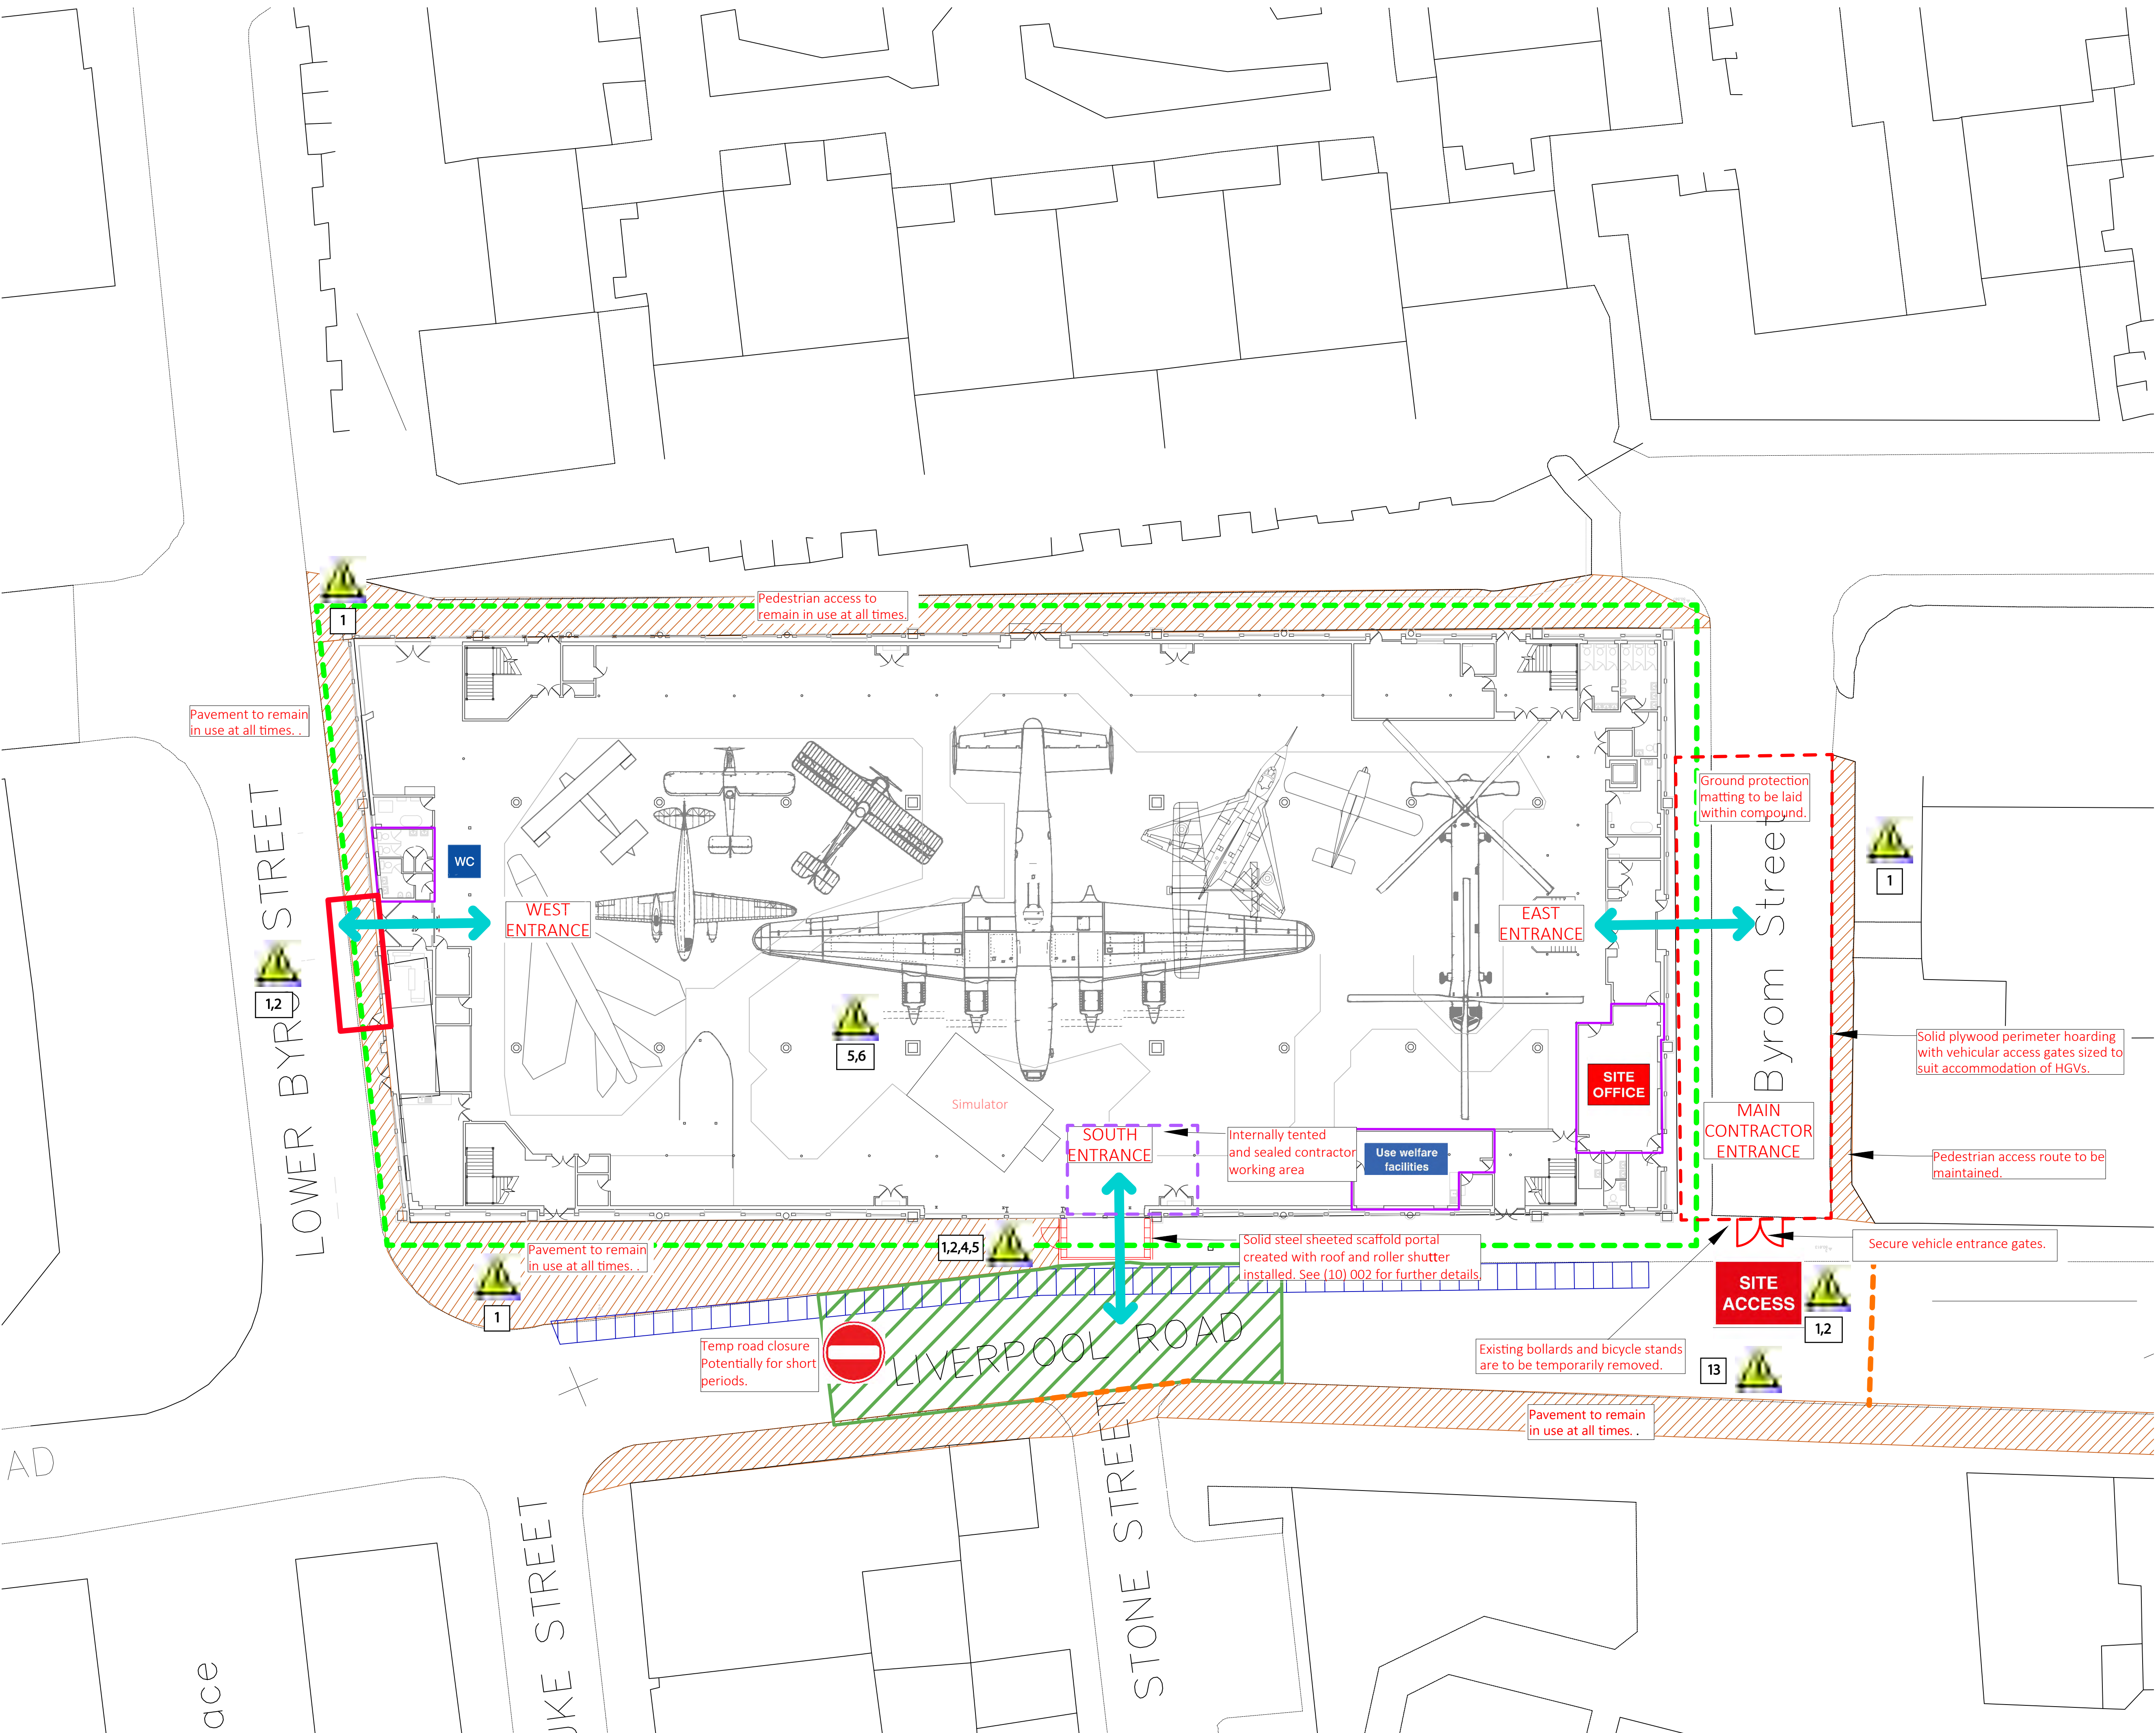

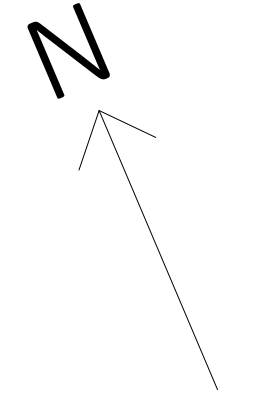

Note:  
Do not scale from this drawing.  
Dimensions are to be checked on site.  
If in doubt please ask.

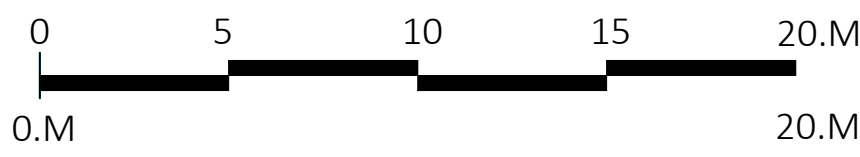



**KEY**

Scaffold 

Site Compound 

WC, Welfare, Offices for use by the contractor 

Entrances 

Pedestrian Access 

Temporary working zone for access and egress of HGVs onto highway 

Parking 

Hazards 

NOTE: Please refer to the risk register CDM008-Hazard-Risk-Register for corresponding risks and further risks.

Rev DD/MM/YY Revision Details Initial

Rev Date/Intls Details

© The moral rights of the author are hereby asserted.  
This drawing and design is the sole property of Buttress Ltd and must not be reproduced without permission.  
Buttress Ltd is Registered in England and Wales: 336373

**SCIENCE MUSEUM GROUP**

**Buttress**

41 Bengal St  
Manchester  
M4 6AF

T 0161 236 3303  
E contact@buttress.net  
W www.buttress.net

|                      |             |                               |                    |
|----------------------|-------------|-------------------------------|--------------------|
| Project Title        |             | 8869 MSI AIR AND SPACE DECANT |                    |
| Client               |             | SIM                           |                    |
| Location             |             | MANCHESTER                    |                    |
| Drawing Title        |             | Logistics Plan                |                    |
| Date                 |             | 19/07/20                      | Scale 1:200        |
| Checked              |             | AS                            | Orig Paper Size A1 |
| Status <b>TENDER</b> |             |                               |                    |
| Drawing ref          | Job No      | Drawing No                    | Revision           |
|                      | <b>8869</b> | <b>(10) 001</b>               | <b>Rev</b>         |