

Department Legend


- Building Logistics
- Circulation
- Research Laboratory (Reprovision)
- Plant/Services
- Support Accommodation
- Plant / Facilities Management

Oak Road

Wilmslow Road

Service Road

Service Yard Entrance

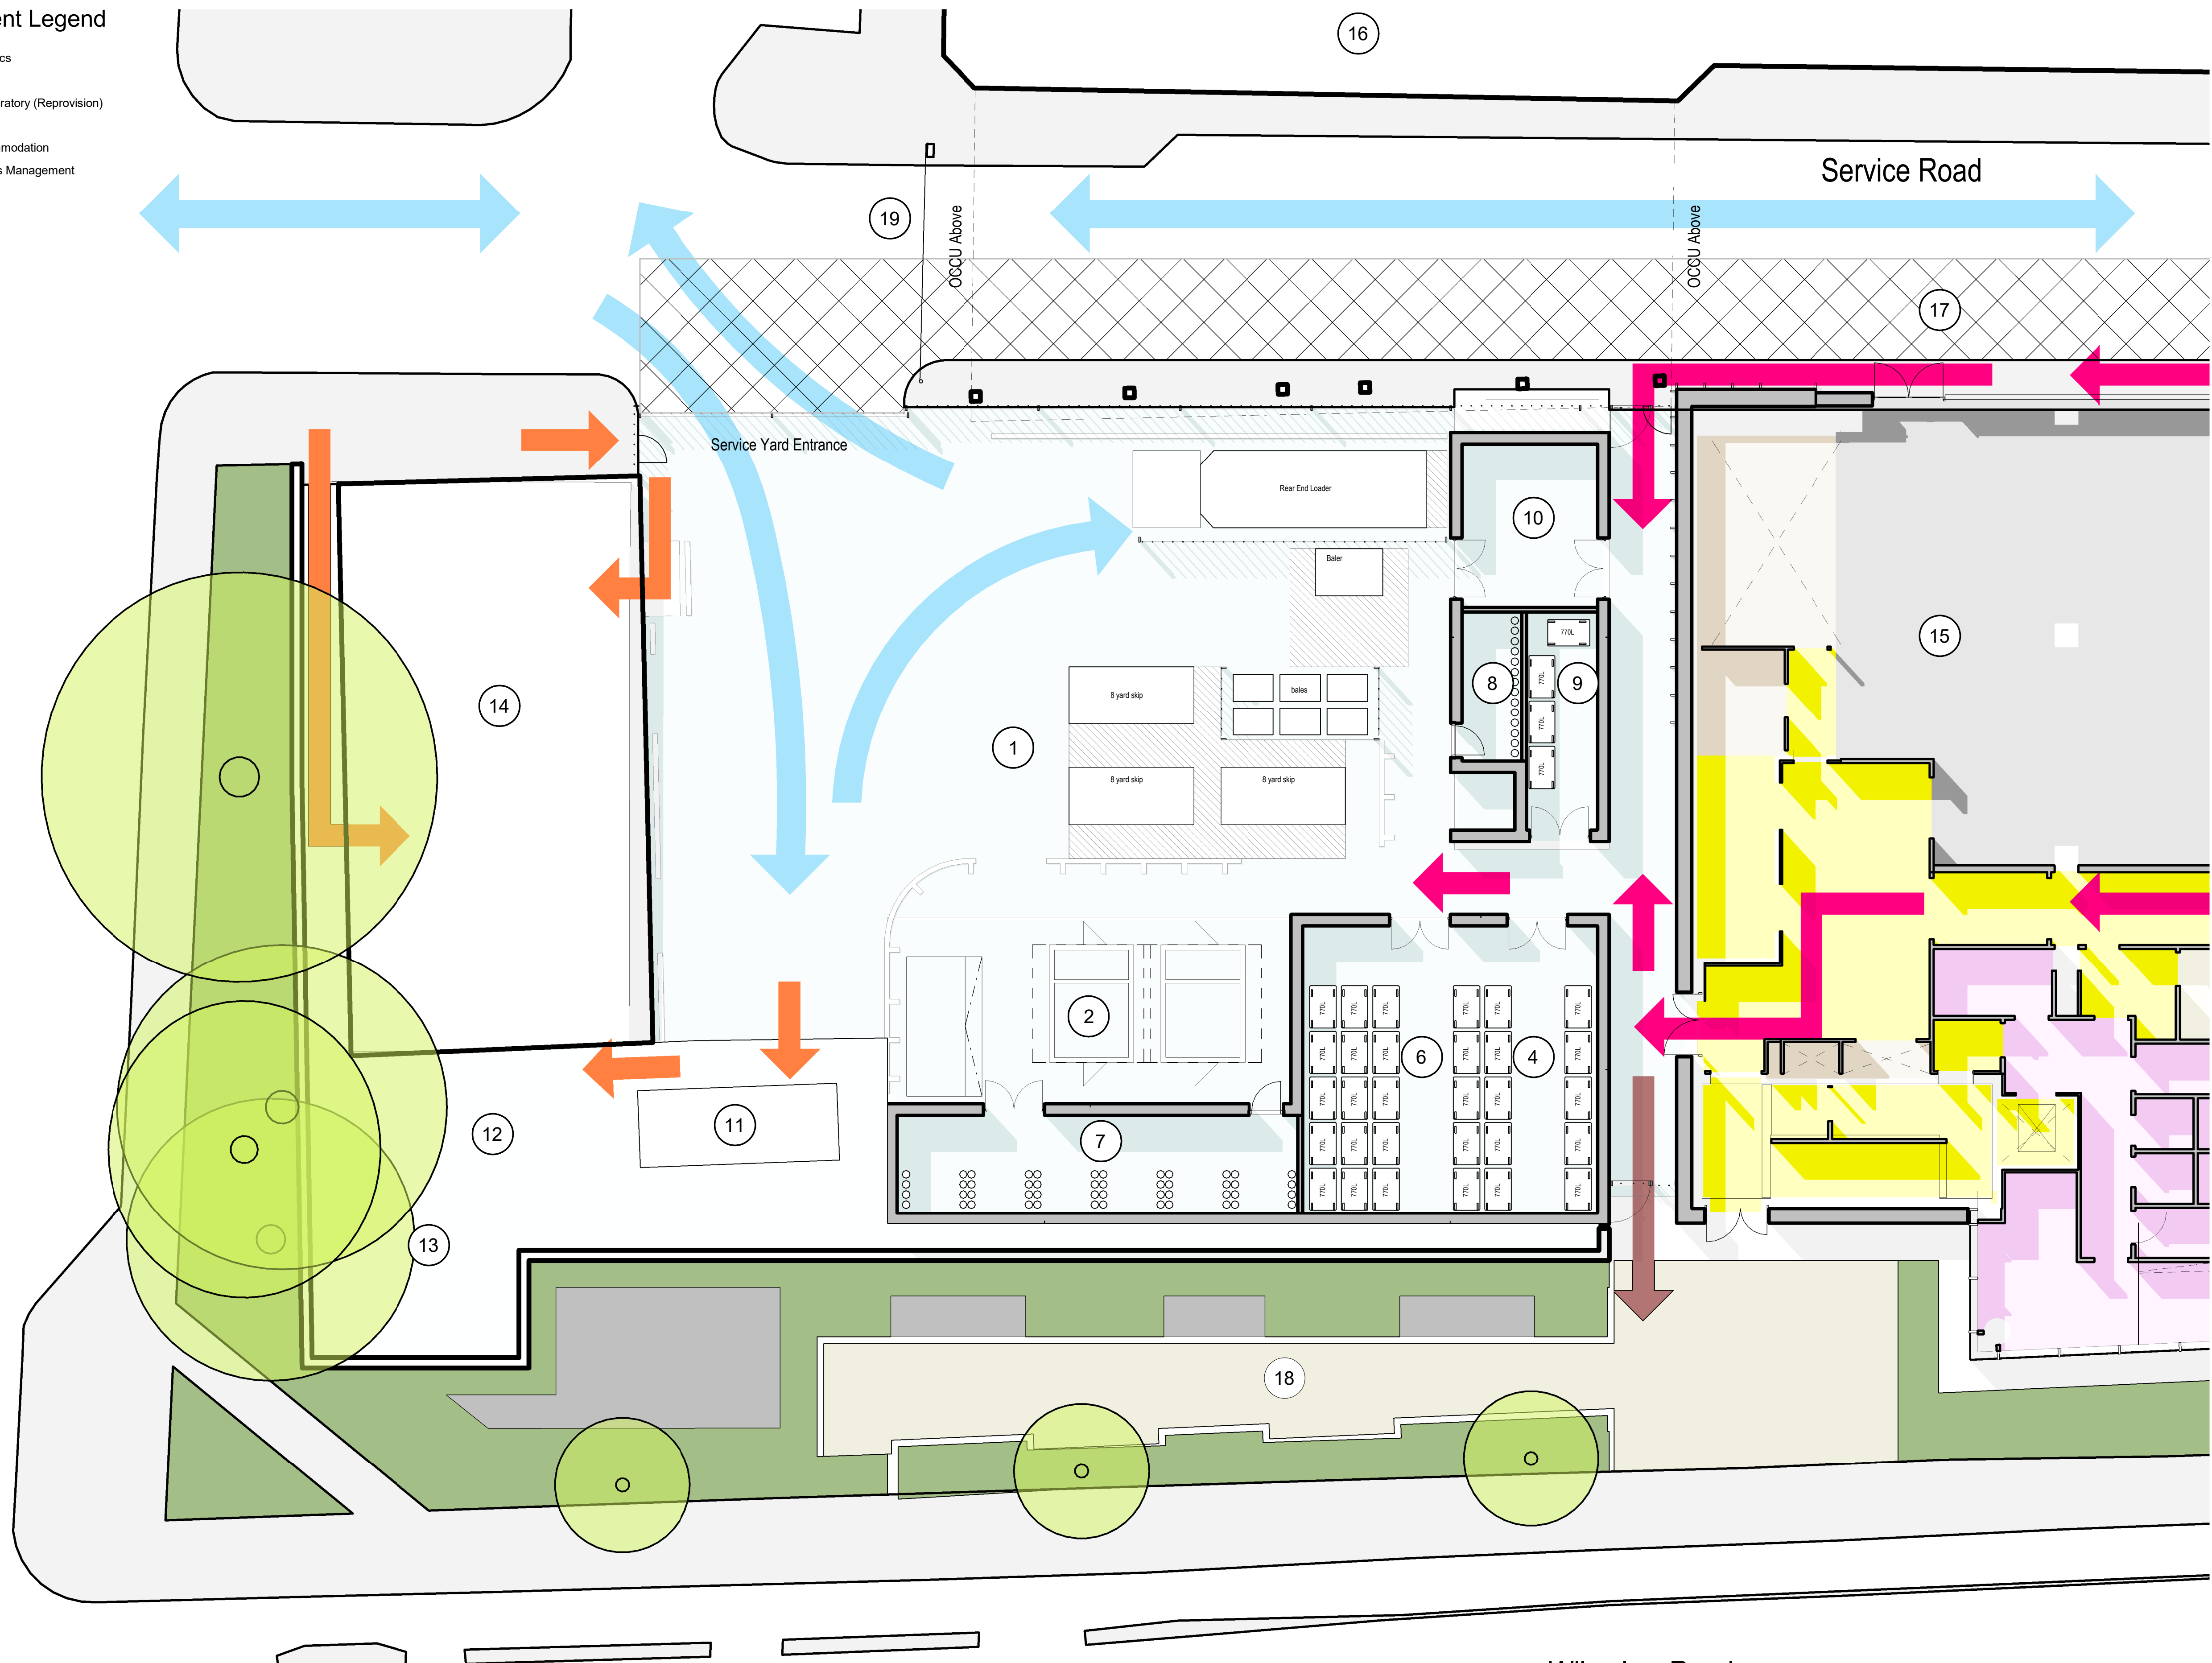

BUILDING DESIGN PARTNERSHIP SHALL HAVE NO RESPONSIBILITY FOR ANY USE MADE OF THIS DOCUMENT OTHER THAN FOR THAT WHICH IT WAS PREPARED AND ISSUED.

ALL DIMENSIONS SHOULD BE CHECKED ON SITE.

DO NOT SCALE FROM THIS DRAWING

ANY DRAWING ERRORS OR DIVERGENCES SHOULD BE BROUGHT TO THE ATTENTION OF BUILDING DESIGN PARTNERSHIP AT THE ADDRESS SHOWN BELOW.

NOTES

EXTERNAL COMPOUND - ACCESS KEY

- Proposed FM Service Route
- Proposed Service Vehicle Access
- Substation / Existing Utilities Access
- General Fire Escape Route

EXTERNAL COMPOUND - ACCOMMODATION

- 01. Compactor Unit Service Yard
- 02. Space for prefabricated Solvent / Chemical Waste Store
- 04. Pharmaceutical Waste Store (Ice Packs)
- 06. Clinical / Hazardous Waste Store
- 07. Inert Gases - Storage and Manifold Room
- 08. Medical Oxygen - Storage and Manifold Room
- 09. General Waste Storage
- 10. Liquid Nitrogen Store
- 11. Existing Stand By Generator
- 12. Existing HV Network Subs
- 13. Existing ENW Sub
- 14. Existing Substation
- 15. Paterson Redevelopment Project (PRP)
- 16. CCU
- 17. PRP Delivery / Drop-Off Zone
- 18. Landscaped area. Refer to landscape design.
- 19. Existing Security Barrier

P02	Reissued as part of Non-Material submission package of information. External compound extent updated.	CO	NS	2021/06/23
P01	Issued For Planning	CO	CO	2019/05/23
REV	DESCRIPTION	DRW N	CHK D	DATE

CLIENT

MANCHESTER CANCER RESEARCH CENTRE

CANCER RESEARCH UK

Founded by:

MANCHESTER 1824

The University of Manchester

NHS The Christie NHS Foundation Trust

IHP BDP.

11 Ducie Street
PO Box 85, Piccadilly Basin
Manchester, M60 3JA
United Kingdom
T +44 (0)161 828 2200
F +44 (0)161 828 2235
www.bdp.com

PROJECT TITLE

Paterson Redevelopment Project

2008381

PROPOSED TITLE

Proposed GA Plan - Level 00 - External Compound Layout


DATE

2021/06/23

REVISION

PRP-BDP-Z01-00-PL-A-9001

P02

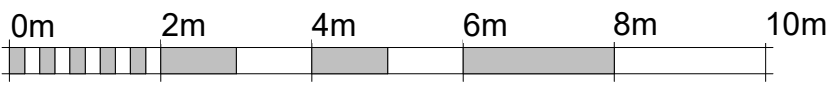

VISUAL SCALE 1:100 @ A1