
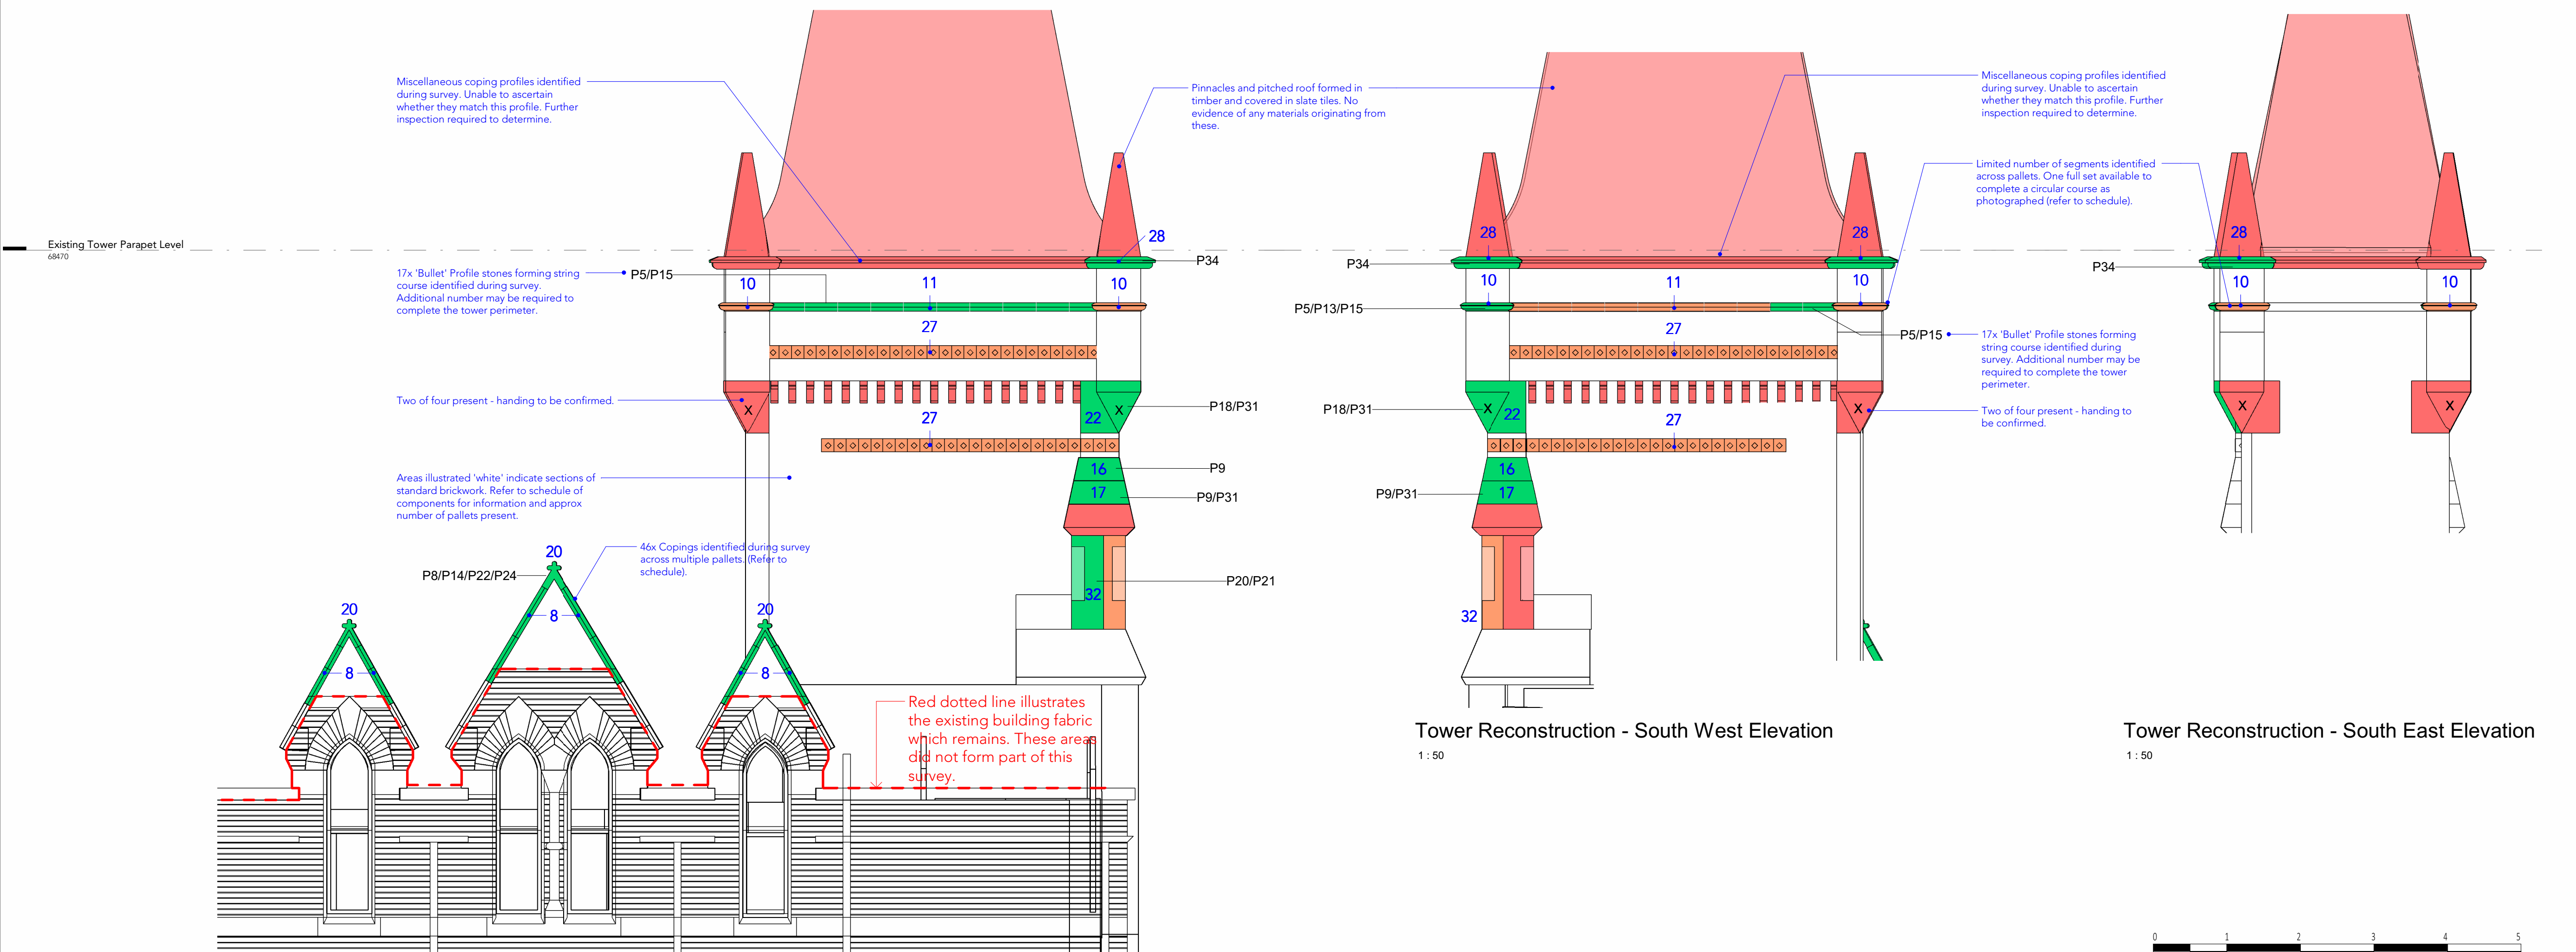


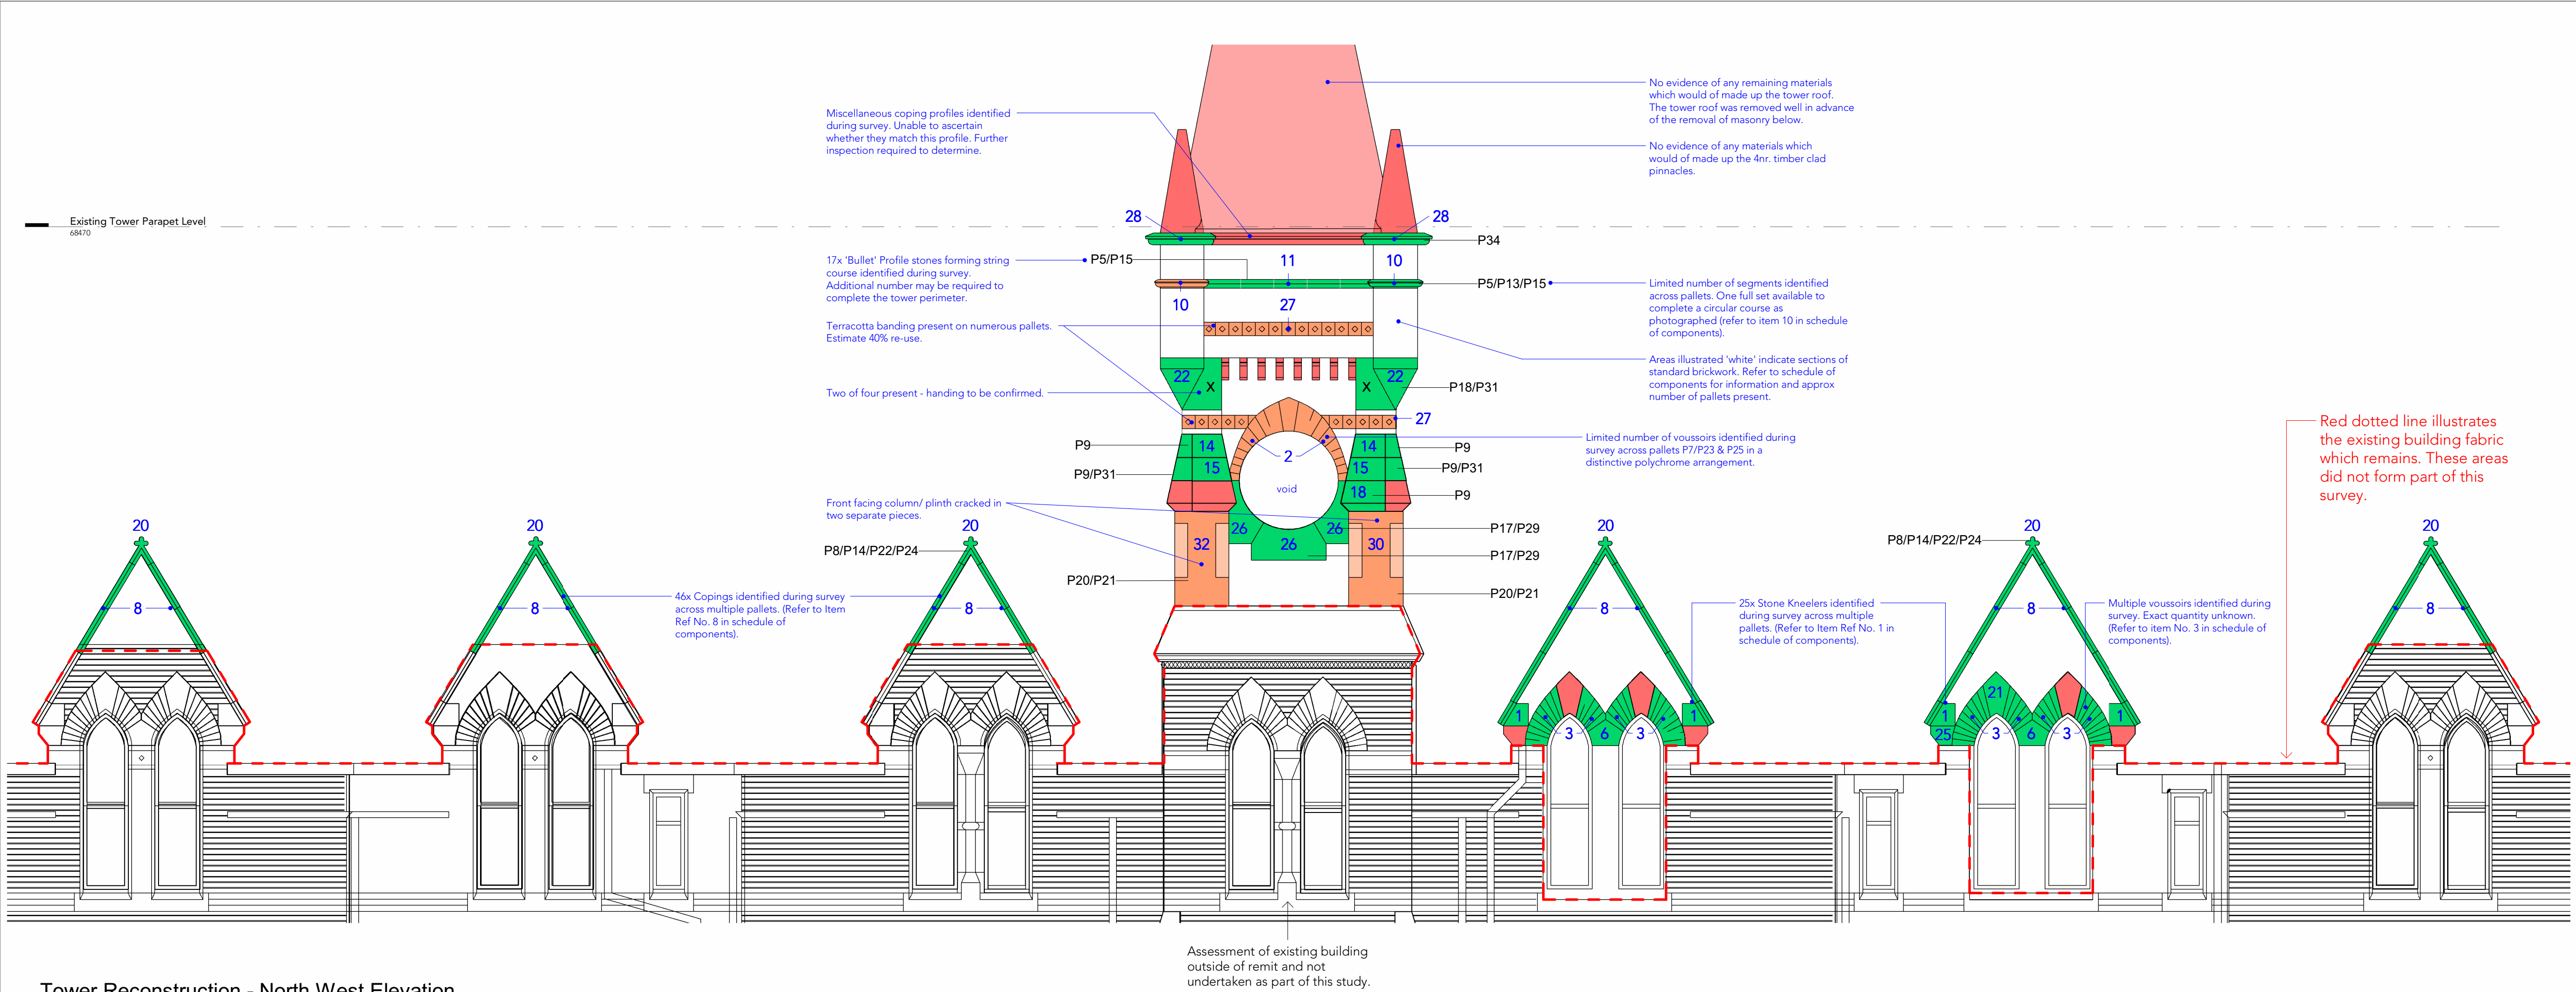



Tower Reconstruction - North East Elevation
1 : 50

Note:
Do Not Scale from this drawing.
Dimensions are to be checked on site.
If in doubt please ask.

KEY

- Element present and re-usable. Refer to Pallet ID & corresponding locator Key.
- Element present but either un-usable for re-instatement OR limited quantity identified during survey (refer to specific notes).
- Element not identified during survey.

P1 Indicates pallet reference number where applicable.
1 Indicates item reference number (refer to separate schedule of components).
X Indicates handing of items to be confirmed to determine exact location.

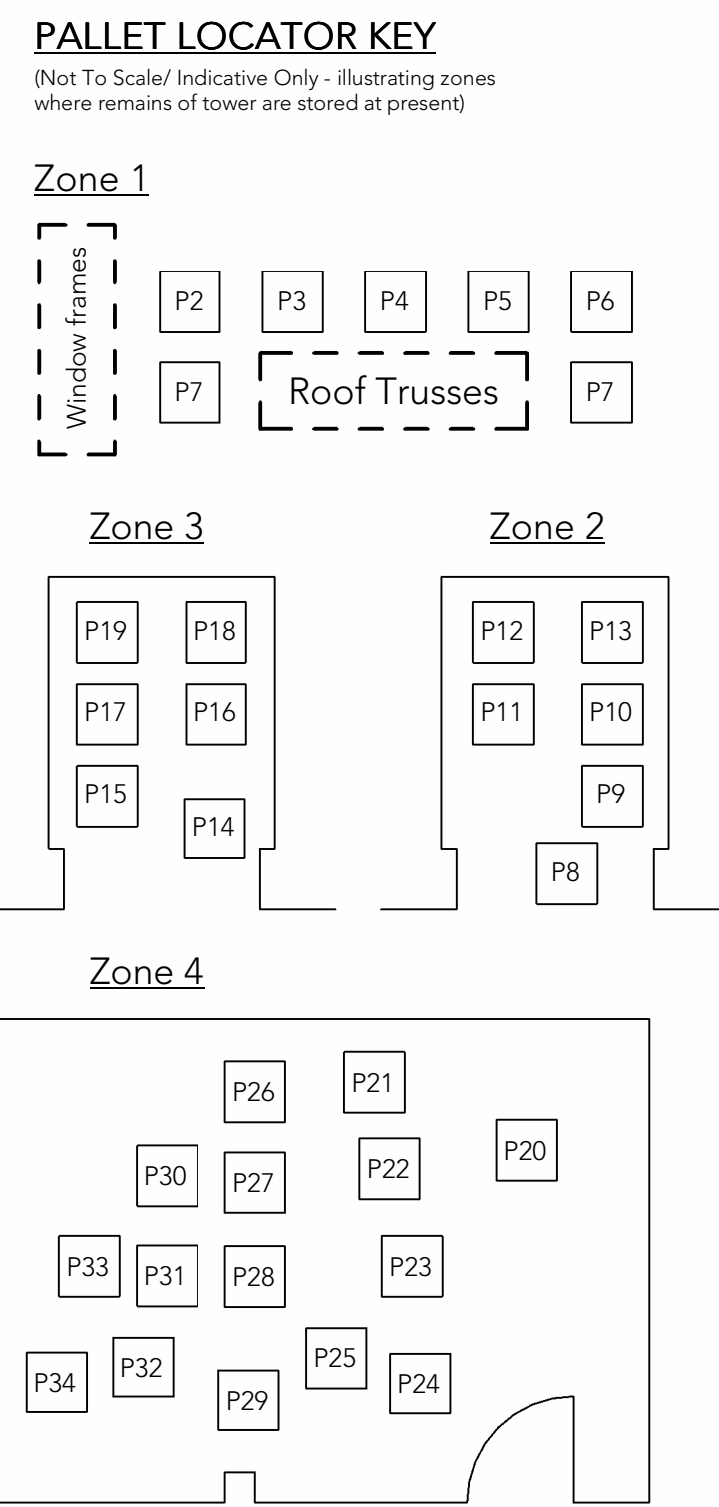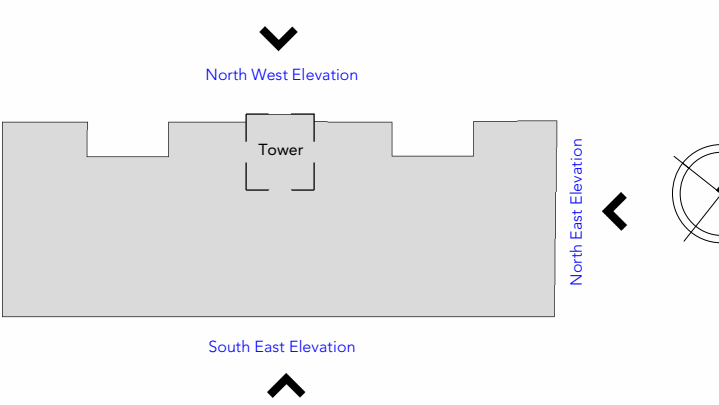

1	16.10.2020	Issued for comment	
0	14.10.2020	Issued for Information	
Rev	Date	Intls	Details

© The moral rights of the author are hereby asserted.
This drawing and design is the sole property of Buttress Ltd and must not be reproduced without permission.
Buttress Ltd is Registered in England and Wales: 5363573

Buttress

41 Bengal Street
Manchester
M4 6AF

T 0161 236 3303
E contact@buttress.net
W www.buttress.net

Project Title	Ancoats Dispensary						
Client	Great Places Housing Group						
Location	Ancoats, Greater Manchester						
Drawing ref	Tower Reconstruction Survey						
Date	AS	Scale	As indicated				
Checker	AS	Orig Paper Size	A1				
Status	SURVEY						
Job No:	Origin:	Zone:	Level:	Type:	Disc:	Number:	Rev:

8803 -BA-EX-XX-DR-A-(20)002- 1