


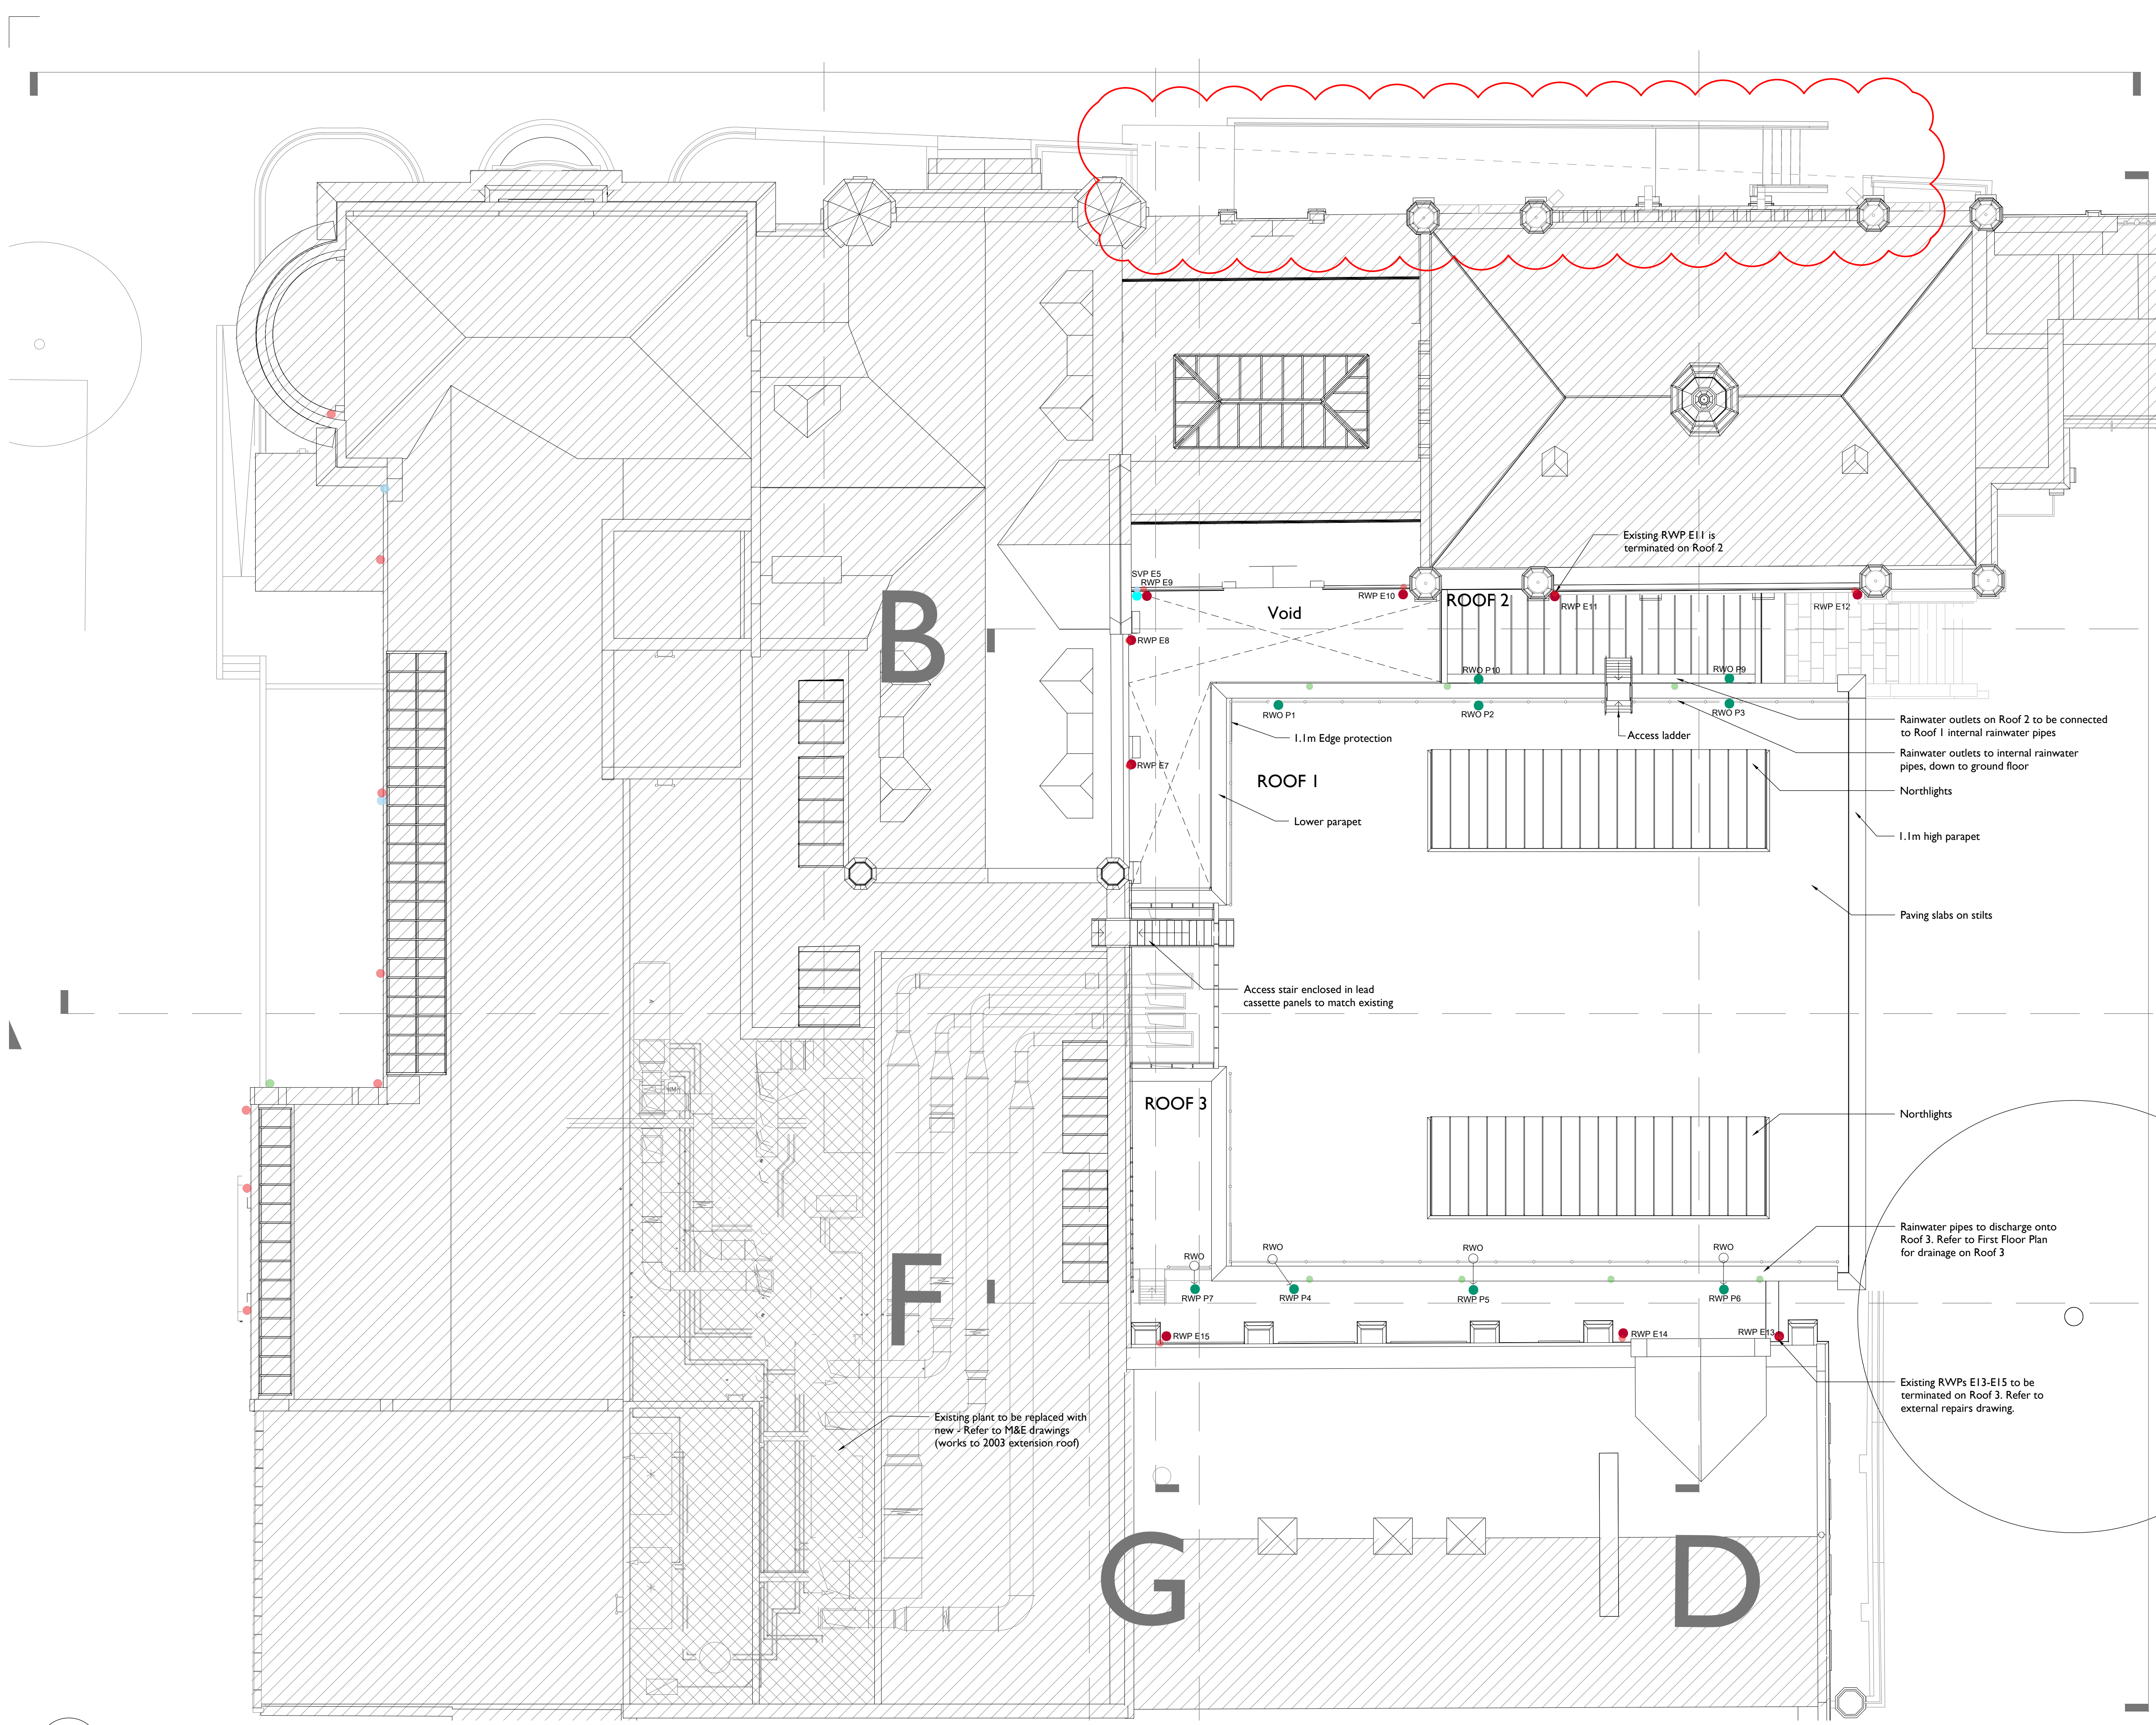


Notes:

Drawings are based on survey data and may not accurately represent what is physically present.

Do not scale from this drawing. All dimensions are to be verified on site before proceeding with the work.

All dimensions are in millimeters unless noted otherwise.

Purcell shall be notified in writing of any discrepancies.

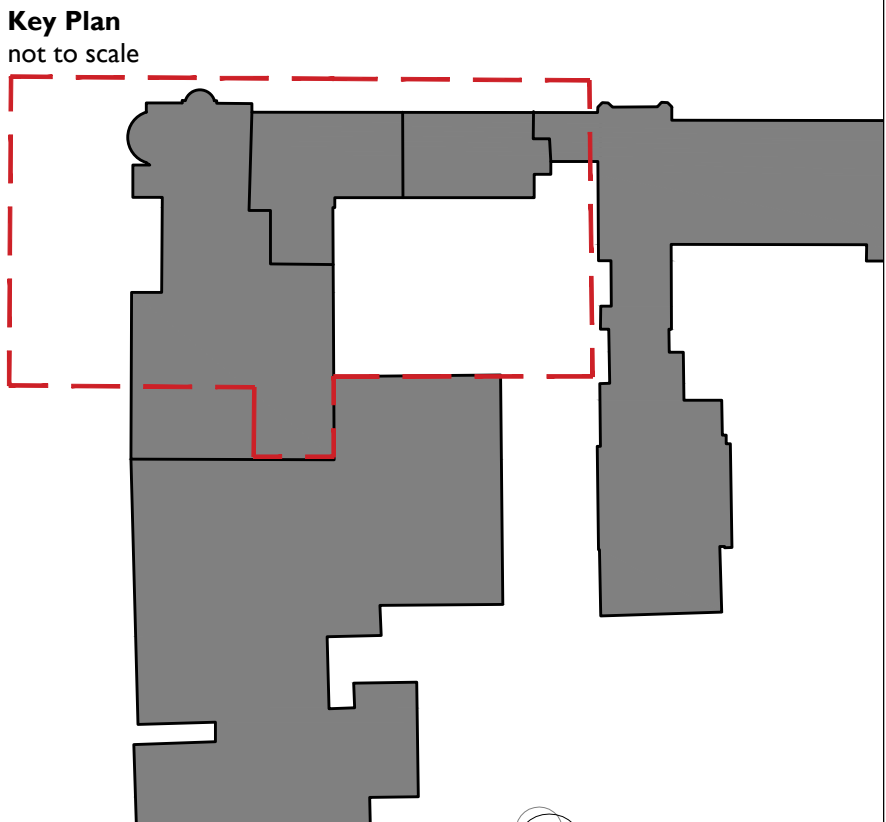

Key

Areas outside of current scope

Areas outside of current scope structural and services work may affect these areas. (to be developed further during stage 4)

- Existing RWP
- Existing SVP
- Proposed RWP

ROOF 1
Bitumen flat roof with paving slabs on stilts.

ROOF 2
Lead roof with a glazed section as part of curtain walling facing Coupland Street.

ROOF 3
Bitumen flat roof with paving slabs on stilts.

Clouded Areas indicate changes from the previous application.

I 29/04/2021 JB DC Main entrance updated for planning

ISSUE	DATE	DRAWN	CHECKED	DESCRIPTION
-------	------	-------	---------	-------------

CLIENT	University of Manchester			
--------	--------------------------	--	--	--

PROJECT	Manchester Museum Courtyard			
---------	-----------------------------	--	--	--

DRAWING TITLE	6137-PUR-MMC-R-DR-A-0218 Roof GA Plan			
---------------	--	--	--	--

SIZE & SCALE	AIL 1:100 @ A1			
--------------	----------------	--	--	--

DRAWING STATUS	S4 - Planning			
----------------	---------------	--	--	--

JOB NUMBER	237010			
------------	--------	--	--	--

DRAWING NO.	218			
-------------	-----	--	--	--

REVISION	I			
----------	---	--	--	--

