


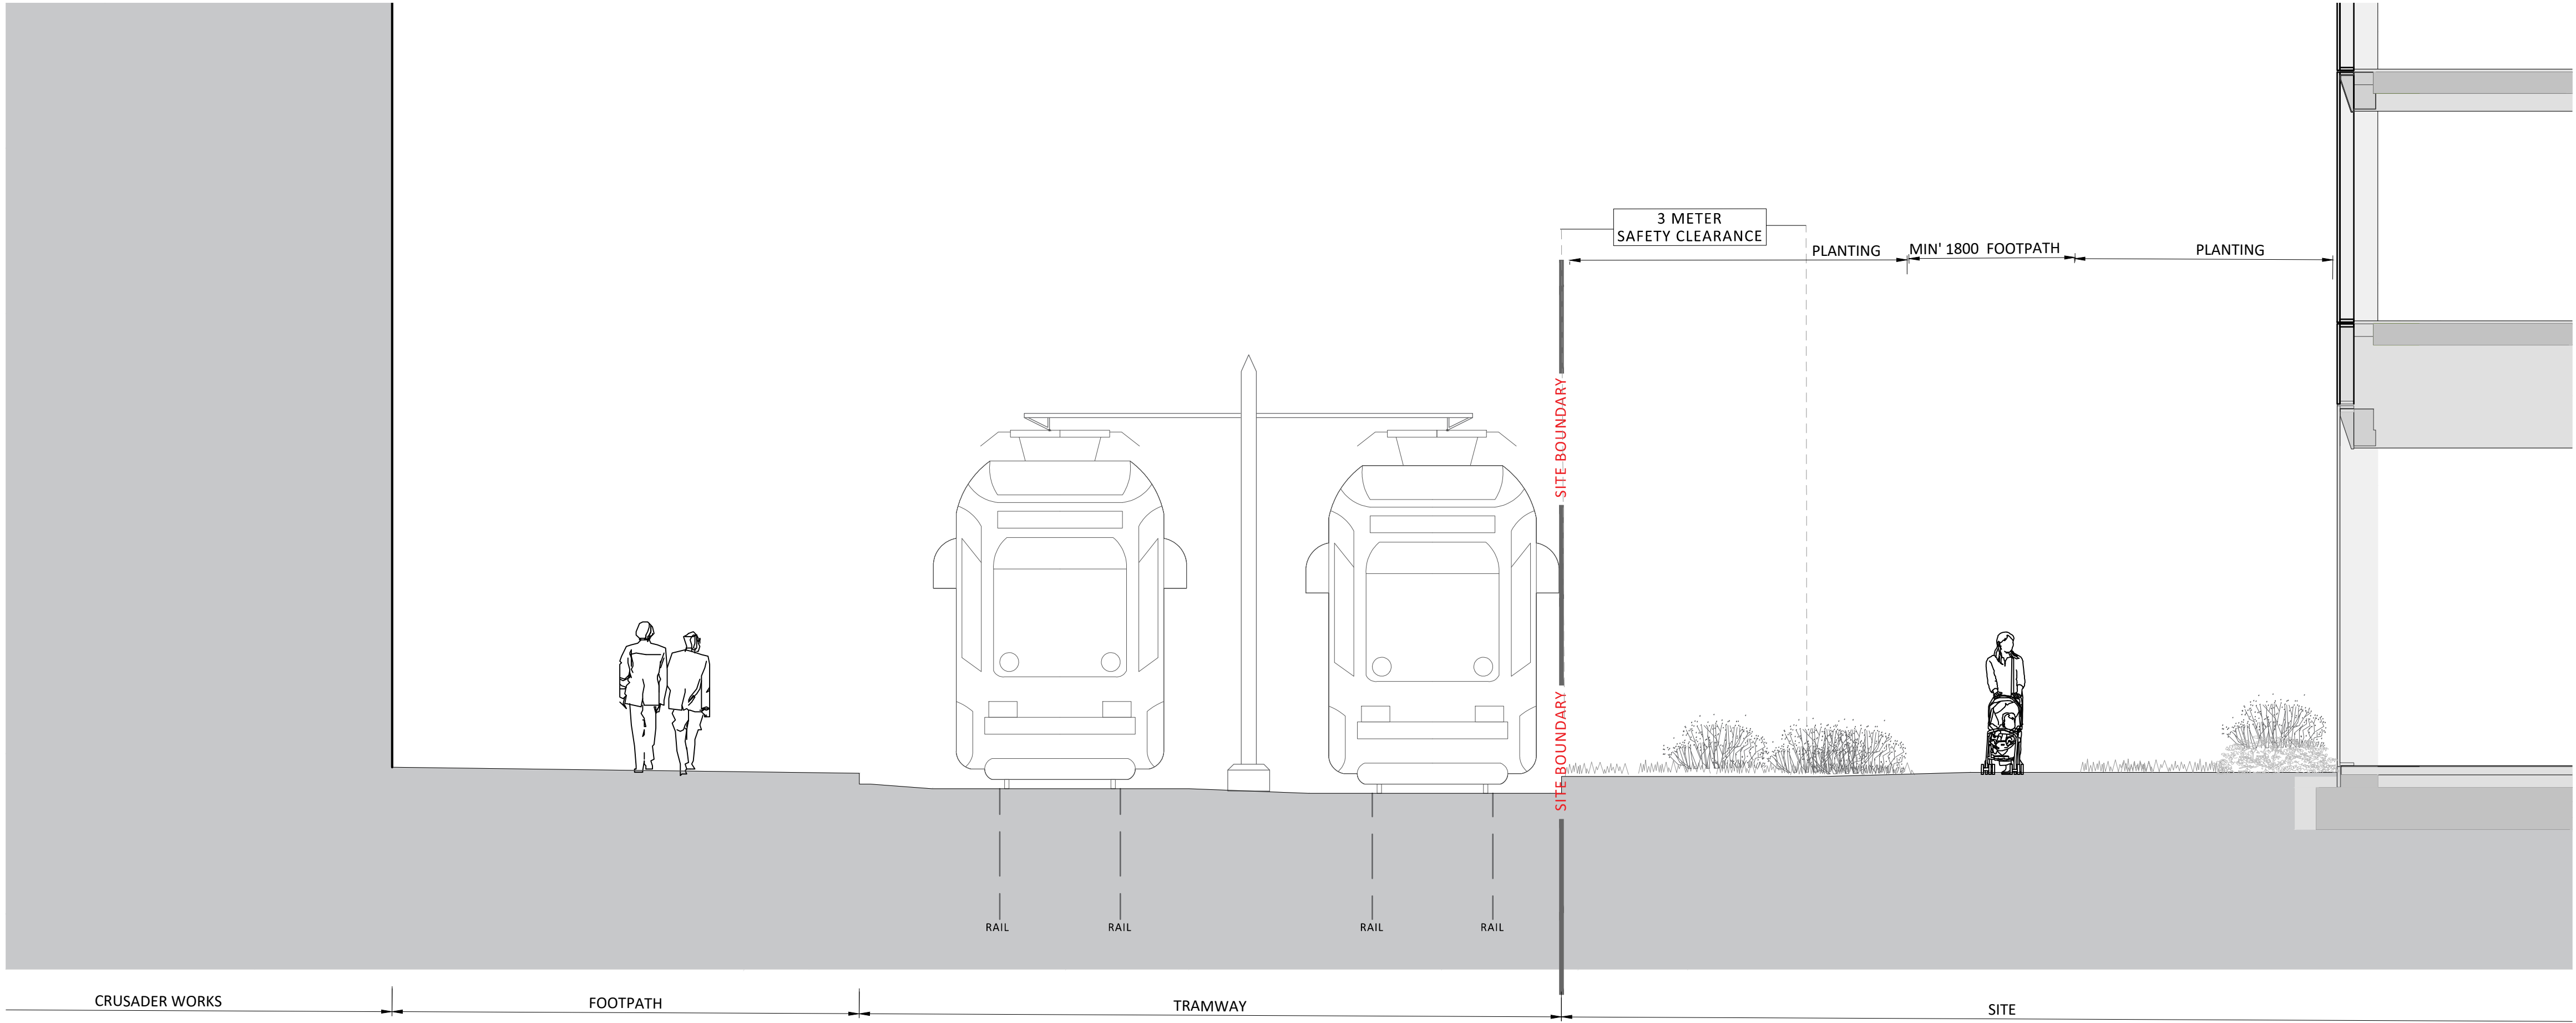


0019 Section C-C showing the existing site scenario 1:50

Notes
All dimensions in mm, unless otherwise stated.


To be read in conjunction with drawing
CAS-RFM-XX-LO-DR-L-19-0005-Boulevard edge
constraints Plan

NOTE: All public realm works shown outside of the
red line boundary are for illustrative purposes only and
will be subject to a separate detailed public realm
application.

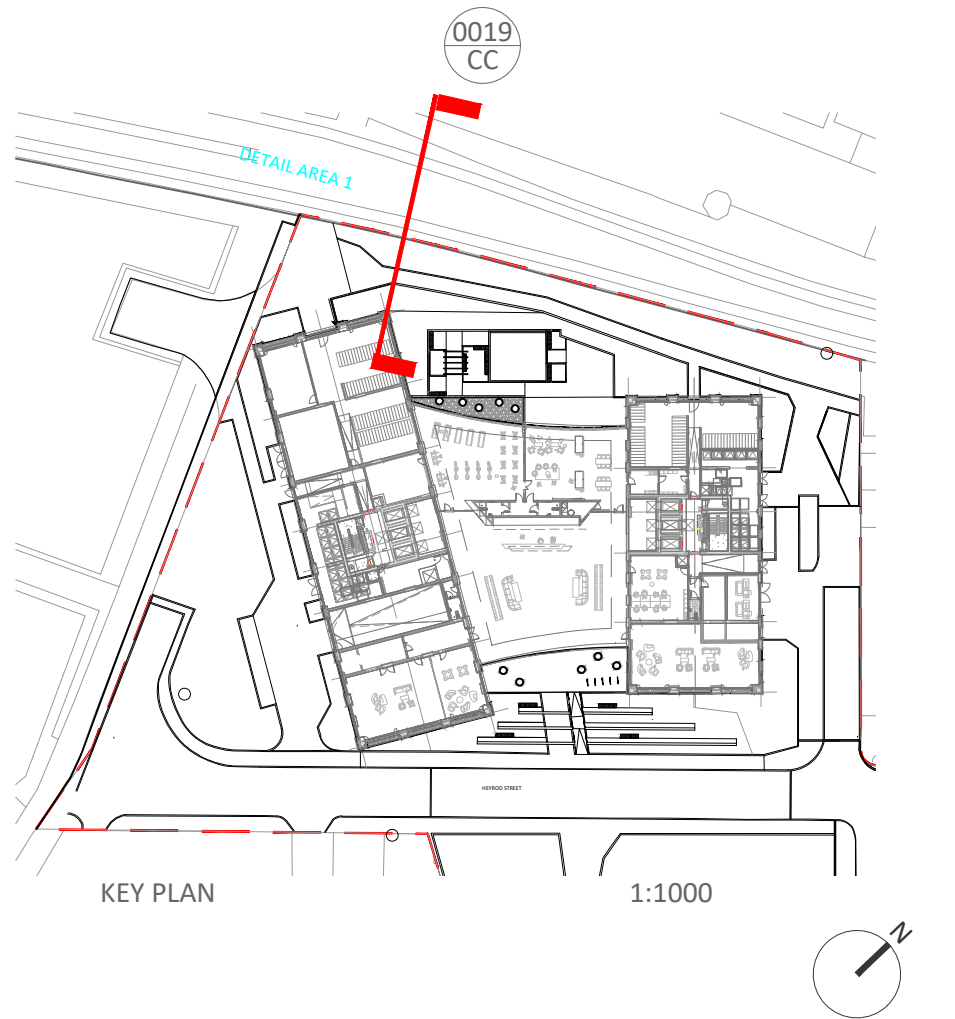

Notes: As part of protecting any future HS2 works there is a requirement for access to be maintained from Longacre Street to the 3m wide footpath/verge strip required for construction and maintenance of the Metrolink works. In the event of these works taking place there will also be a need to close any footpath located in the same 3m strip during the Metrolink construction works and sign the alternative route.

Further to the above, continuous engagement between the developer and HS2 Ltd are necessary to ensure respective works are co-ordinated in that location.

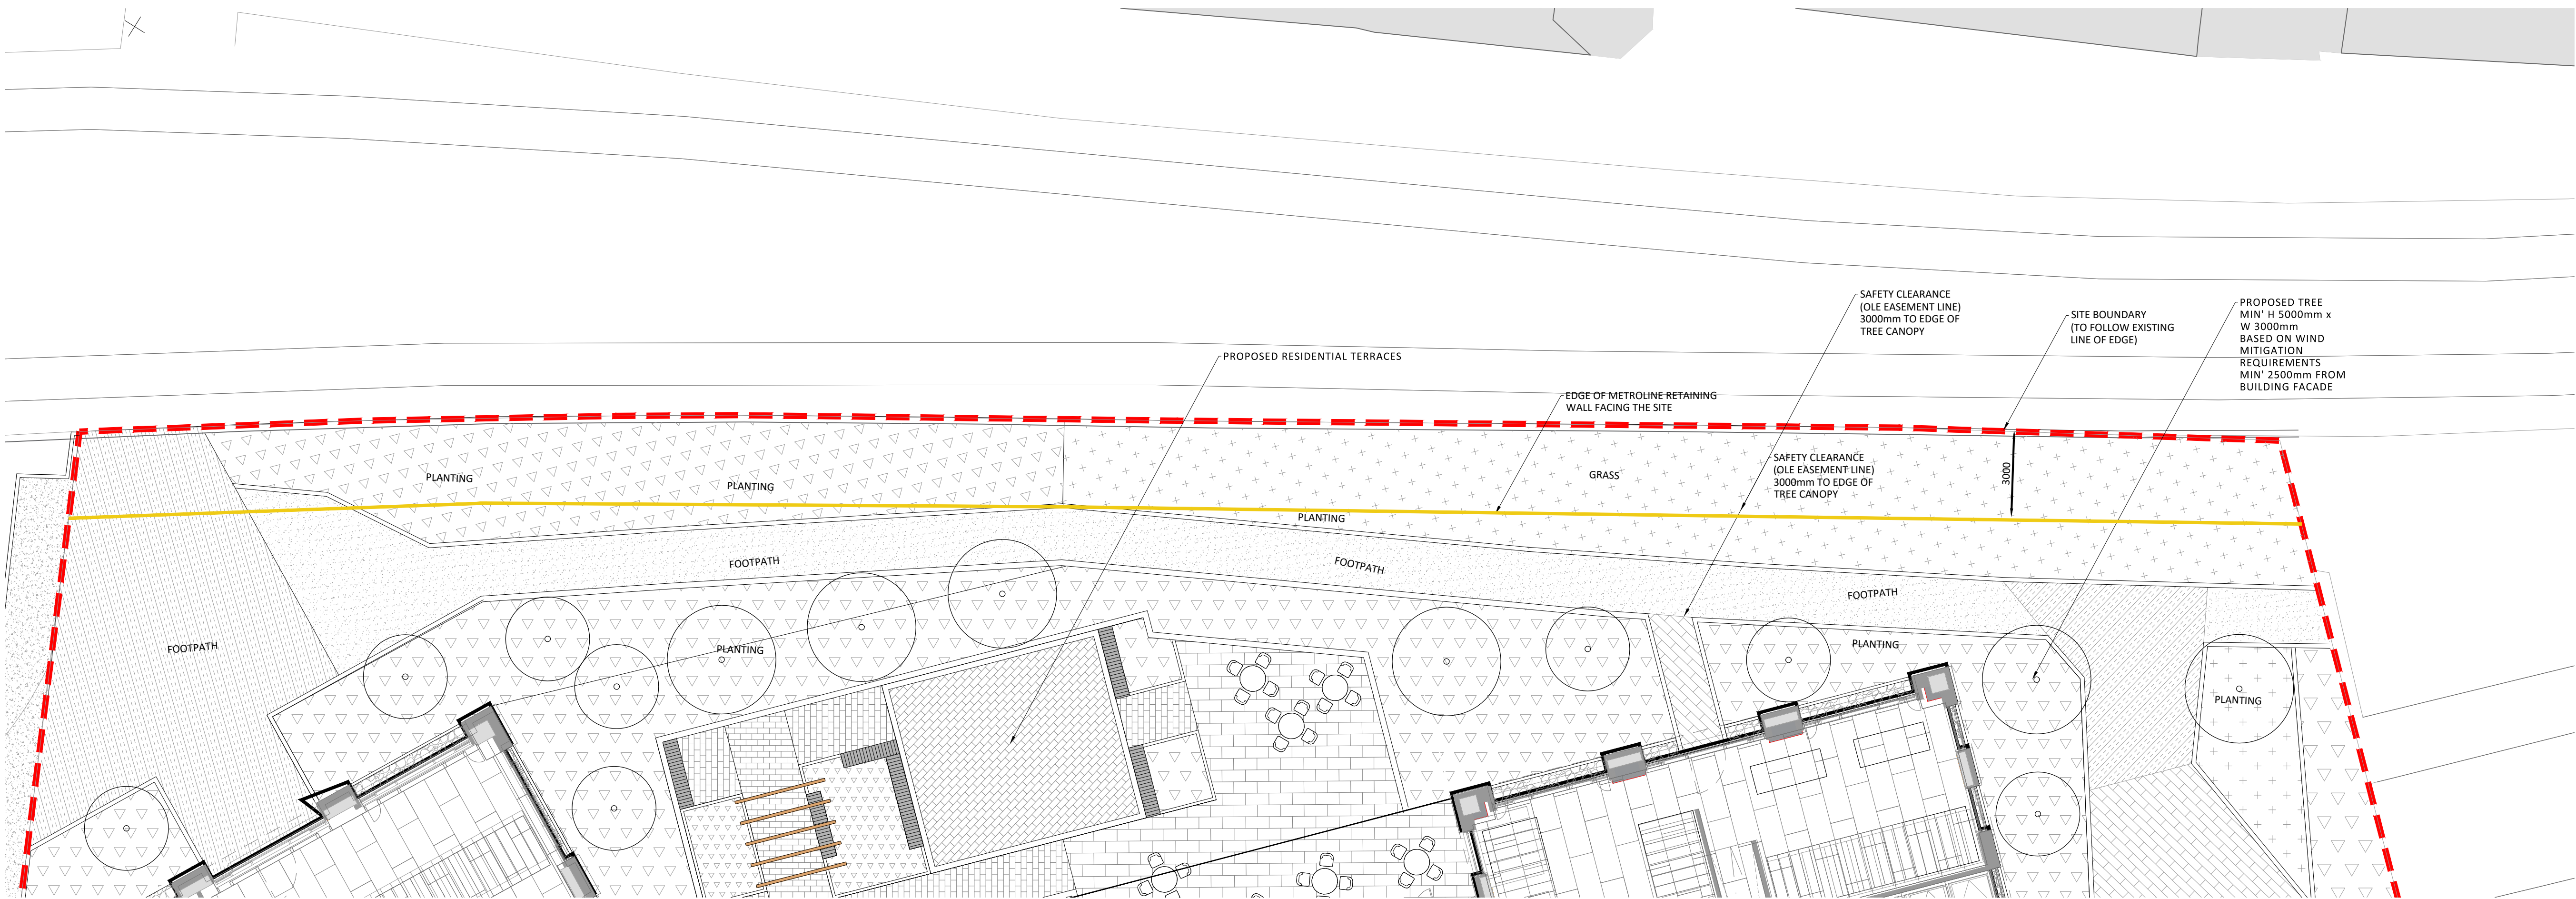

0005 Scenario 1: Existing conditions 1:125

31.05.22 LJ NOTES ADDED
09.02.22 LJ FIRST ISSUE
Date Drawn Description of revision

T02 DL
T01 DL
Revision Checked

re-form
landscape architecture

Beehive Mill, Jersey Street
Manchester, M4 6JG
T: +44 (0)161 397 4953
E: info@re-formlandscape.com
W: re-formlandscape.com

Project
PORTUGAL STREET SRF
RF17-475.1

Document title
METROLINK SECTION AND PLAN: EXISTING CONDITIONS

Client
PORTUGAL STREET EAST LTD

Drawing scale
AS SHOWN
Paper size
A1

Drawn by
LJ
Checked by
DL

Drawn date
08.02.2022
Checked date
08.02.2022

Drawing number
RFM-XX-00-DR-L-0019

Status
S2

Revision
T02

© re-form landscape architecture