
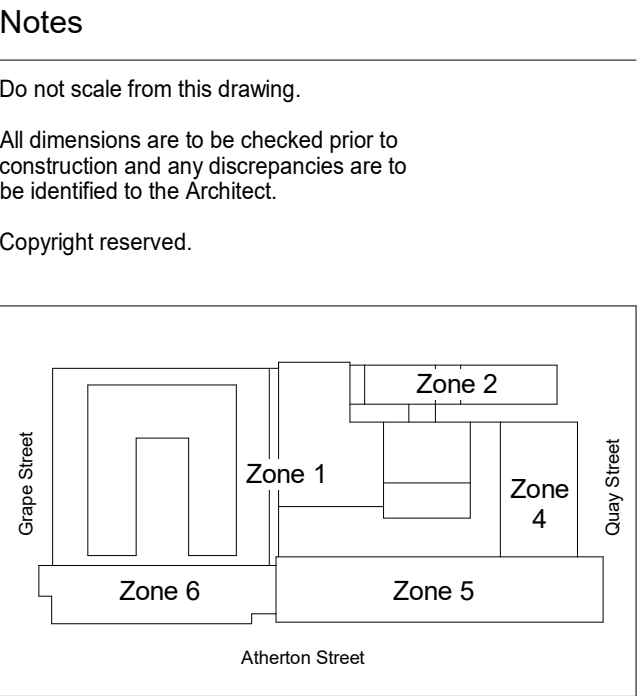


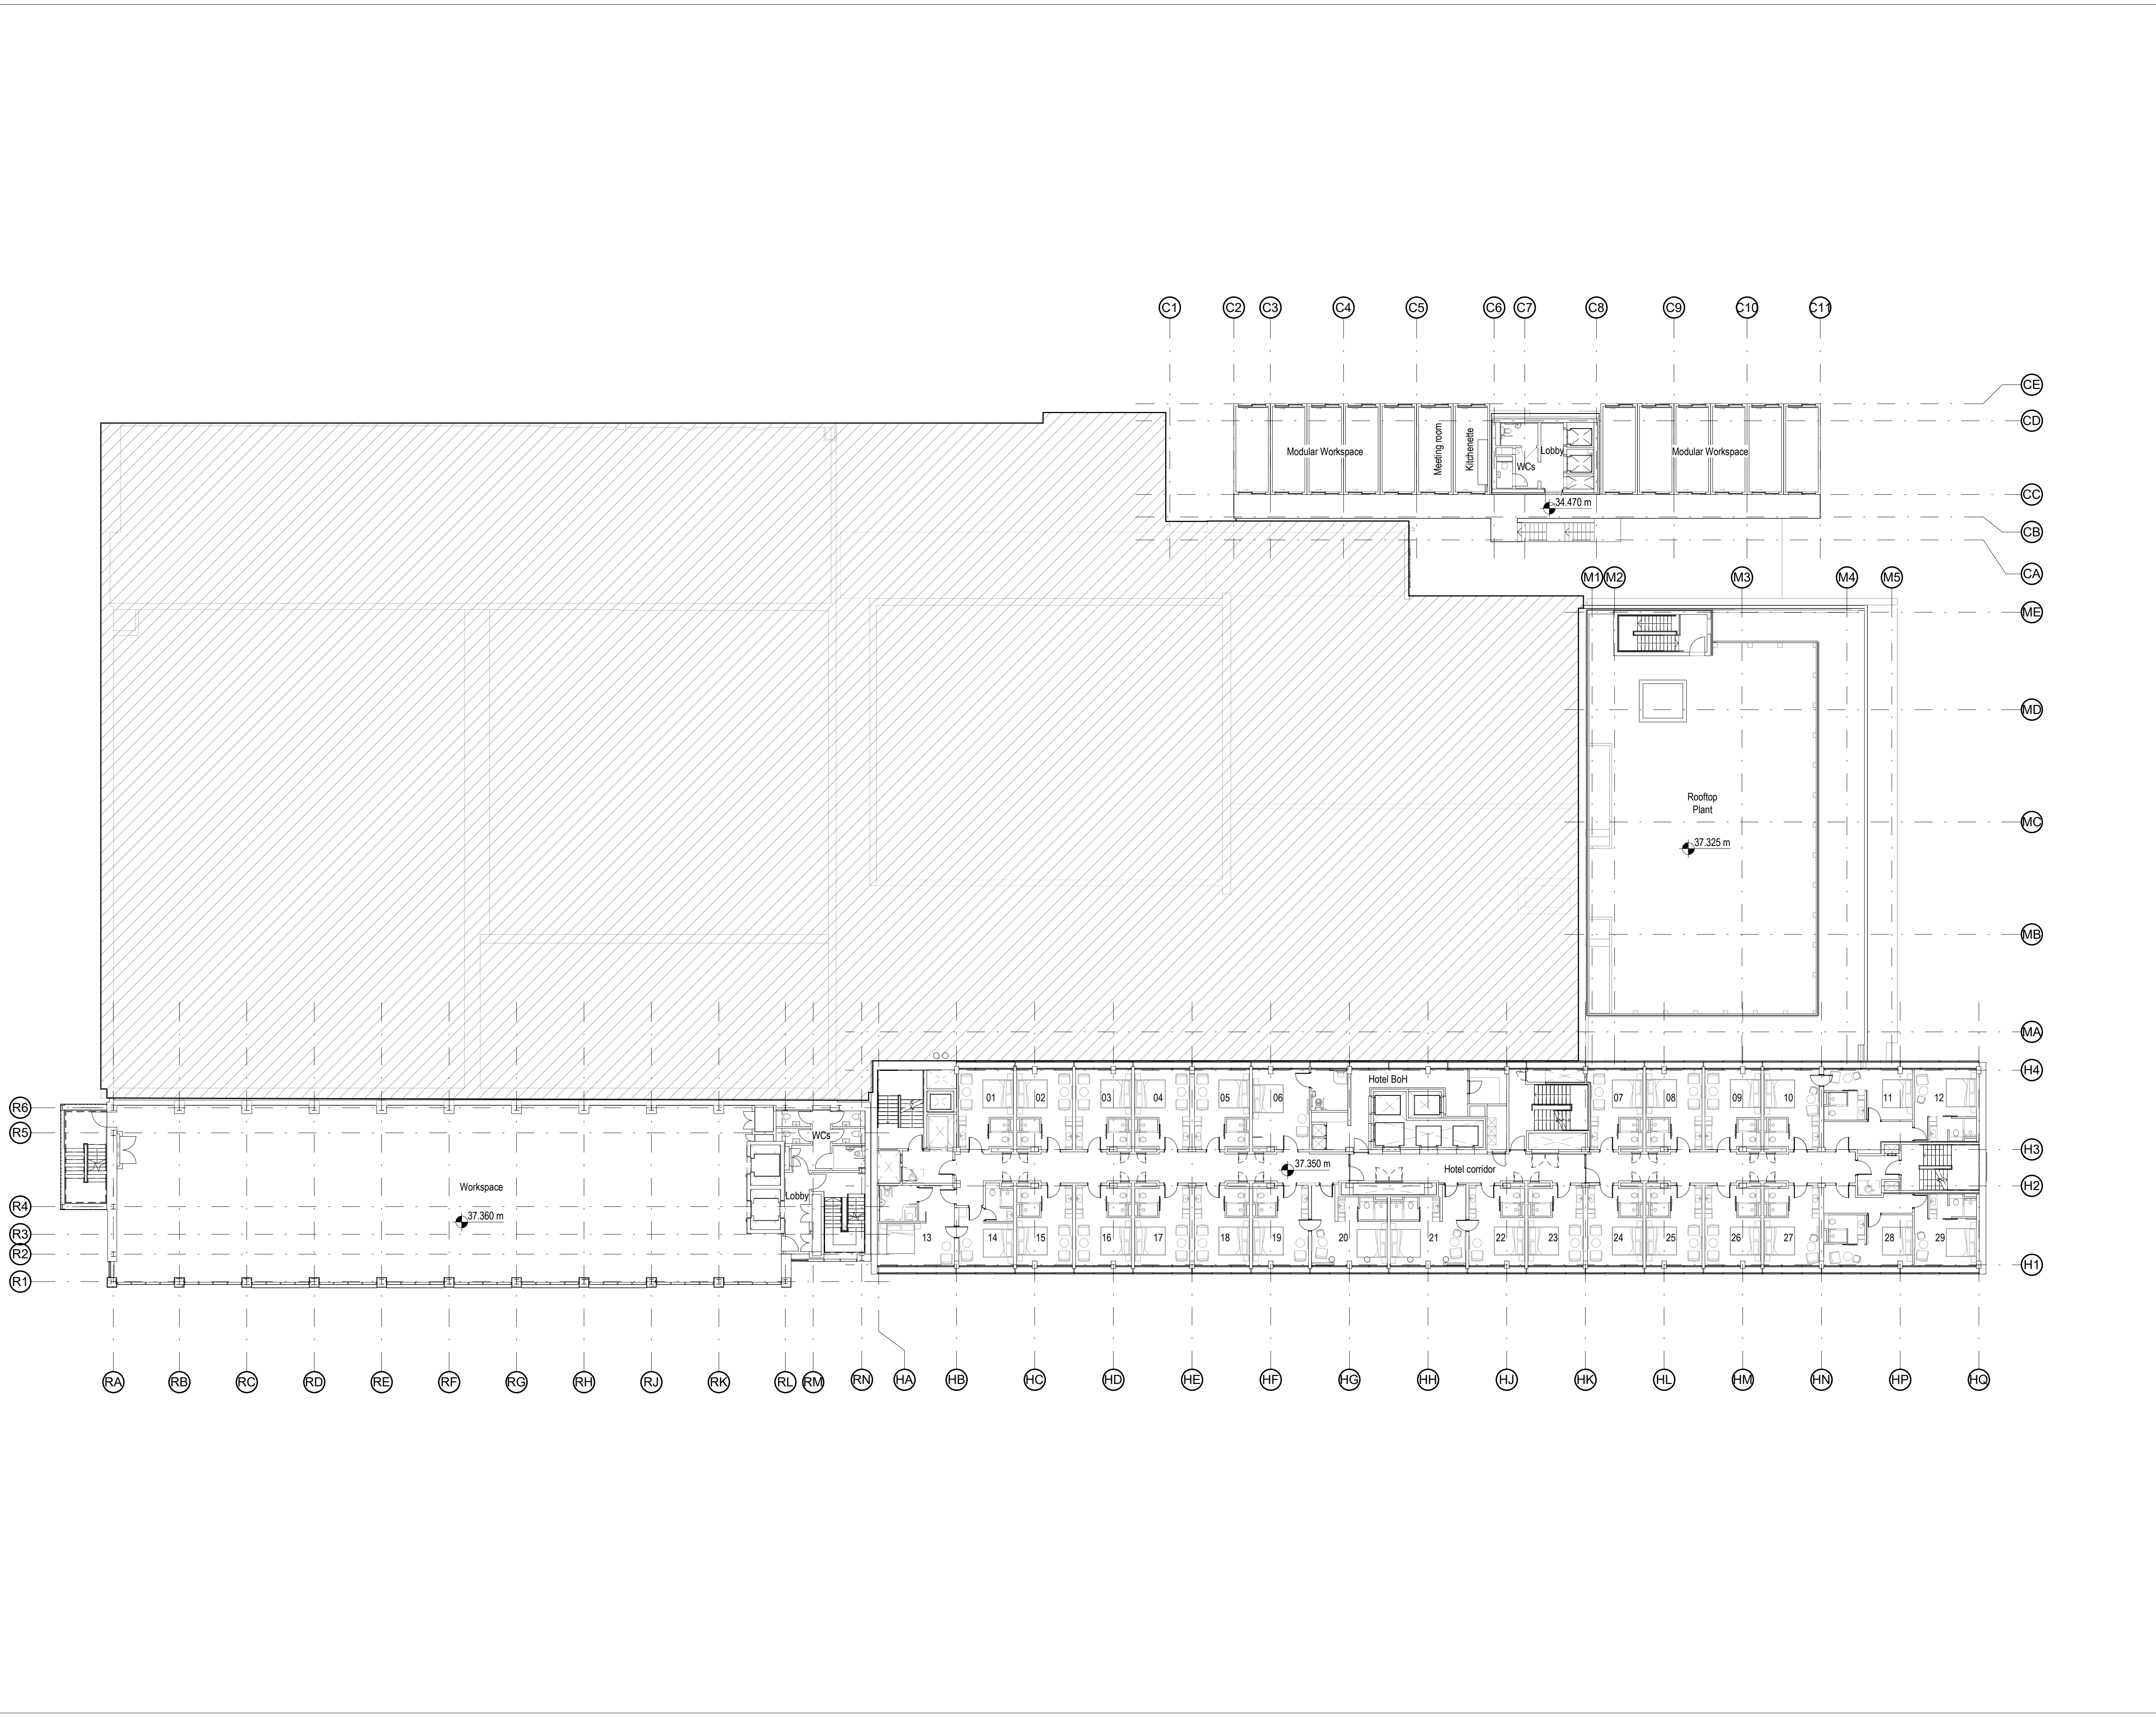

KEY PLAN

C	30/07/20	Updated for Planning	HM
B	28/02/20	Room names and levels added	GL
A	14/02/20	First issue	GL

Revisions
Status

Information

Client
Manchester Quays Ltd

Project
OGS
St John's
Manchester

Title
Proposed GA plan
Second floor

Scale	Size	Date	Drawn	Checked
1 : 200	A1	13/02/20	GL	NS

3DReid
www.3DReid.com
Architecture Interiors Masterplanning

Drawing No.
180146-3DR-Z0-02-DR-D102

Rev.
C