


KEY TO MATERIALS :-	
1	Visqueen Zedex CPT DPC.
2	Visqueen GR DPC.
3	Visqueen Gas Barrier.
4	Visqueen Double Sided Tape (10m x 50mm).
5	Visqueen Gas Resistant Foil Tape.
6	Rigid insulation by others to support gas DPC.

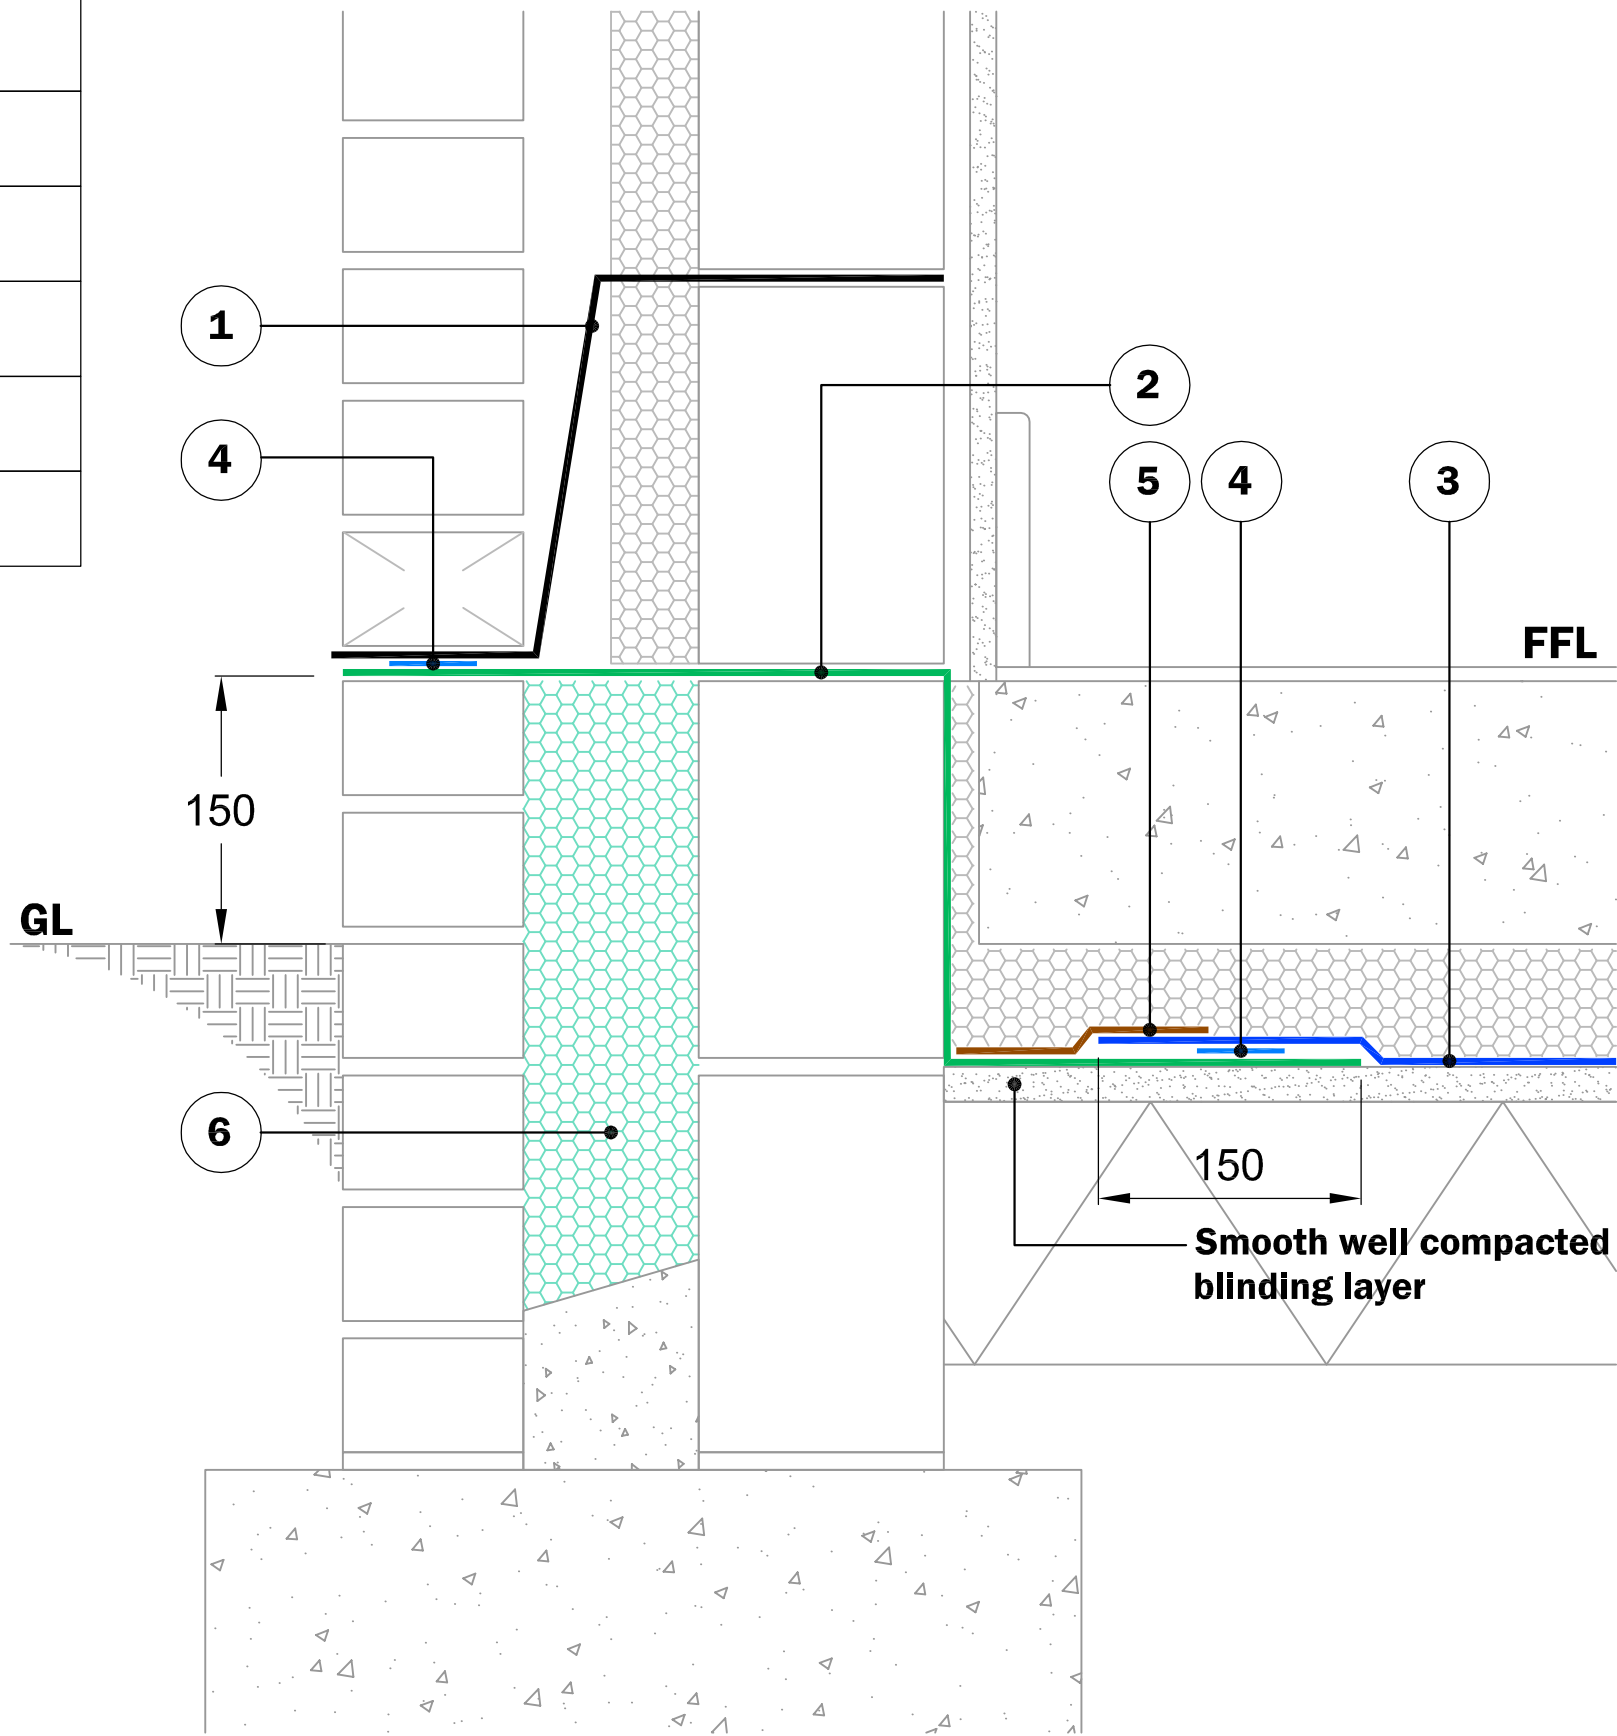

**Detail issued for Guidance Only.
Designer's Approval Required.**

In order to develop a robust design for protecting a structure against groundwater, a Risk Assessment must be carried out in line with the guidance given in BS8102:2009.

All Visqueen materials must be installed in strict accordance with the manufacturer's instructions. Refer to the current Visqueen datasheets.

Do Not Scale - Use Figured Dimensions Only.

Scale : NTS

Date : Dec.2018

Drawing No : GB-21

VISQUEEN
0333 202 6800
www.visqueen.com
enquiries@visqueen.com

