



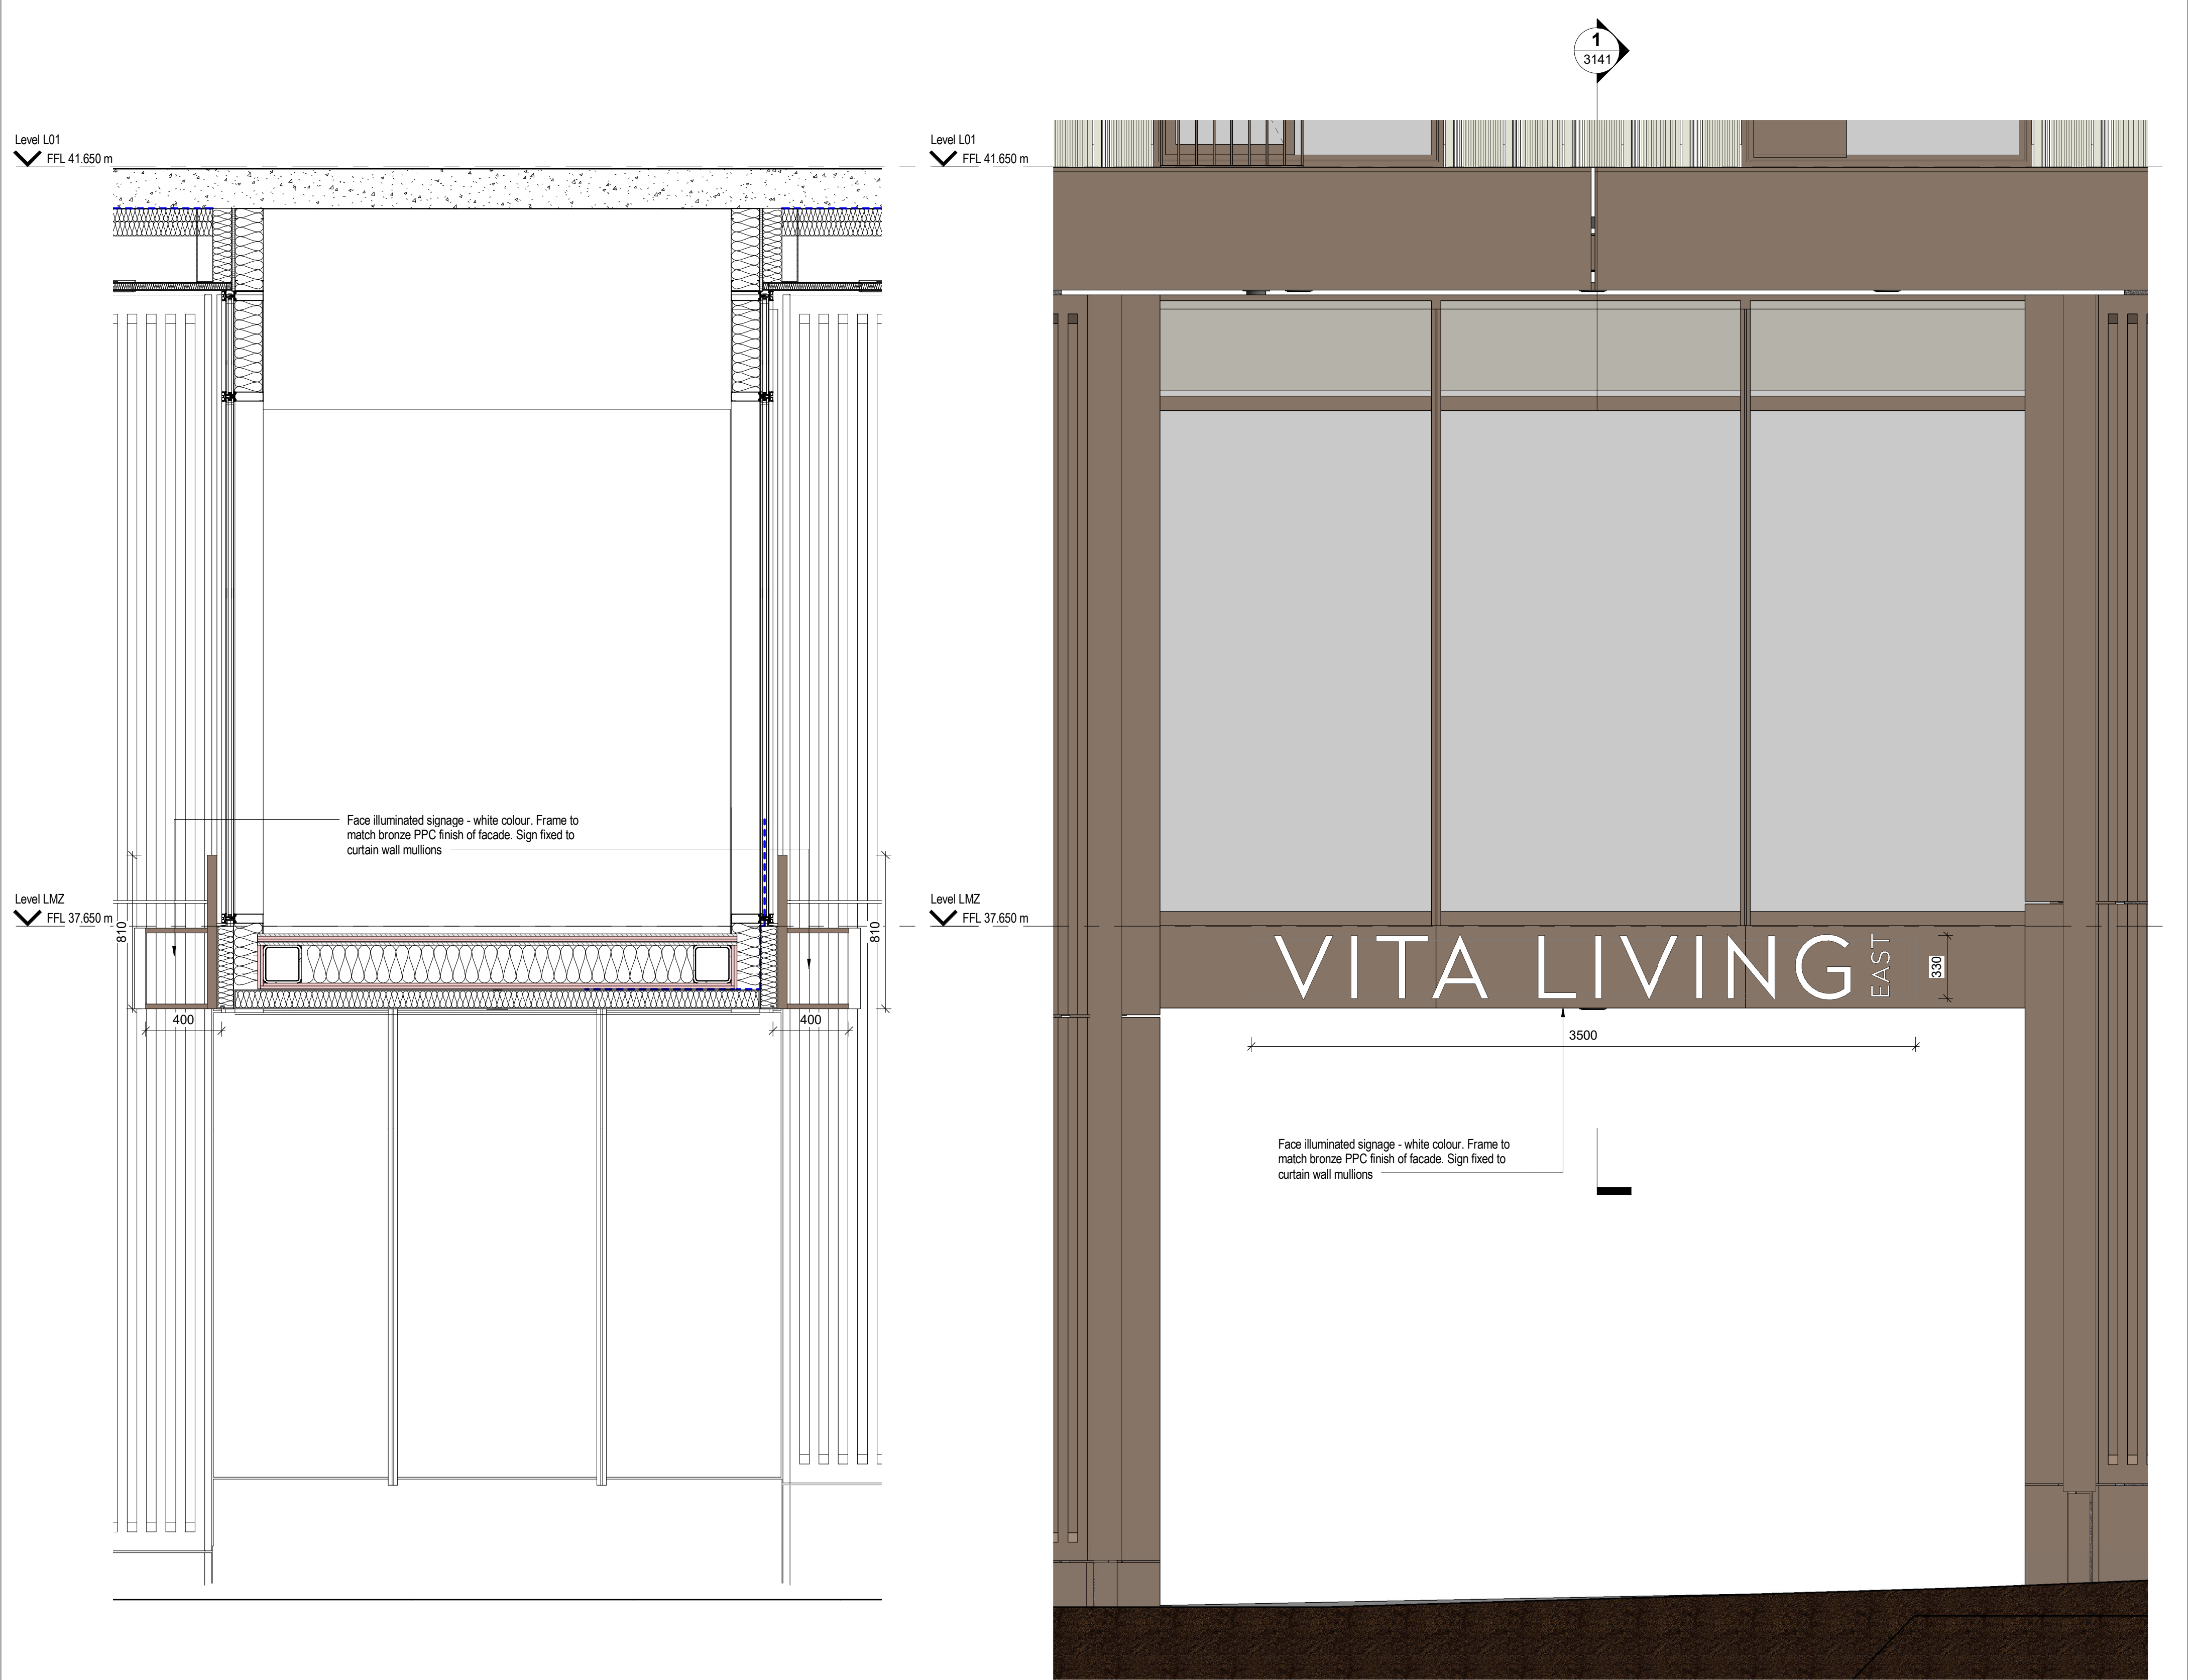

1 Section - GF Signage
1 : 20

2 Elevation - GF Signage
1 : 20

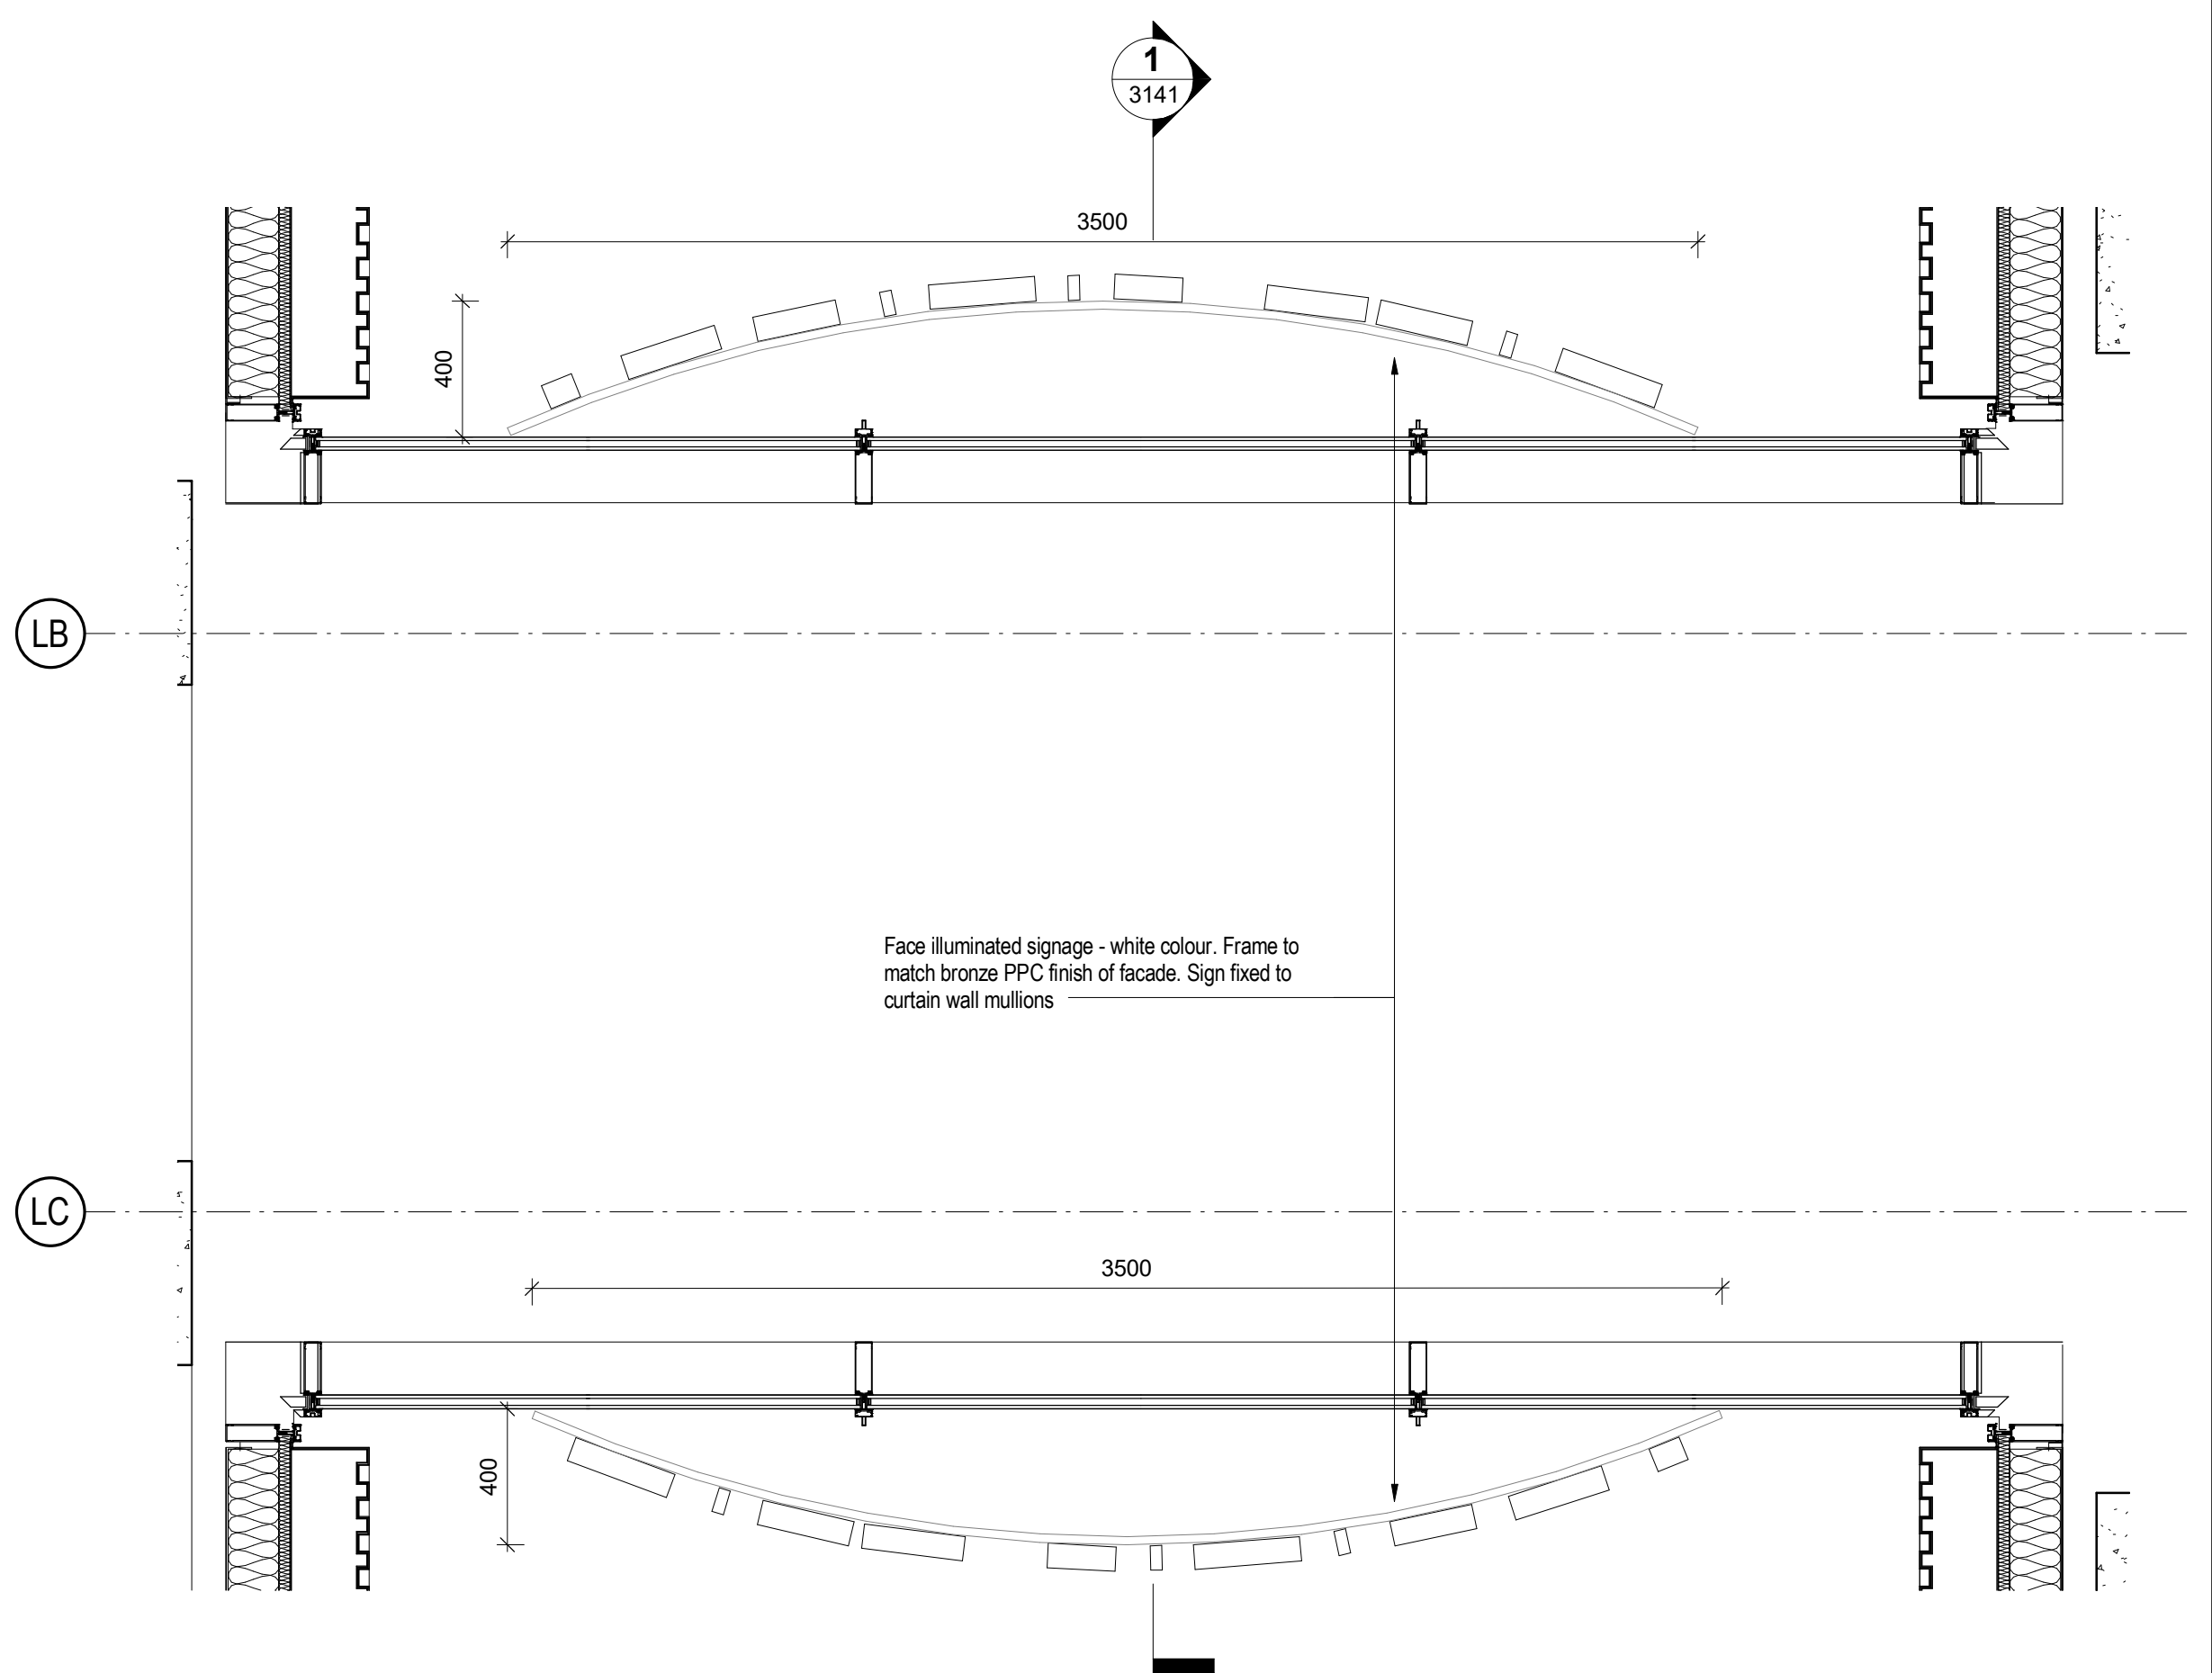

3 Plan - GF Signage
1 : 20

Amendment	Date
C01	SISK Instruction 2094 / EAI 203 - Planning Application - Signage 25.06.21
S2 - Issued for Information	25.06.21

FeldienCleggBradleyStudios LLP Bath Brewery Toll Bridge Road Bath BA17DE t 01225 852545 f 01225 852528 e bath@fcbstudios.com	1808-Facade	Rev:
	Drawing No:	C01
	Drawing Name:	CSAL-FCBS-ZL-GF-DR-A-3141
	Scale	1 : 20 @ A1
	Date	25/06/21
Do Not Scale Original printed at A1	Drawn	FCBS - MCR
	All Dimensions to be checked on site	