

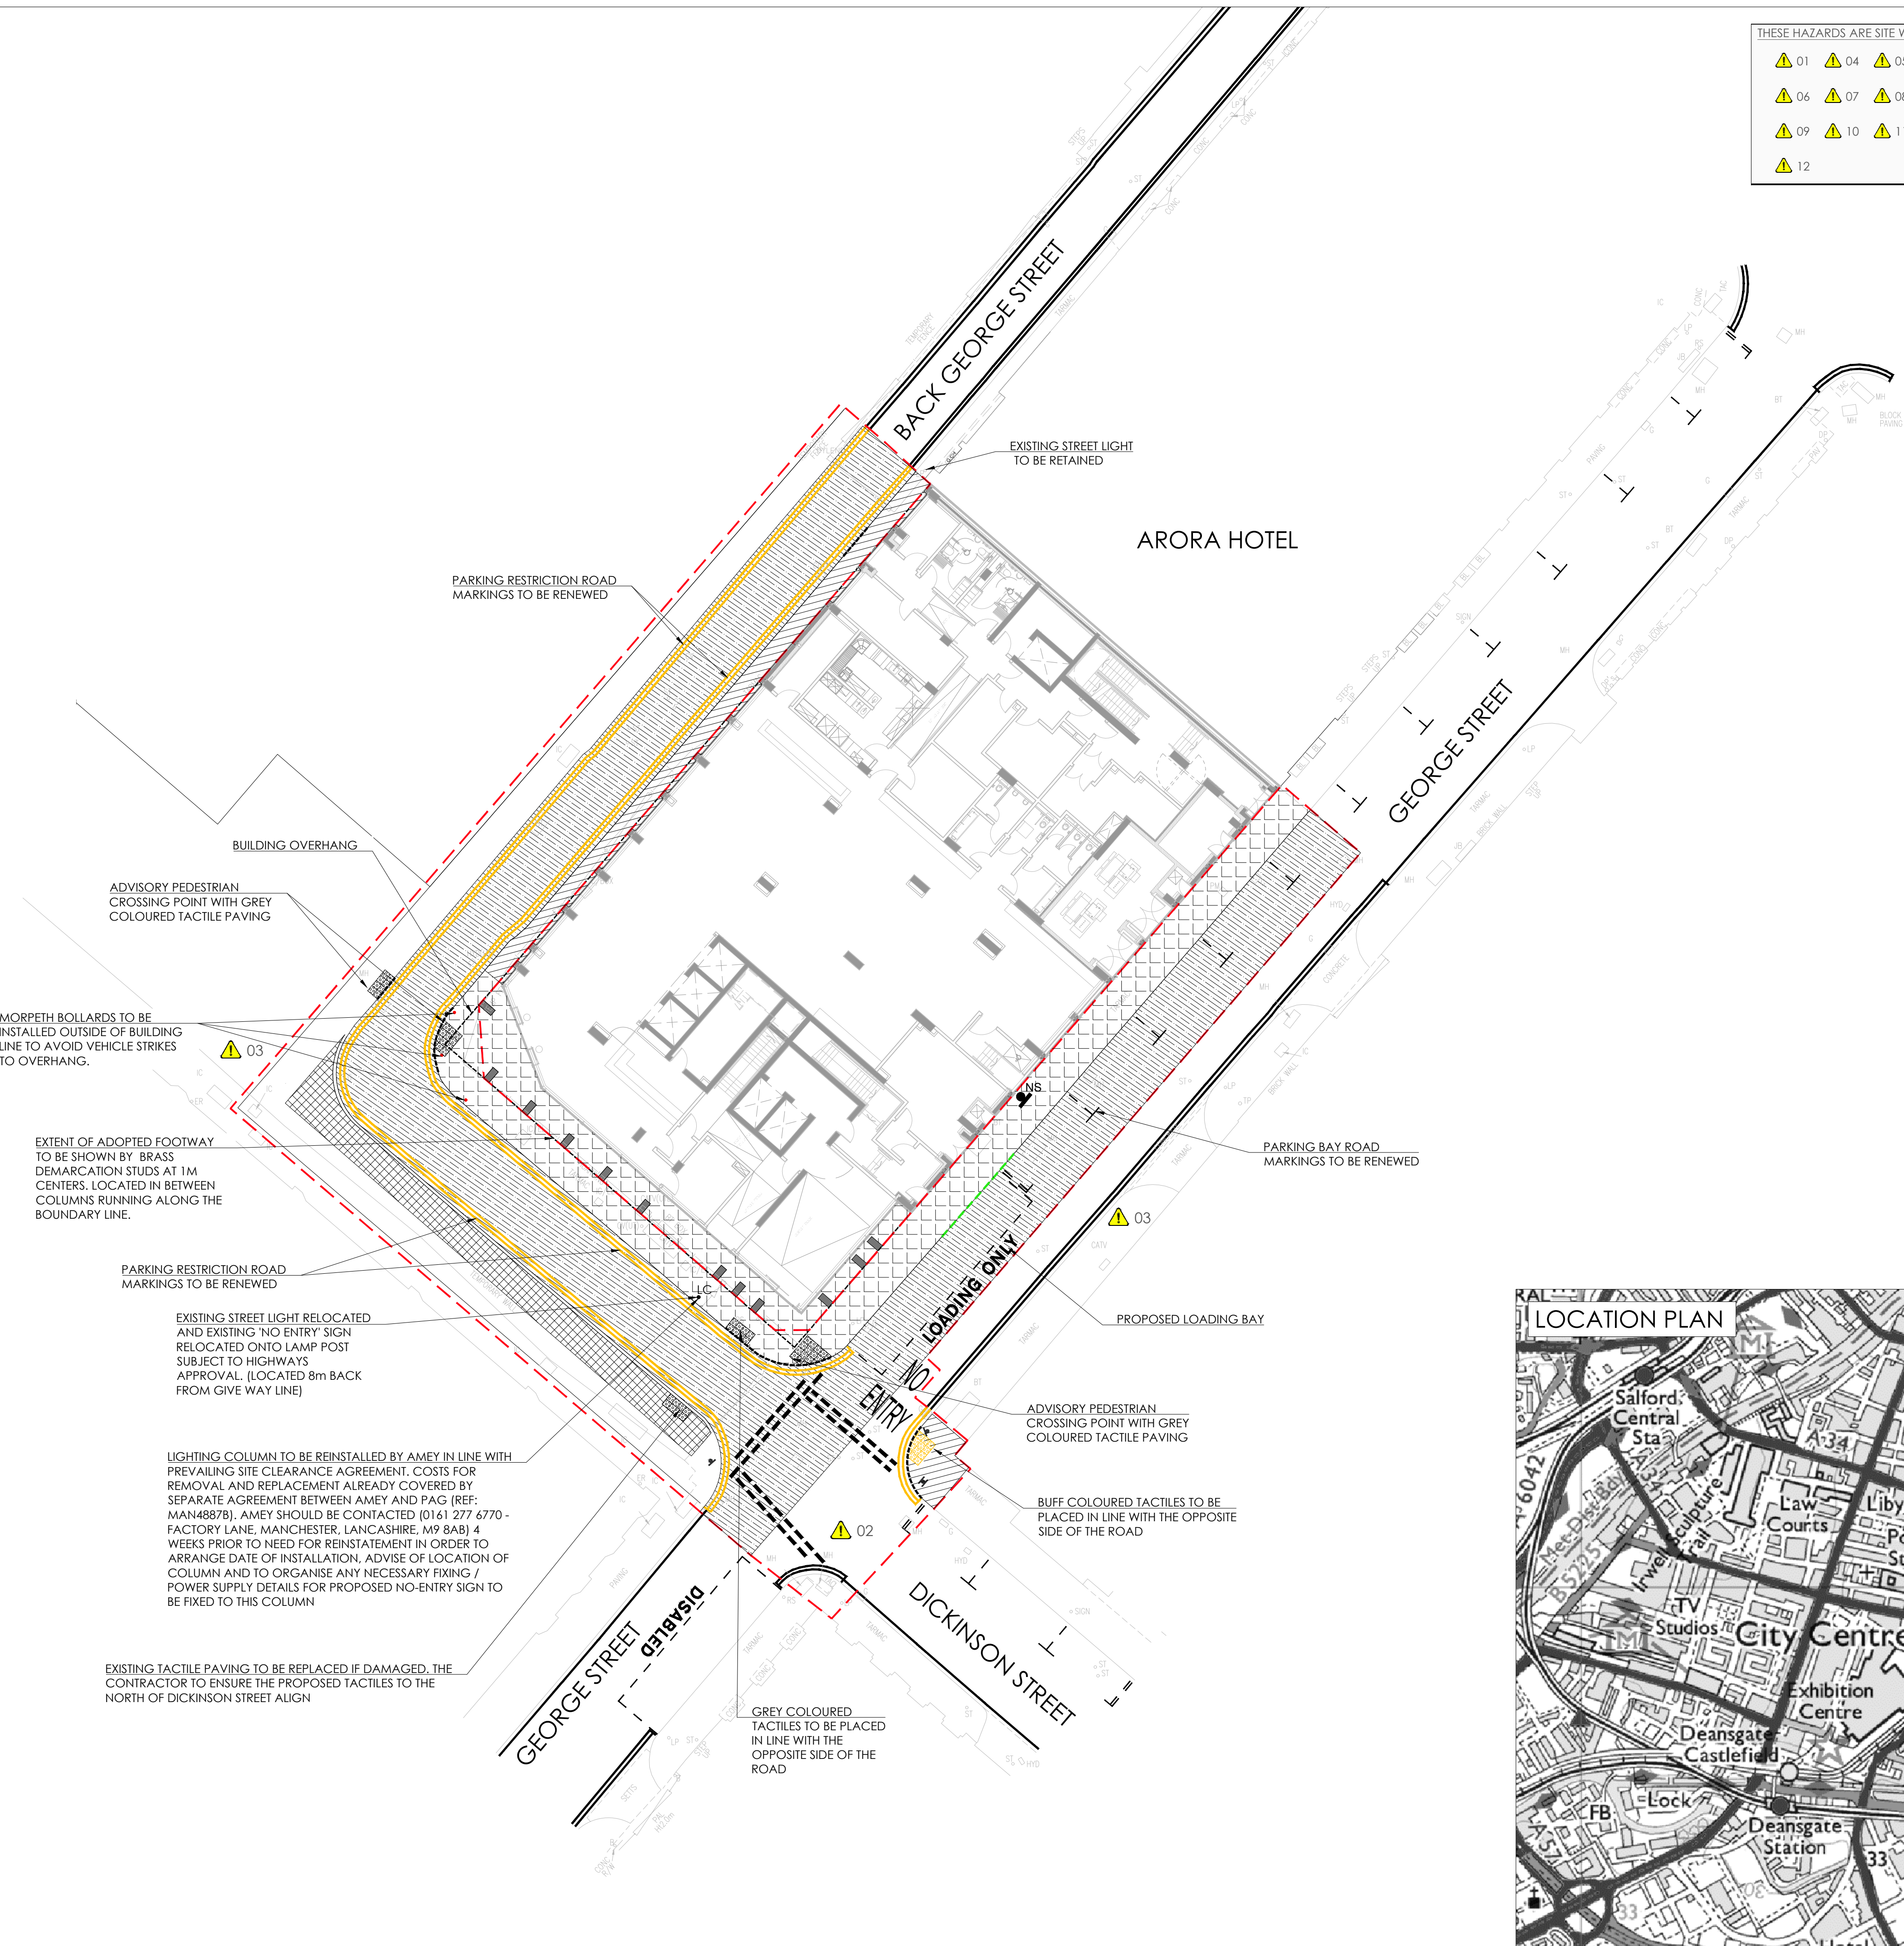


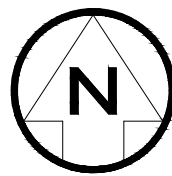

THESE HAZARDS ARE SITE WIDE		
01	04	05
06	07	08
09	10	11
12		

##	SITE SPECIFIC HAZARDS
IN ADDITION TO THE RISKS NORMALLY ASSOCIATED WITH THIS TYPE OF WORK TAKE NOTE OF THE FOLLOWING:	
NOTE: THE NUMBERS REFER TO THE HIGHWAY DESIGNER'S RISK ASSESSMENT FOUND IN DOCUMENT NO. 766-016-DRA-WLD-DOC-C-002.	
01	WORKING ADJACENT TO STATUTORY UNDERTAKERS EQUIPMENT/ SERVICES.
02	WORKING ADJACENT TO LIVE TRAFFIC
03	ROUTES FOR PEDESTRIANS
04	ACCESS TO SITE
05	NEEDLE STICK INJURIES
06	MUD AND DEBRIS ON PUBLIC HIGHWAY
07	CONTROL OF NOISE, DUST OR VIBRATION
08	WORKING FROM HEIGHT OR ON EMBANKMENTS
09	PLANT MOVEMENTS
10	HOT THERMOPLASTIC MATERIALS
11	BIOLOGICAL HAZARDS
12	MANUAL HANDLING
13	ANTISOCIAL BEHAVIOUR

NOTES - GENERAL	
1)	ALL DIMENSIONS ARE STATED IN MILLIMETRES UNLESS NOTED OTHERWISE.
2)	ALL LEVELS ARE STATED IN METRES.
3)	ALL DIMENSIONS, LEVELS AND CO-ORDINATES ARE BASED UPON TOPOGRAPHICAL SURVEY DRAWING (NO. 50183/1) BY MALCOLM HUGHES DATED AUGUST 2017 & LEVELS TAKEN FROM SITE BY RUSSELLS ON JULY 2020 DRAWING (LRW-7566-L[90]02L).
4)	DO NOT SCALE. PLEASE REFER ANY QUERIES TO THE PROJECT MANAGER / SUPERVISOR.
KEY - GENERAL ARRANGEMENT	
---	S278 SITE BOUNDARY
SERIES 700: PAVEMENTS	
[Pattern]	CARRIAGEWAY RESURFACING - PROPOSED
SERIES 1100: KERBS, FOOTWAYS AND PAVED AREAS	
[Line]	EXISTING KERBS TO BE REPLACED.
[Line]	PRE-CAST CONCRETE STANDARD KERB 25X25mm KERB FACE VARIES FROM 75-125mm(HB)
[Line]	NEW PRE CAST CONCRETE DROP KERBS (25mm FACE)
[Line]	NEW PRE CAST CONCRETE DROP KERBS (0-6mm FACE)
[Pattern]	BITMAC SURFACING - PROPOSED
[Pattern]	YORKSTONE SURFACING - PROPOSED
[Pattern]	EXISTING PAVING TO BE REPLACED.
[Pattern]	TACTILE PAVED CROSSING POINT.
SERIES 1200: TRAFFIC SIGNS AND ROAD MARKINGS	
[Line]	ROAD MARKINGS - PROPOSED
[Symbol]	TRAFFIC SIGNS - EXISTING, TO REMAIN
[Symbol]	PROPOSED TRAFFIC SIGN ON NEW POST
MISC.	
[Symbol]	BUILDING COLUMNS
[Line]	BUILDING OVERHANG
[Symbol]	MORPETH BOLLARDS TYPE B REFLECTIVE
[Symbol]	PROPOSED LIGHTING COLUMN

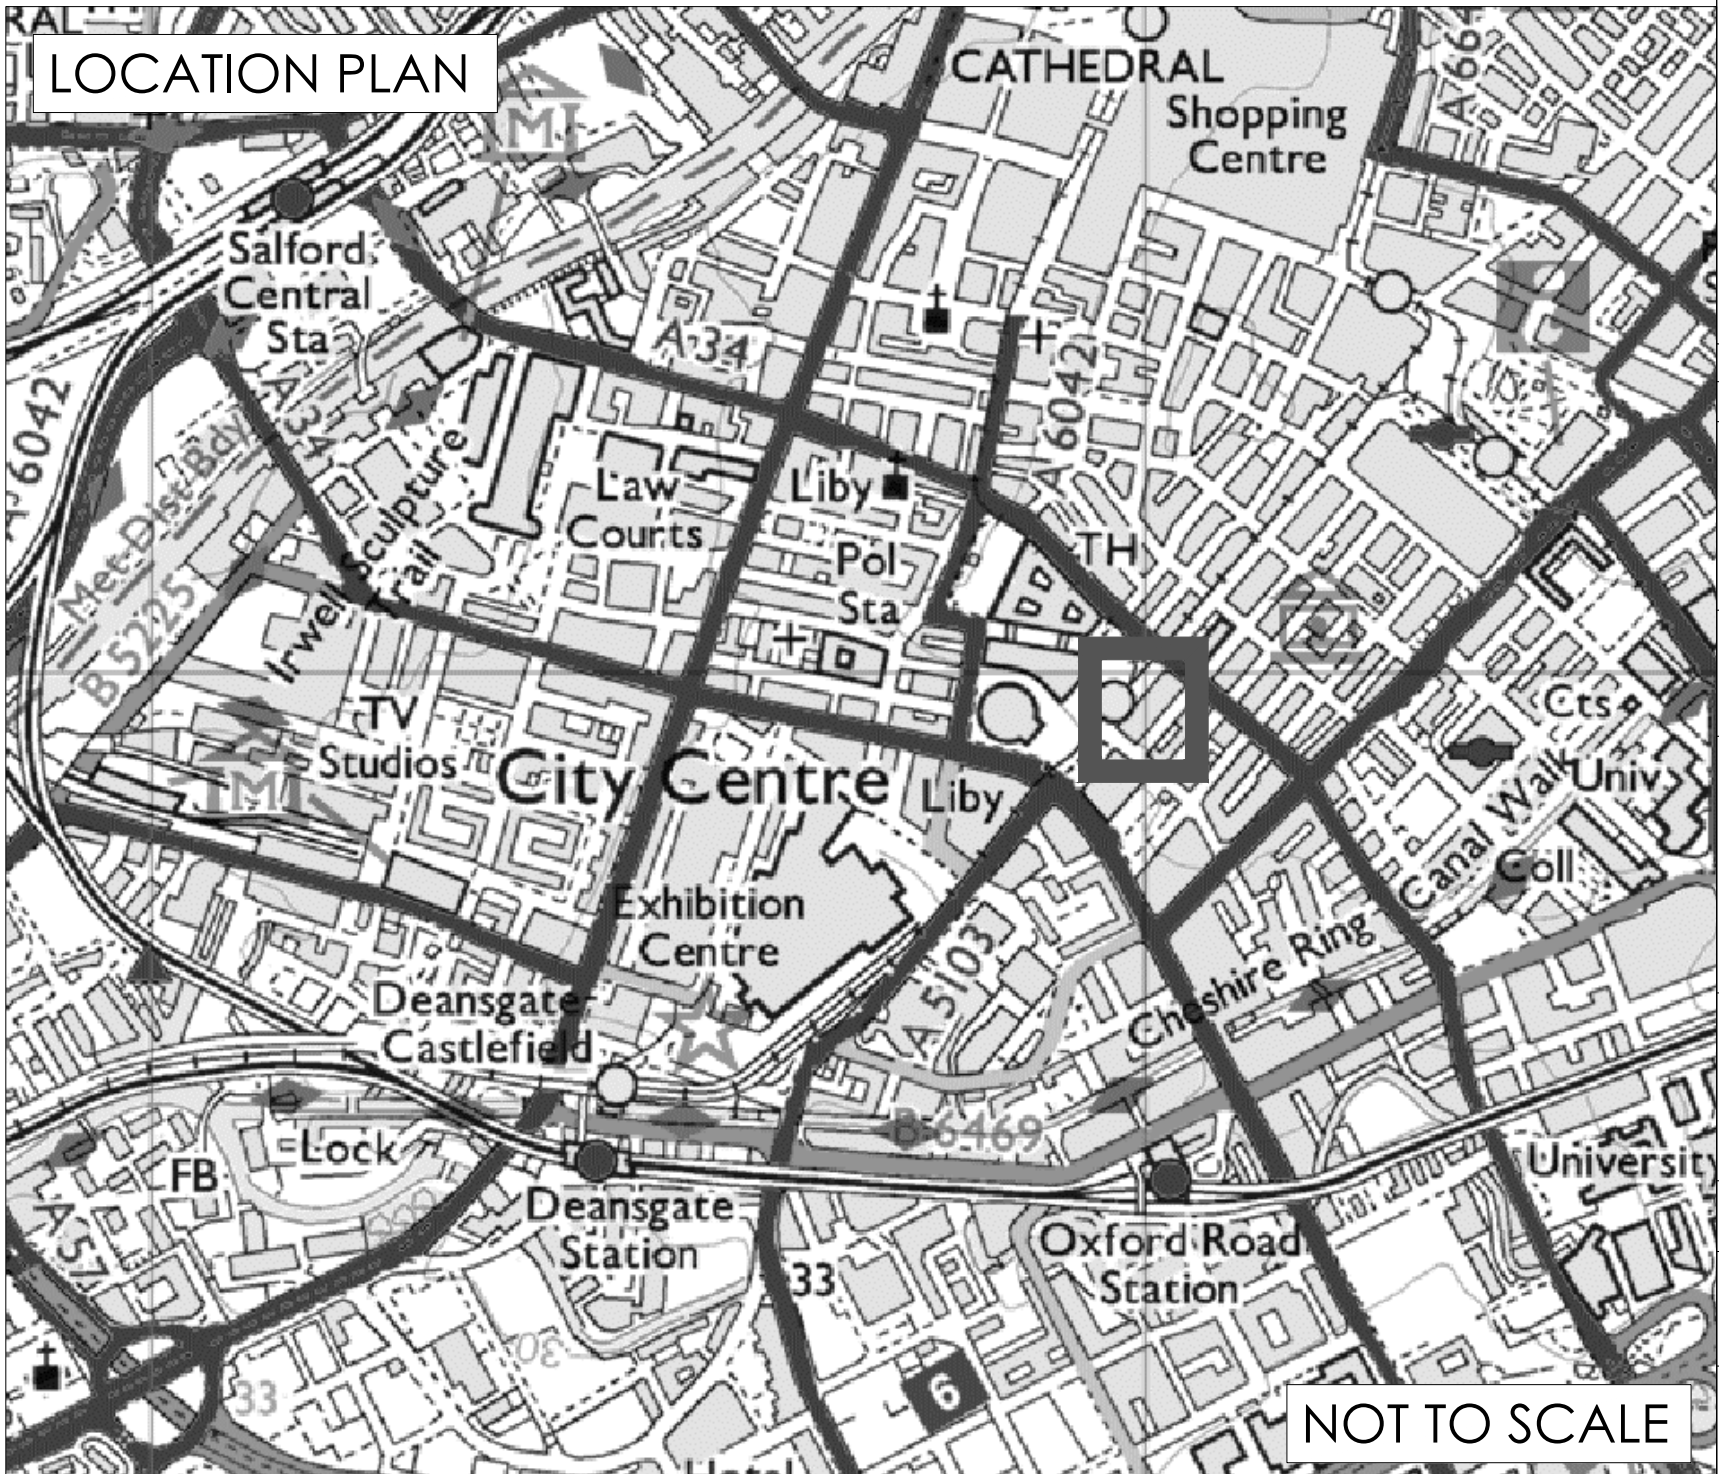

C01	AMR	ML	ADF	18.04.21	TACTILE PAVING AMENED
REV	DRN	CHK	APP	DATE	DESCRIPTION
Wilde					Brindley Lodge, Adcroft Street, Stockport, Cheshire, SK1 3HS. www.wildecivil.co.uk Tel: 0161-474-7499 Fax: 0161-474-7492
Consulting Civil & Structural Engineers					
Client					
PROPERTY ALLIANCE GROUP LTD					
Project					
3 ST PETER'S SQUARE MANCHESTER					
Title					
GENERAL ARRANGEMENT					
Scale	Drawn	Date	Chkd	Approved	
1:200	TD	13.05.20	ML	TF	
Drawing No.					Revision
766-016-0000-001					C01
Status					Sheet Size
FOR CONSTRUCTION					A1