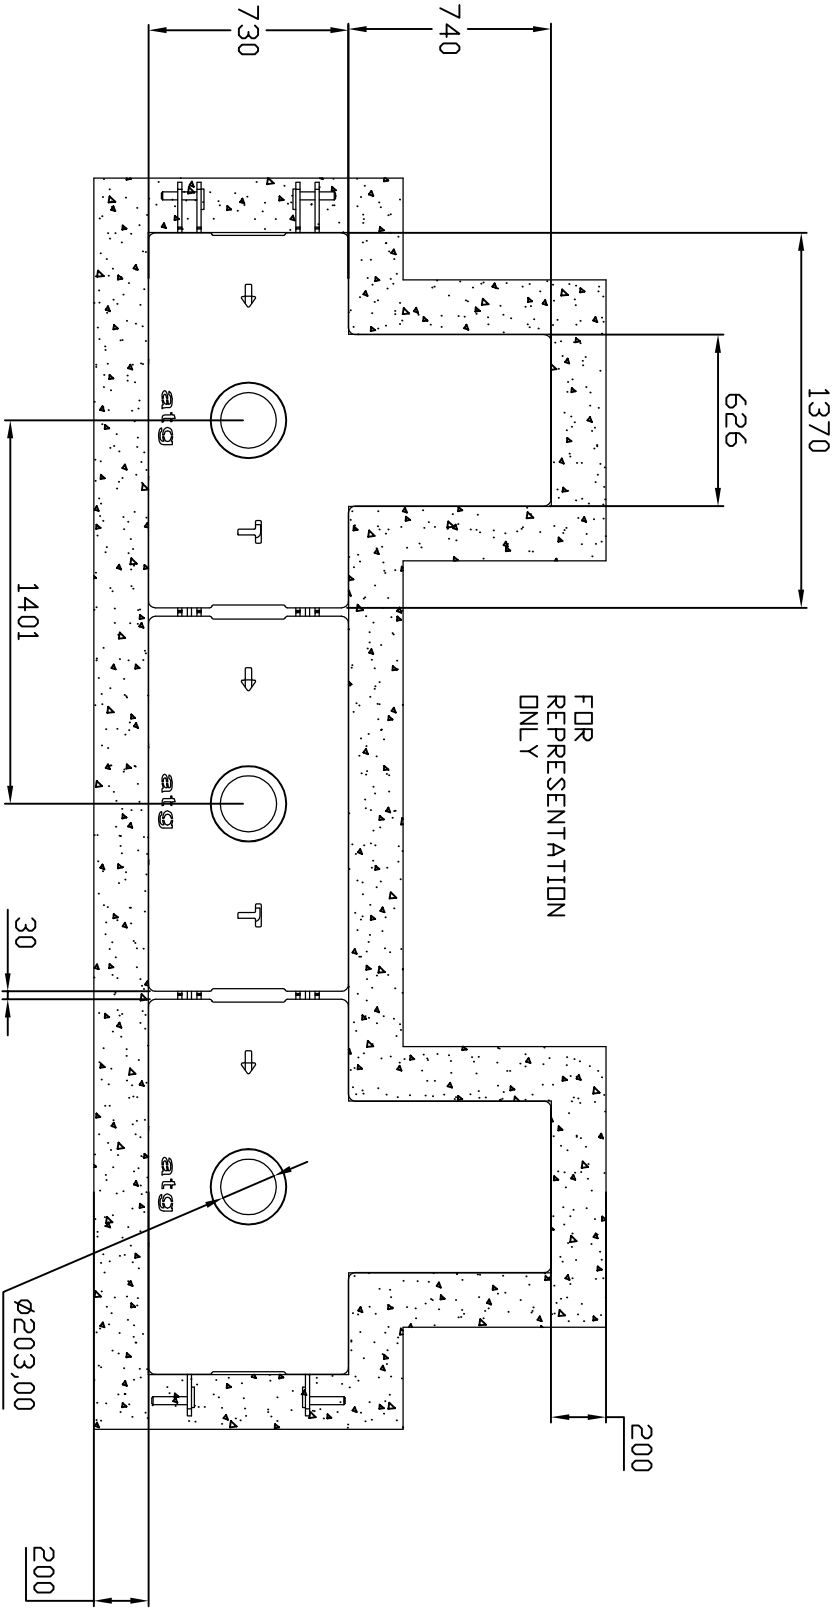


BOLLARD CONFIGURATION  
NUMBER OF BOLLARDS: 3 [2 T SHAPED, 1 STRAIGHT]  
DEPTH OF FOUNDATION 220mm  
SURFACE FINISH: 50mm APPRDX  
BOLLARD DIAMETER: 203mm  
CONCRETE: C35, 10mm AGGREGATE

| REV | DATE     | DESCRIPTION | DRN. | CHK. | APP | TITLE                    | SHEET  | DRAWING | VOLUME | ALT PART | mm <sup>3</sup> |
|-----|----------|-------------|------|------|-----|--------------------------|--------|---------|--------|----------|-----------------|
| A   | 17.06.11 | FIRST ISSUE | HMM  | .    | .   | FOUNDATION DRAWING SP400 | 1 of 1 |         | N/A    |          |                 |
| B   | .        | .           | .    | .    | .   |                          |        |         | N/A    |          |                 |
| C   | .        | .           | .    | .    | .   |                          |        |         | N/A    |          |                 |
| D   | .        | .           | .    | .    | .   |                          |        |         | N/A    |          |                 |
| E   | .        | .           | .    | .    | .   |                          |        |         | N/A    |          |                 |
| F   | .        | .           | .    | .    | .   |                          |        |         | N/A    |          |                 |

Tolerances unless otherwise stated:  
x ± 1.0mm  
x:x ± 0.5mm  
x:xx ± 0.25mm  
Angles ± 0.5°

Standard dimensions are in millimetres.  
Dimensions in square brackets are in inches

PROCESS

N/A

WEIGHT

N/A

ALT PART

.