





FRONT ELEVATION

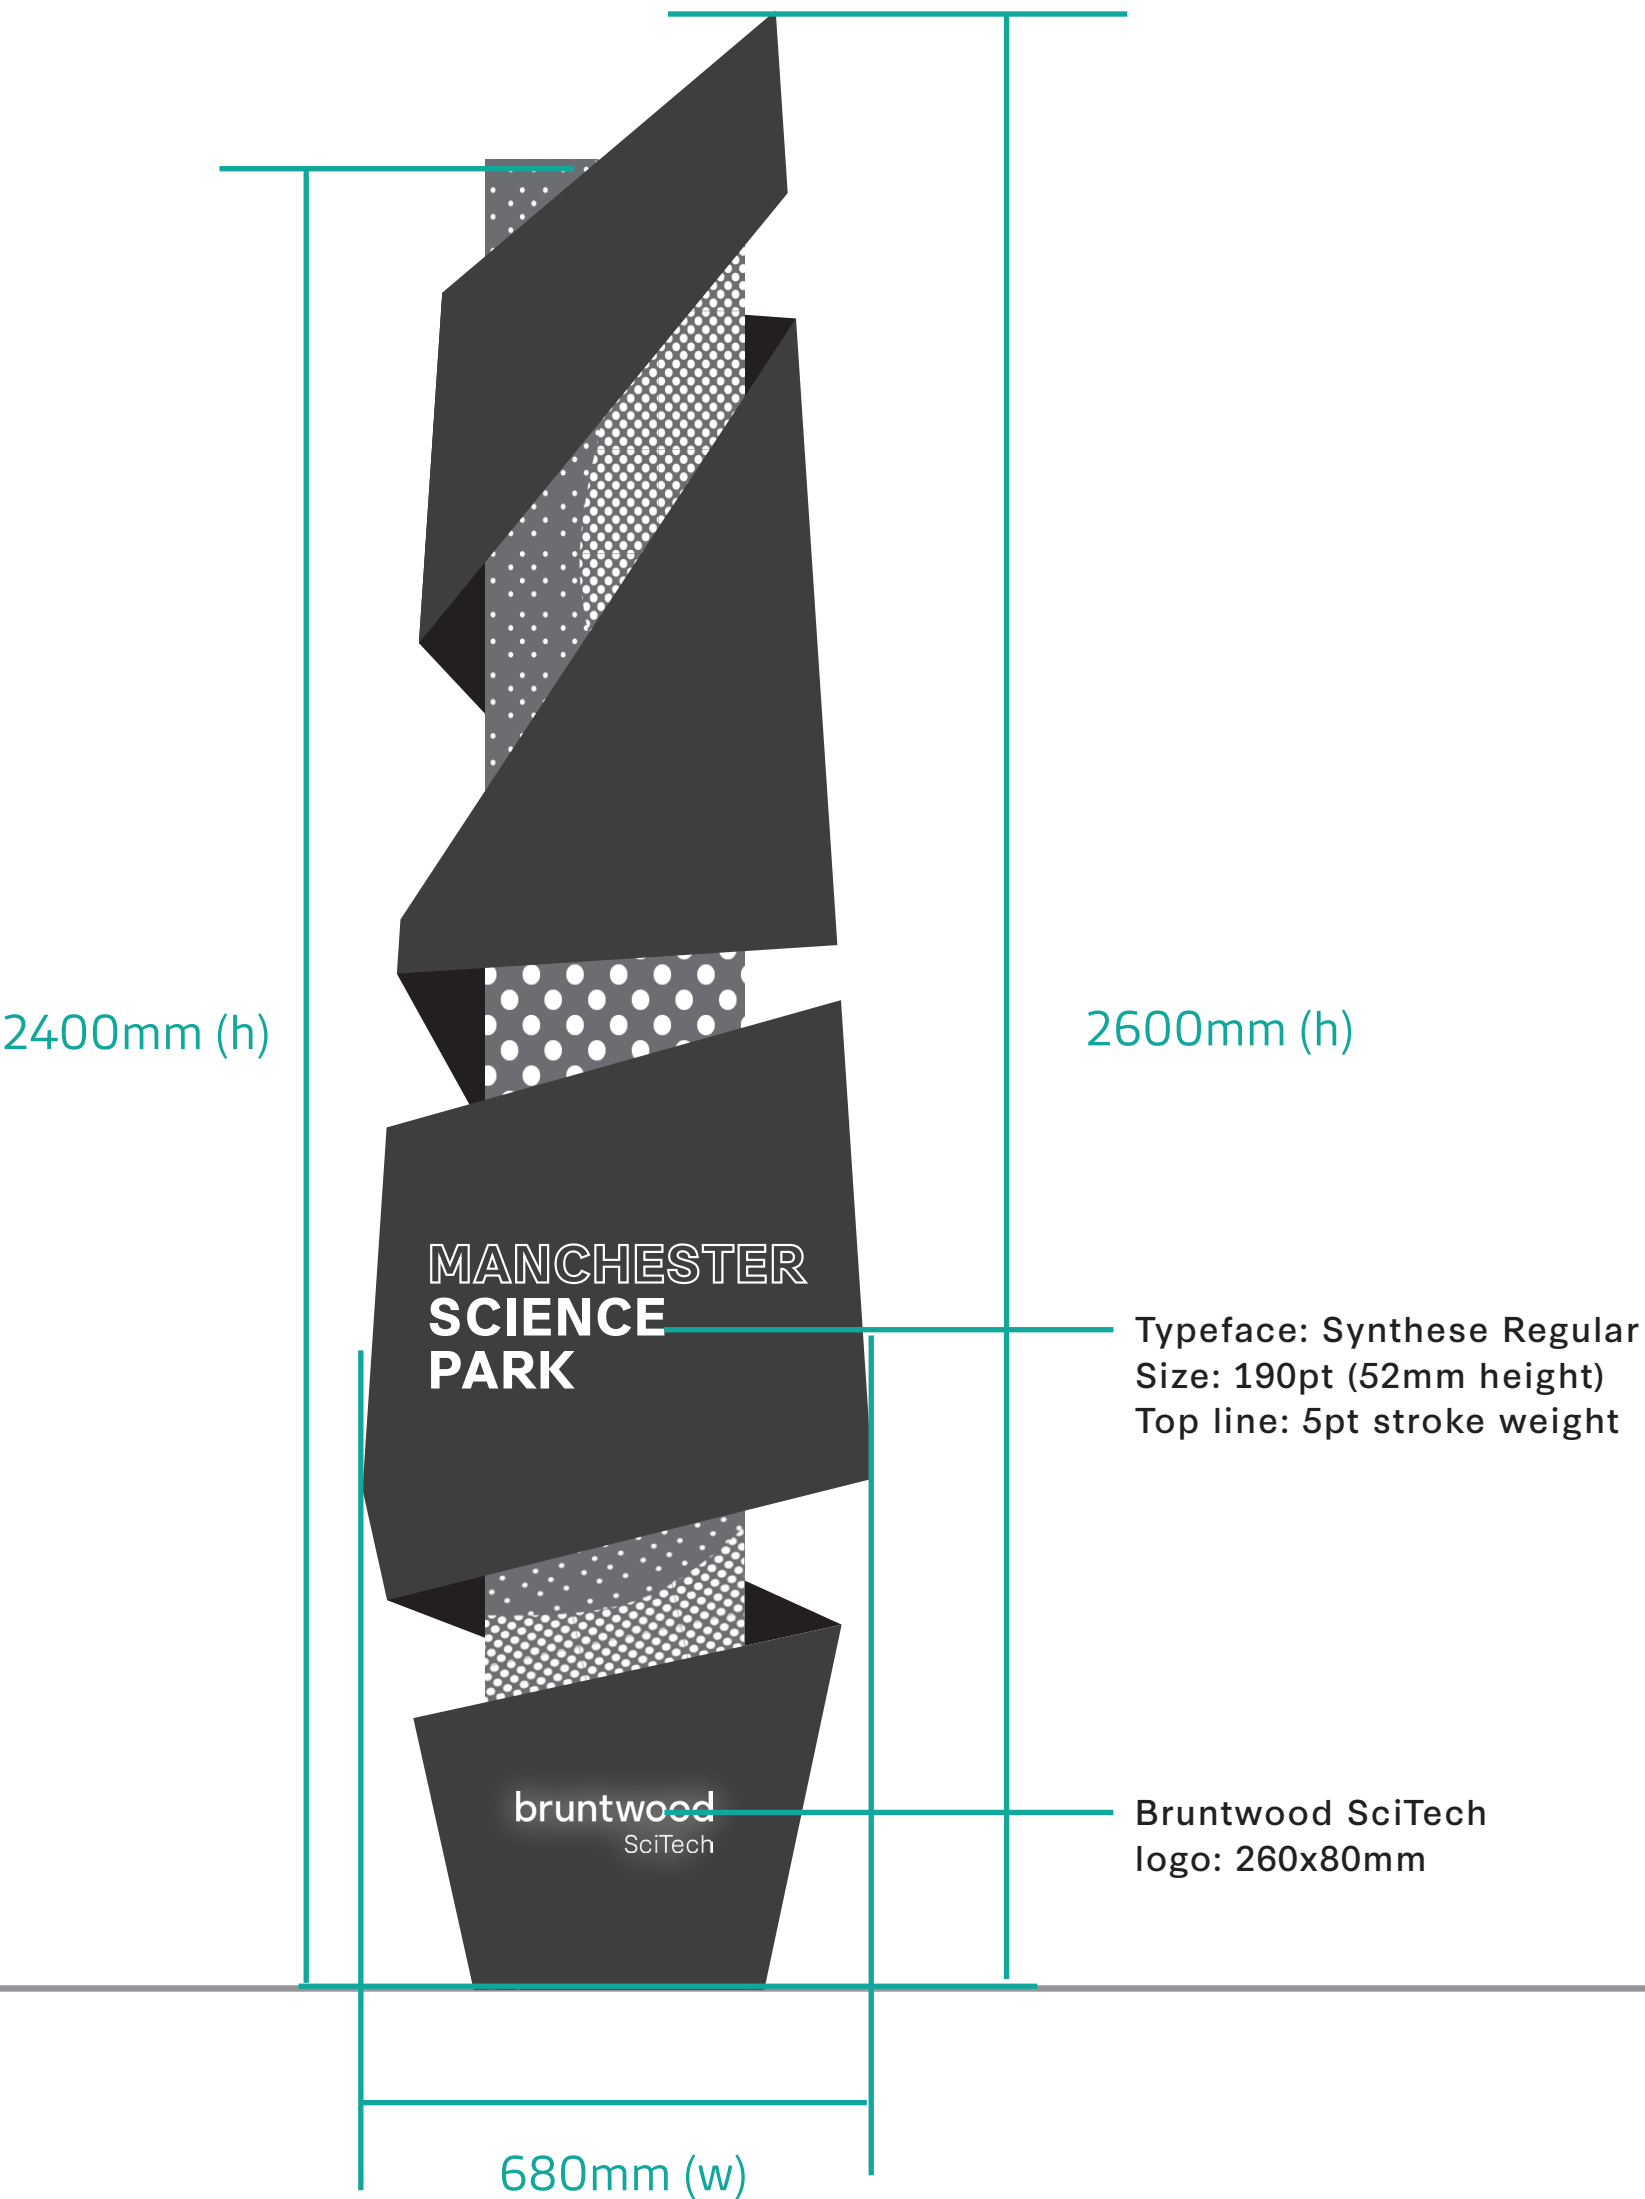

SIDE ELEVATION

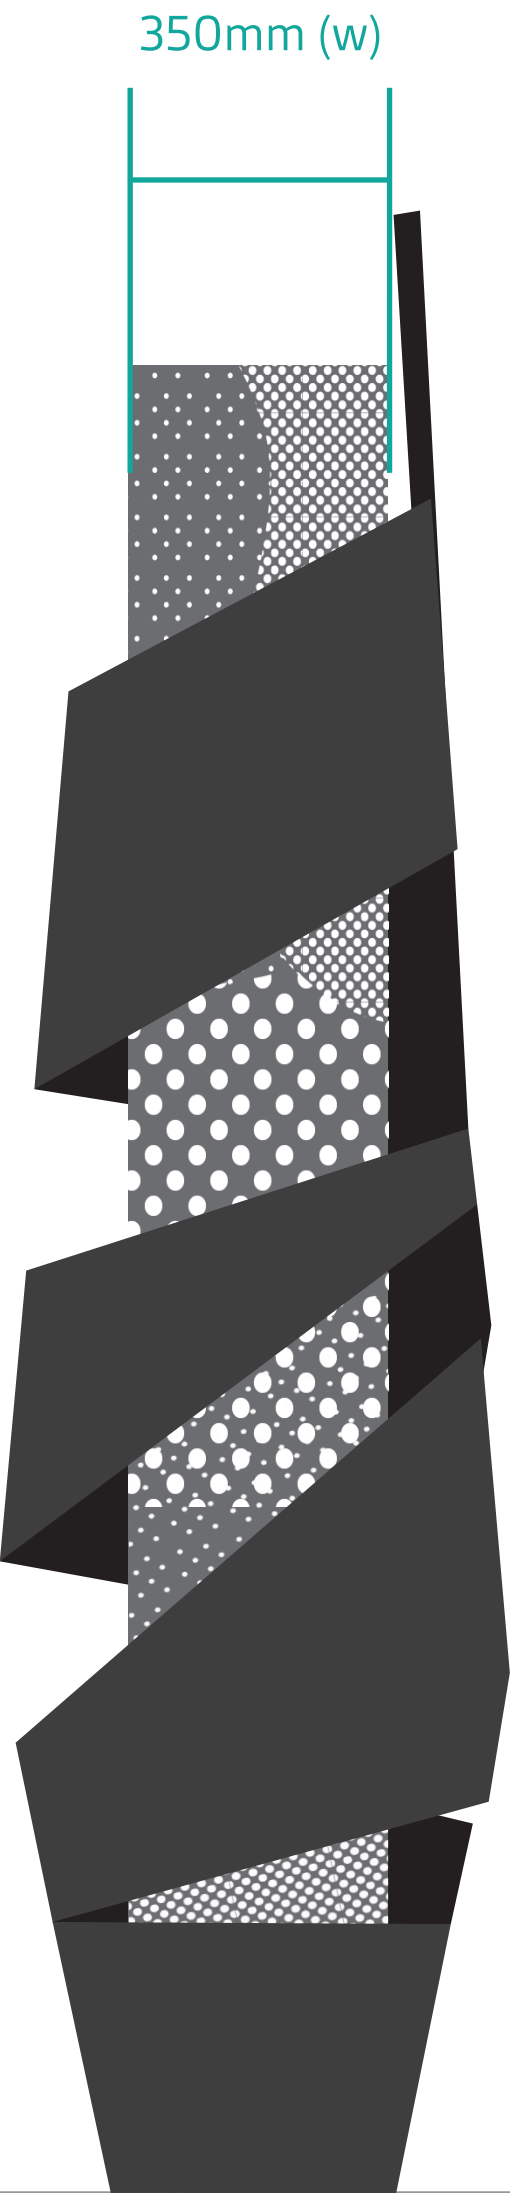

TOP ELEVATION

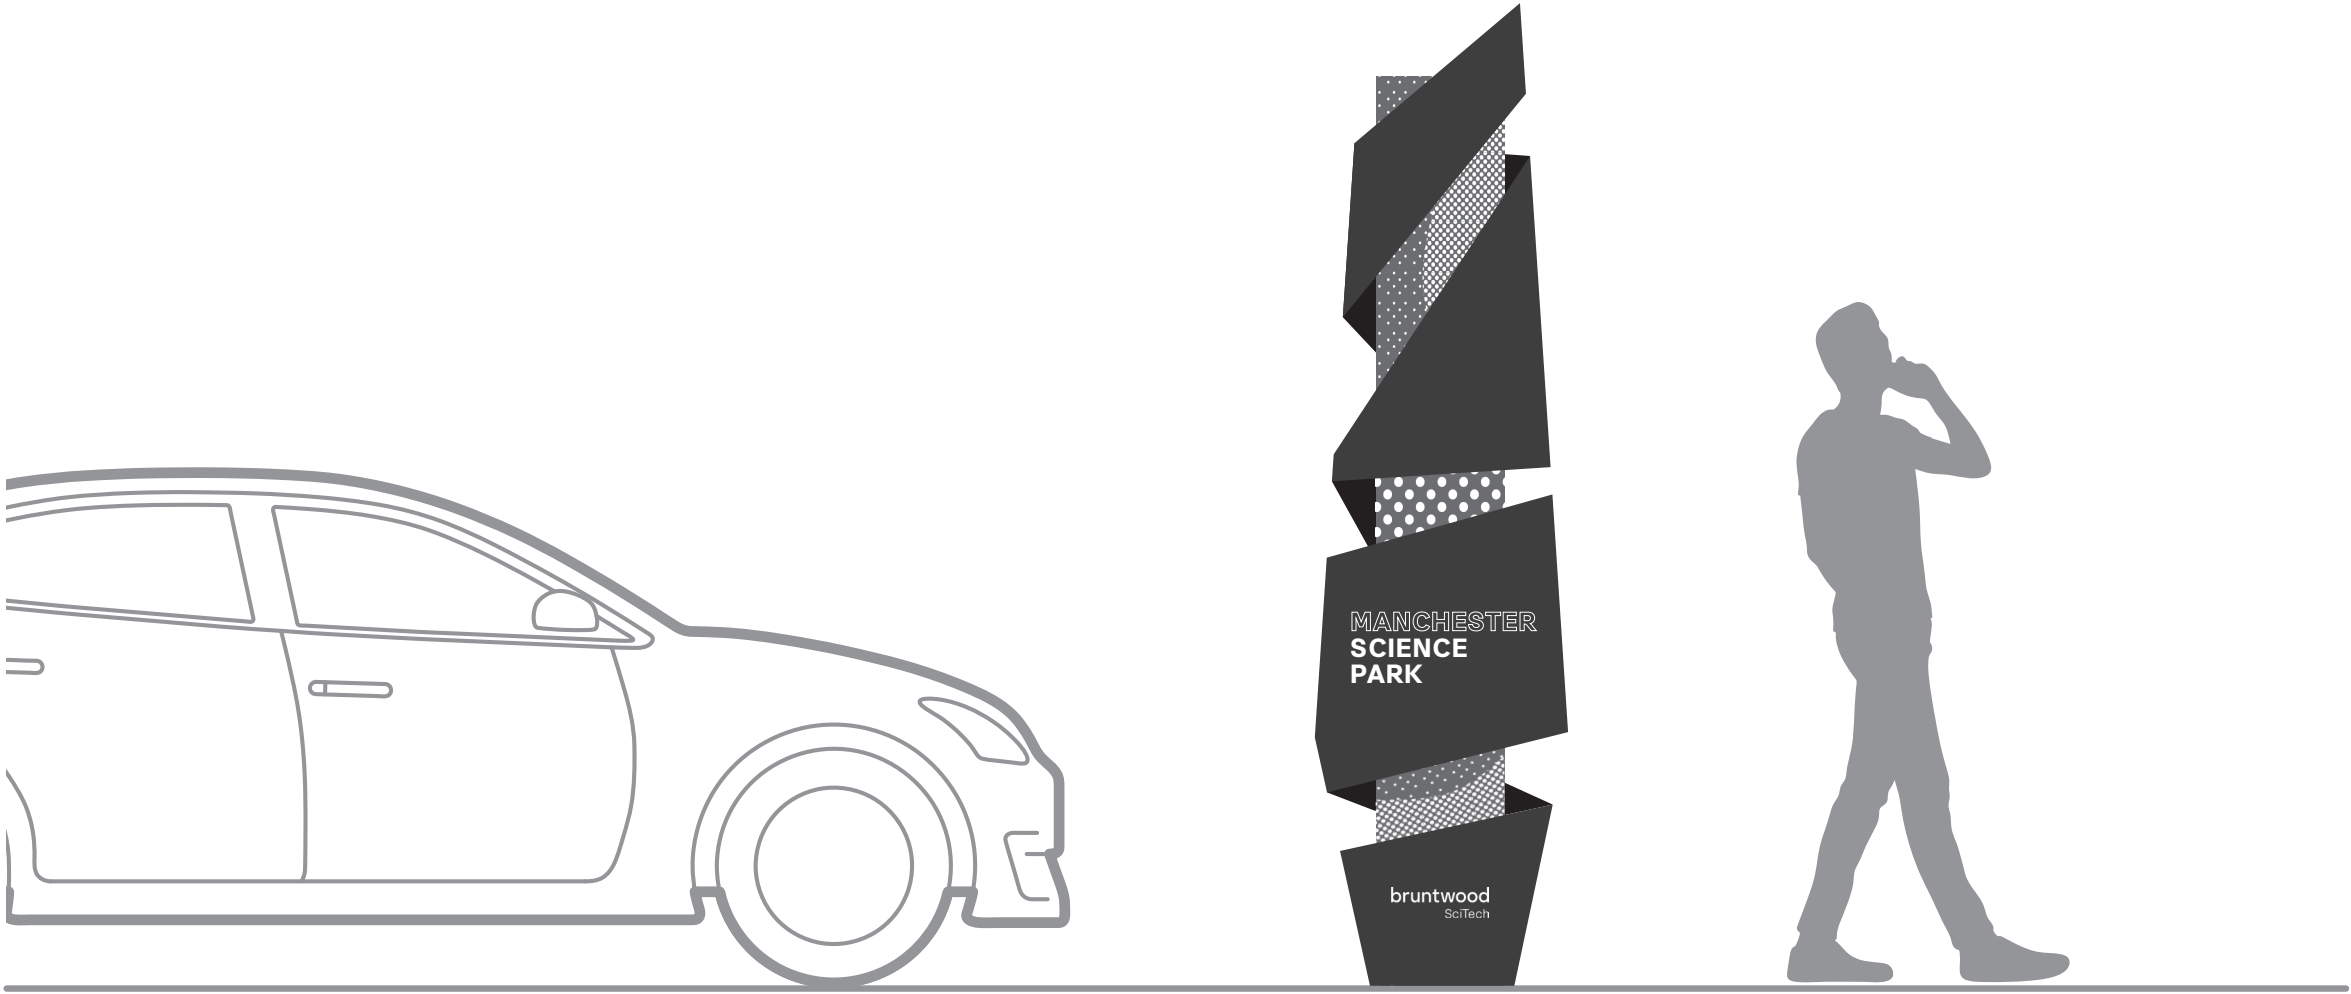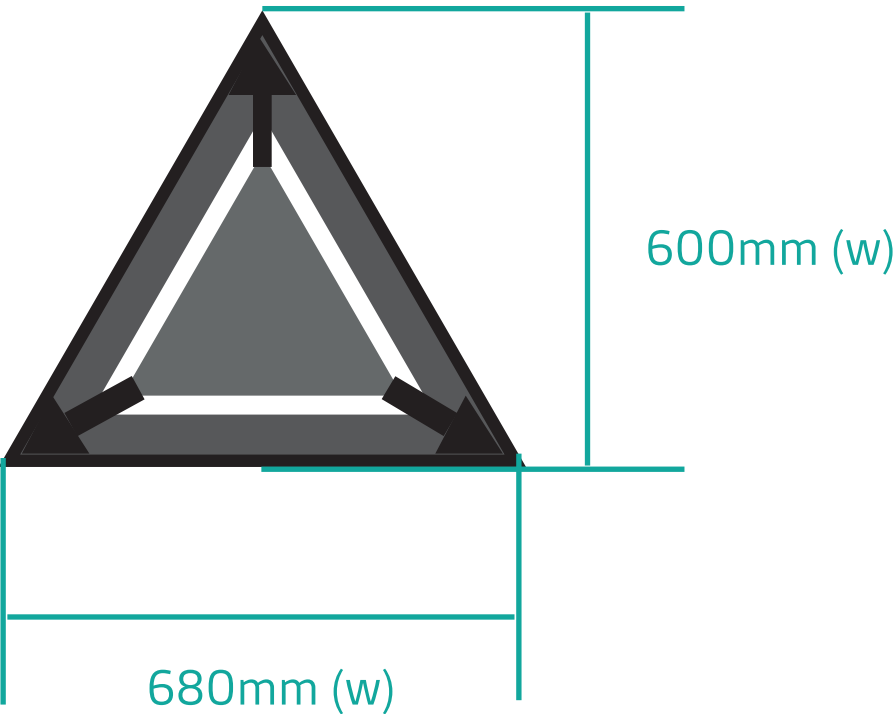

PLACEMARQUE+

Design Intent Drawing

Project: Bruntwood SciTech
Sign Type EXT-01 - Small Gateway

Small Totem design, fret cut natural finish aluminium self supporting core over steel sub frame and internally illuminated.

Formed 5mm Black powder coated aluminium 'wrap' with fret cut name and SciTech logo, in filled with white opal acrylic and back lit with LED panel. Formed 'wrap' to be attached to core sub frame using discreet fixings.

Sub frame to sit on foundations below ground, tbc with manufacturer.