




rev: P1 23.03.20 PV TO ROOF OF THE FLATS INCREASED.
rev: P2 17.06.21 PV PANELS ON FLATS REMOVED

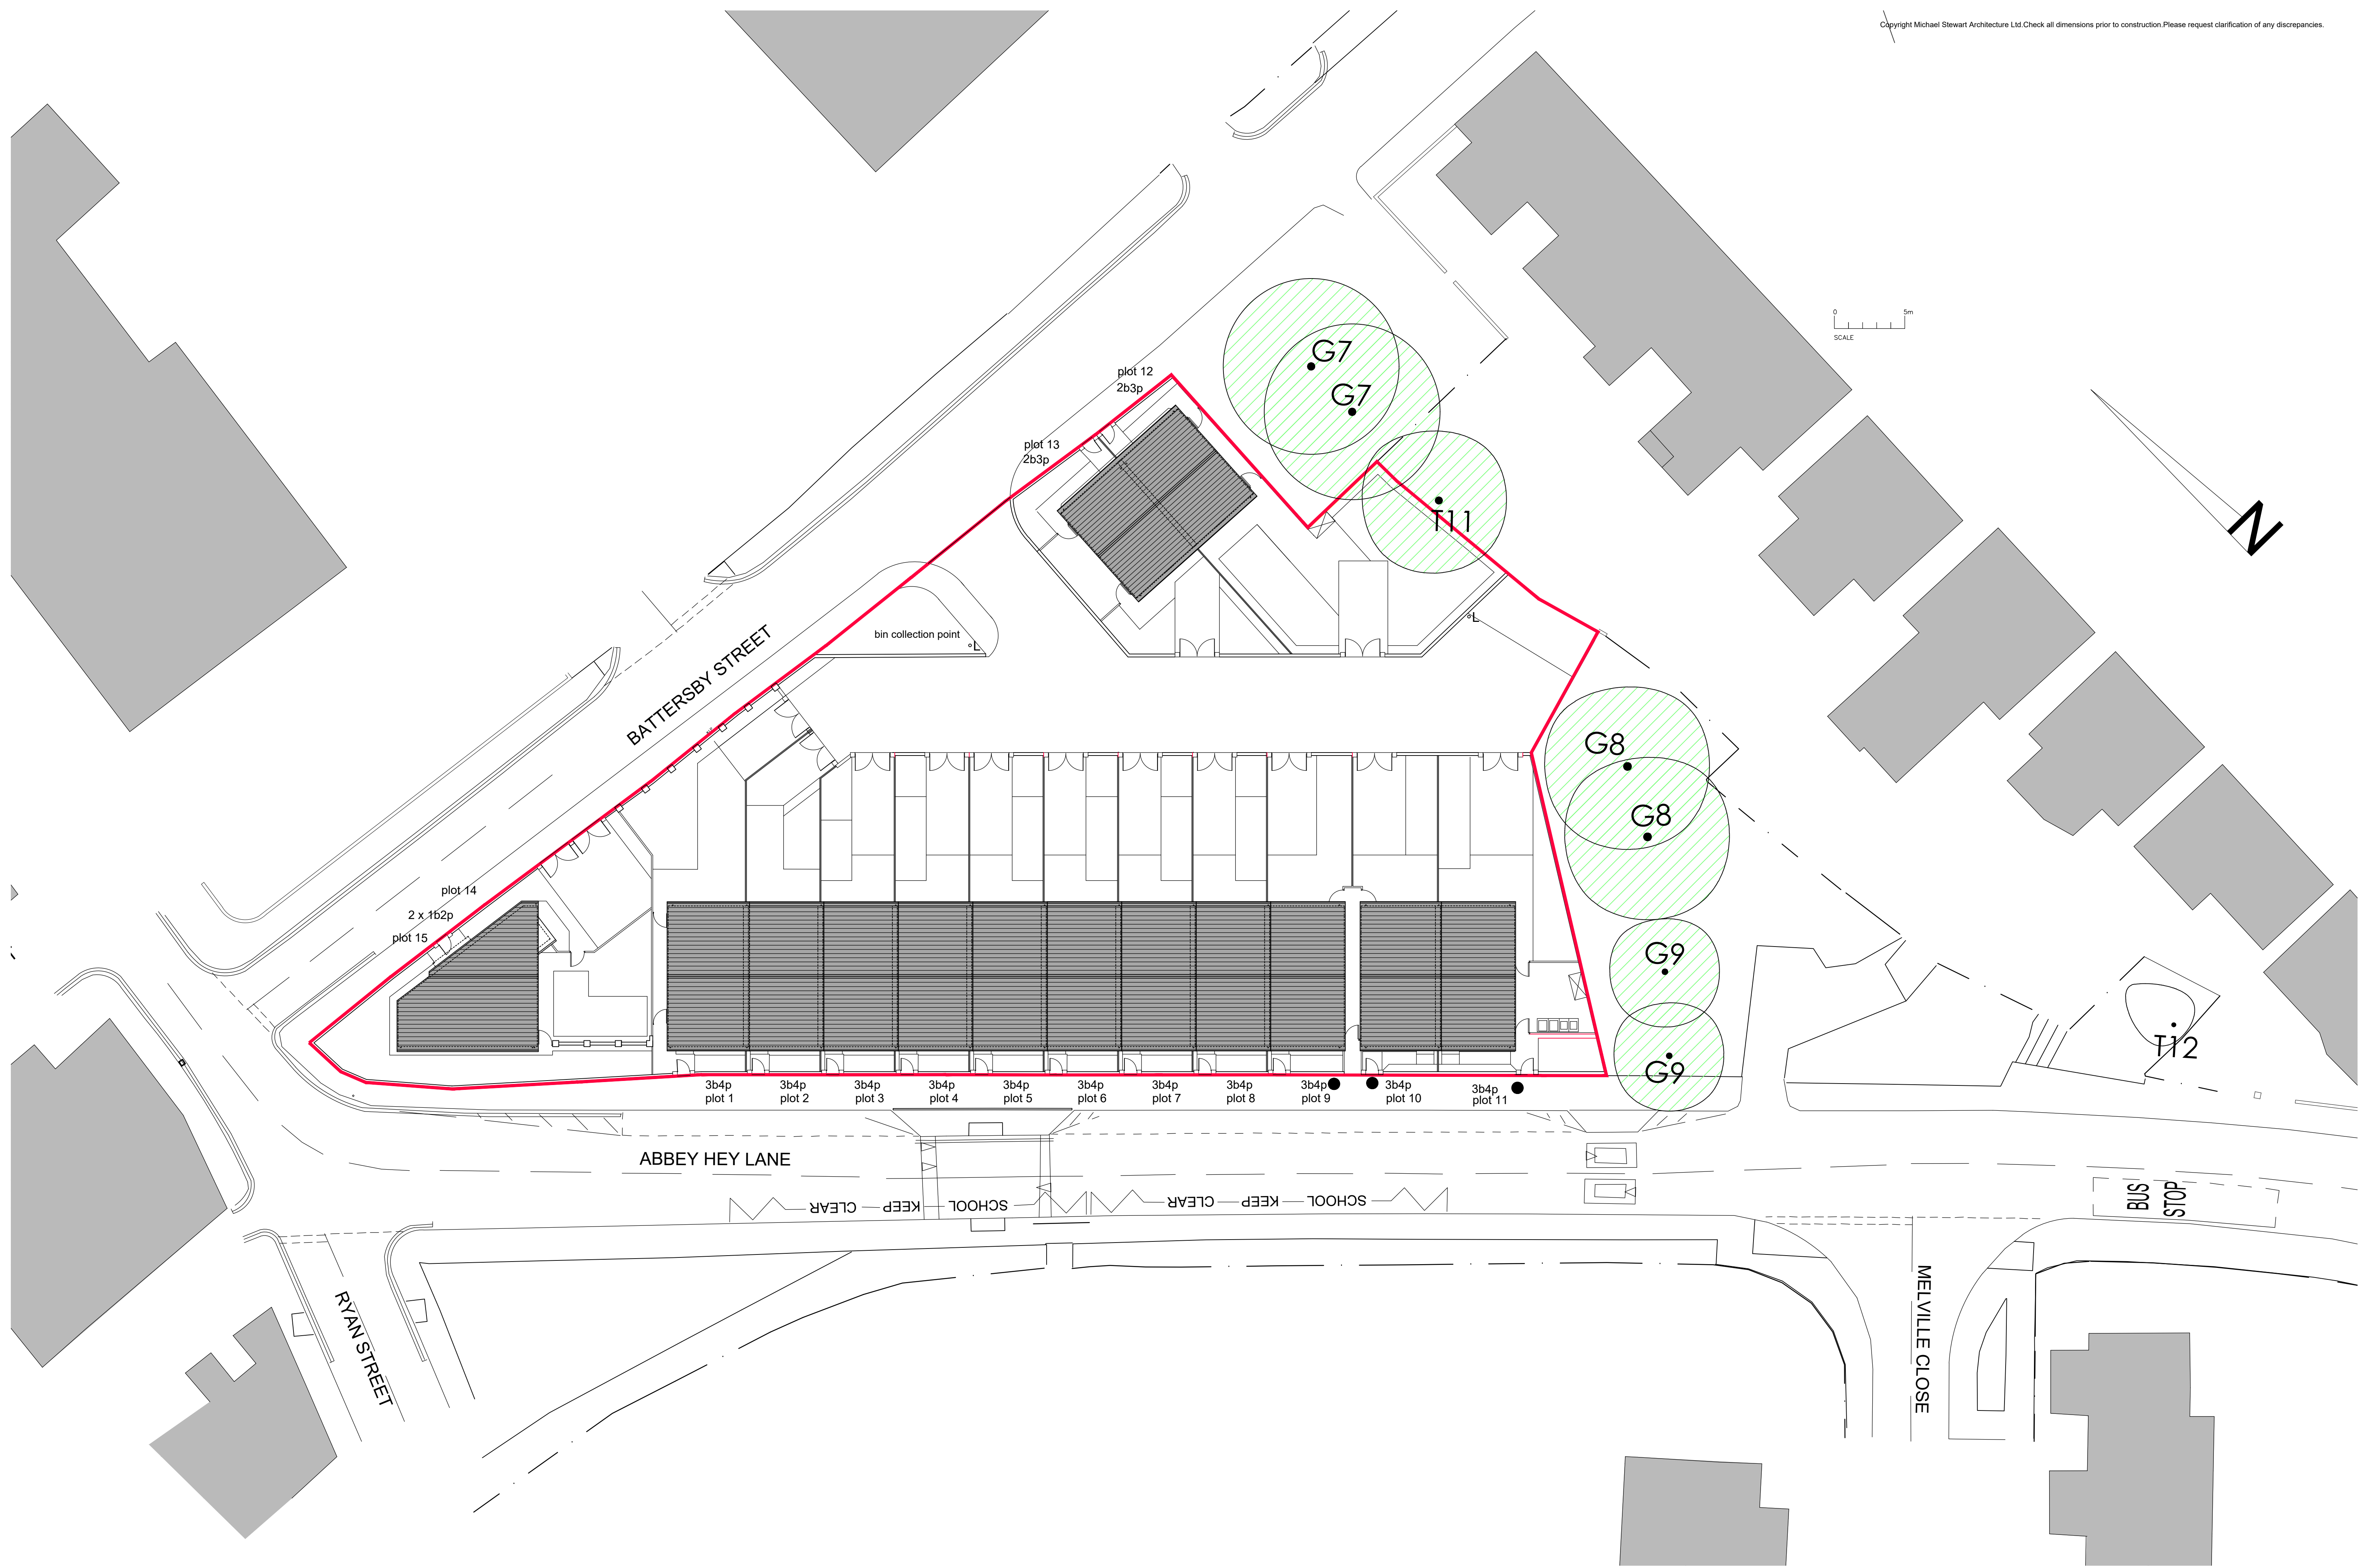

MSV HOUSING : ABBEY HEY LANE/ BATTERSBY STREET, HR OPENSHAW, MANCHESTER
SITE ROOF PLAN
1: 200 @ ISO A1 FULL BLEED 1:40 @ ISO A3 FULL BLEED

PLANNING

A1 FULL BLEED original sheet size

18.07
PL05P2
19.12.19

dwn MS

passed ■

MICHAEL STEWART
ARCHITECTURE
0161 291 9331 / 0774 344 2821
mike@msarchitecture.co.uk
www.msarchitecture.co.uk