


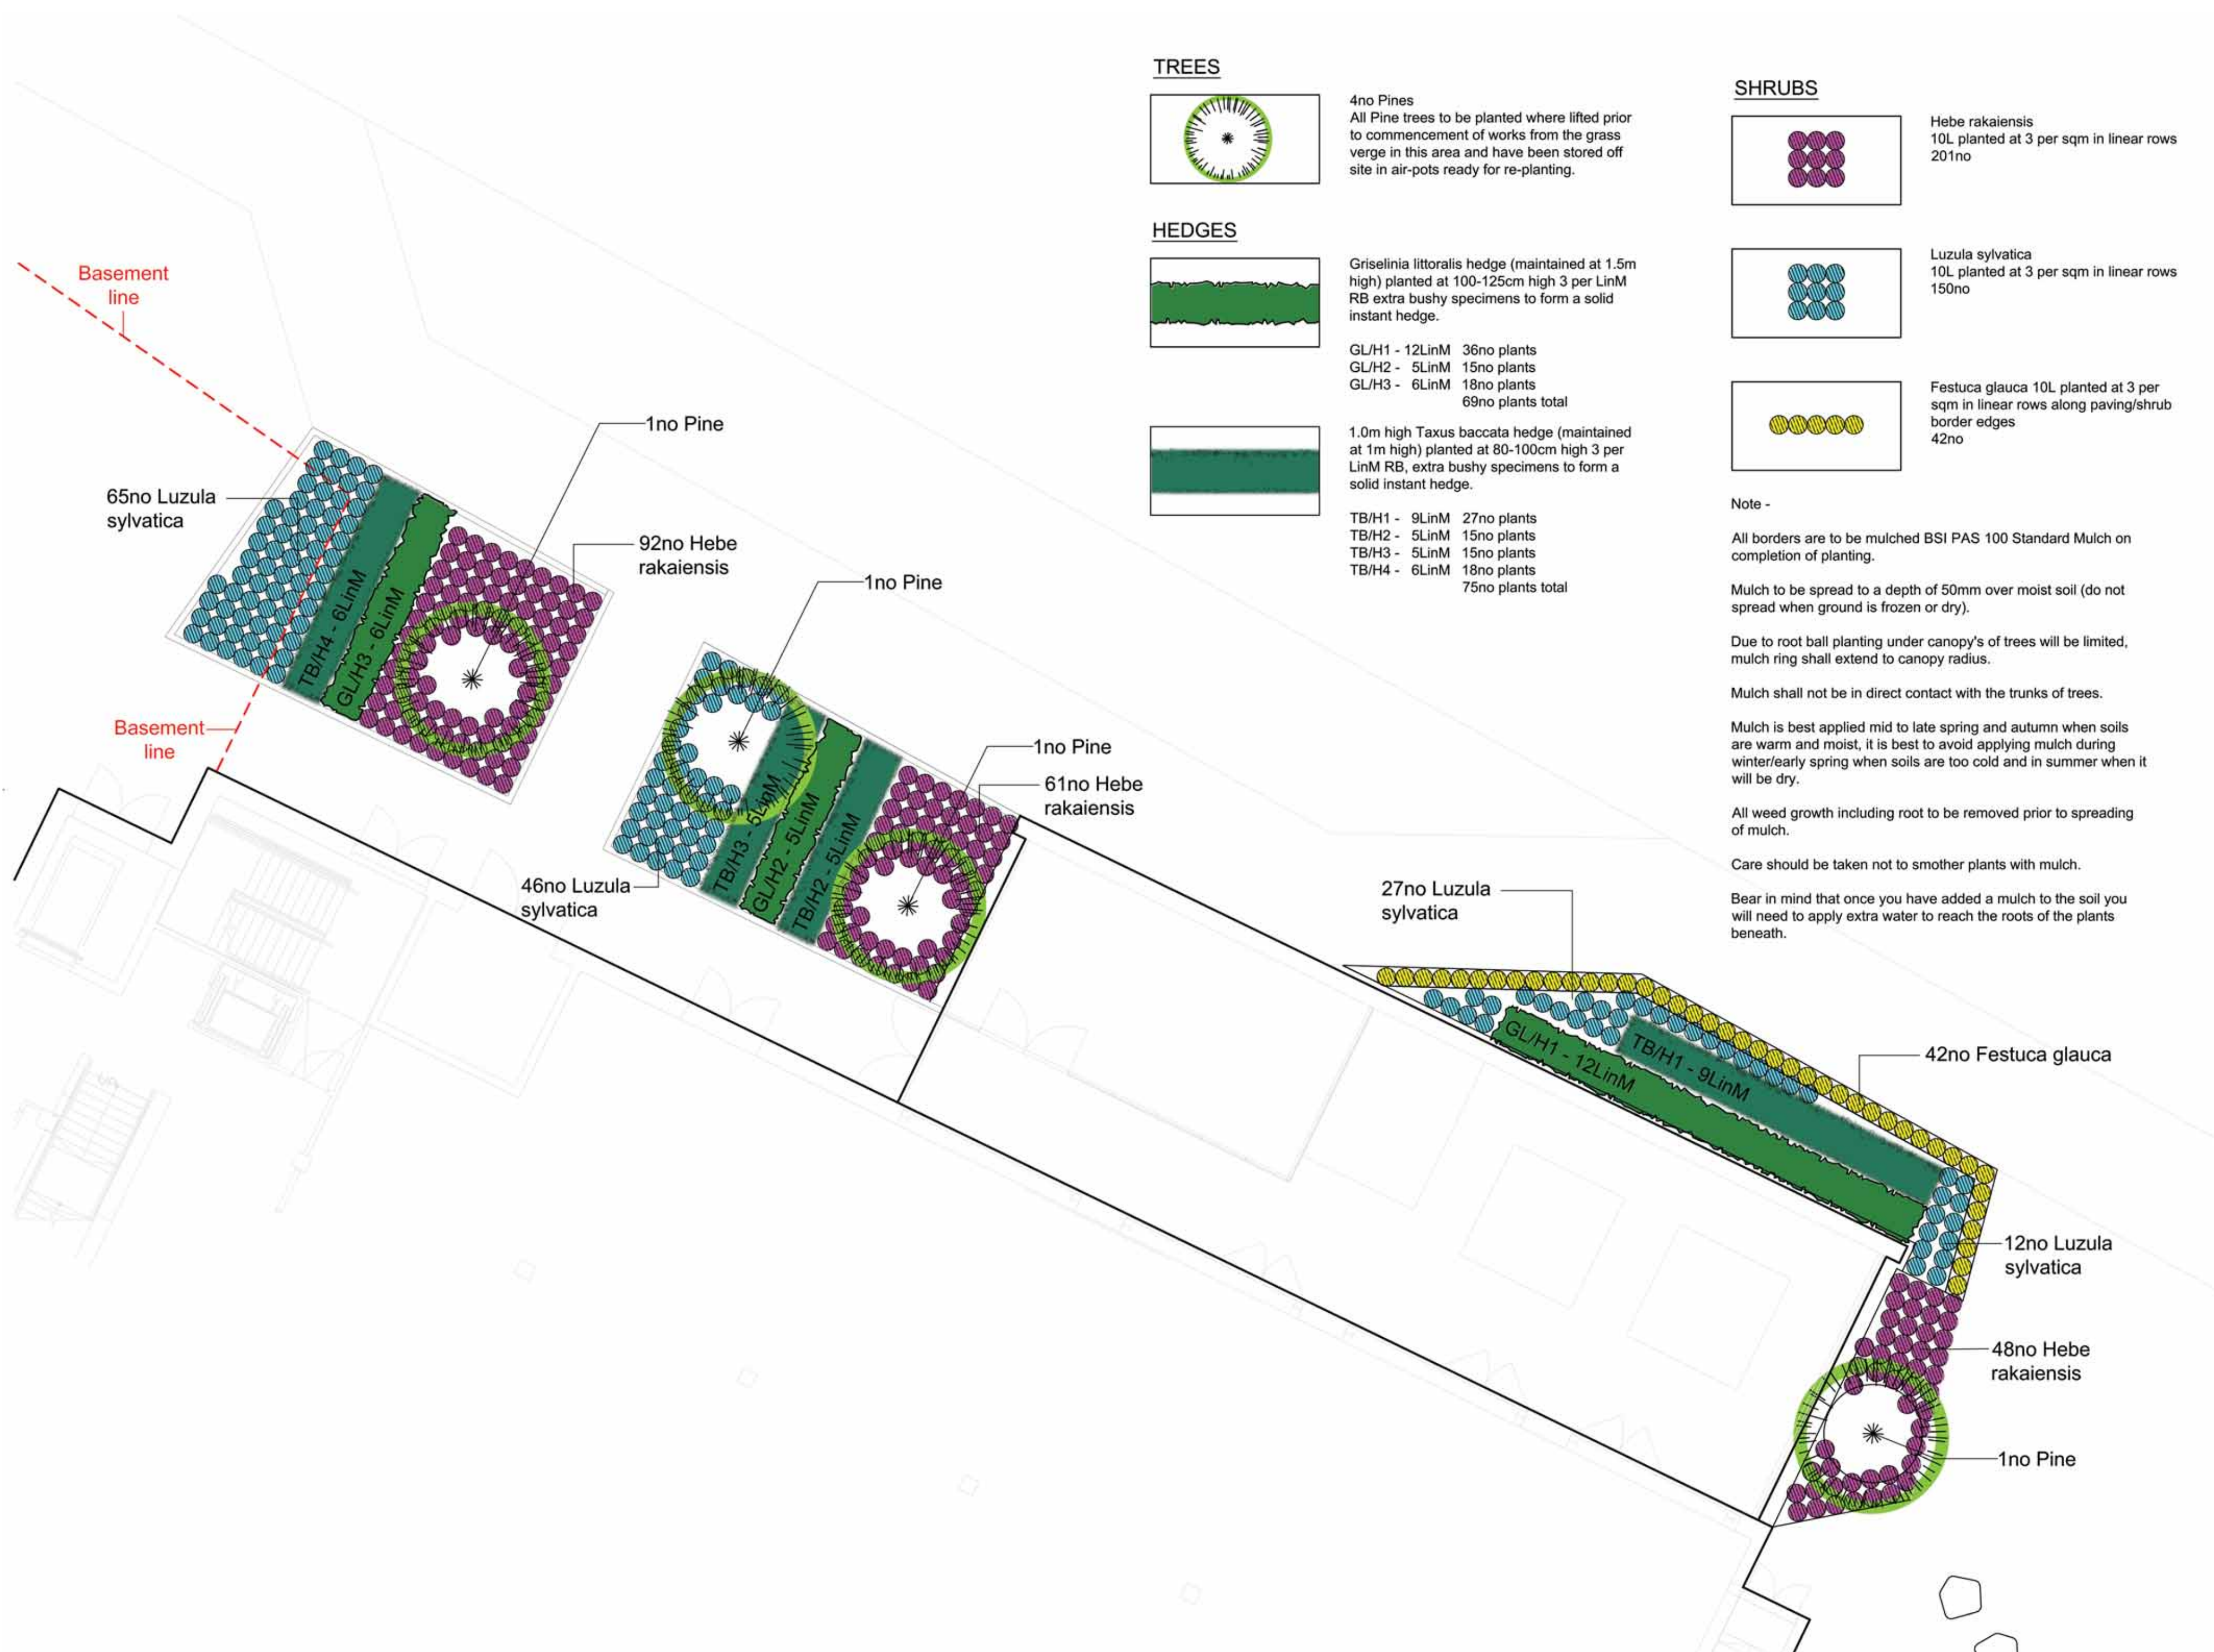

V2- Updated as per comments from S.Worrie@RussellWBHO - 12.2020_CDL

This drawing is the property of Barnes Walker and should not be used for any other project without the written consent of Barnes Walker. It is to be used for the project and site only and is not to be used for any other project or site. It is to be used for the project and site only and is not to be used for any other project or site.

CHECKED BY:
CWB

DRAWN BY:
CDL

DATE
11.2019

SCALE
1:100@A2

WORK STAGE
BUILD

CLIENT
RUSSELLS CONSTRUCTION

DWG NO.
M3170-BD-02-V2

DWG TITLE
PLANTING PLAN

PROJECT TITLE
NEW CENTURY HALL

Unit 6, Longley Lane
Northenden, Manchester
M22 4WT
T: 0161 946 0808
E: design@barneswalker.co.uk
W: www.barneswalker.co.uk

bw
BARNES
WALKER