


NOTES

1. On no account may this drawing be scaled.
2. Any discrepancy to be reported to the Contract Administrator immediately
3. The Contractor must check all dimensions on site prior to placing work in hand and/or ordering any materials or work.
4. This drawing is copyright of property/sign ltd
/a studio, neo
it may not be reproduced, or part reproduced without the express consent of property/sign

Drawing Status

- ☐ PRELIMINARY FOR APPROVAL
- ☐ AGREED LAYOUT -SIGNED OFF
- ☒ PLANNING DRAWING
- ☐ BUILDING CONTROL DRAWING
- ☐ TENDER DRAWING
- ☐ CONTRACT DRAWING
- ☐ CONSTRUCTION DRAWING
- ☐ AS-BUILT DRAWING

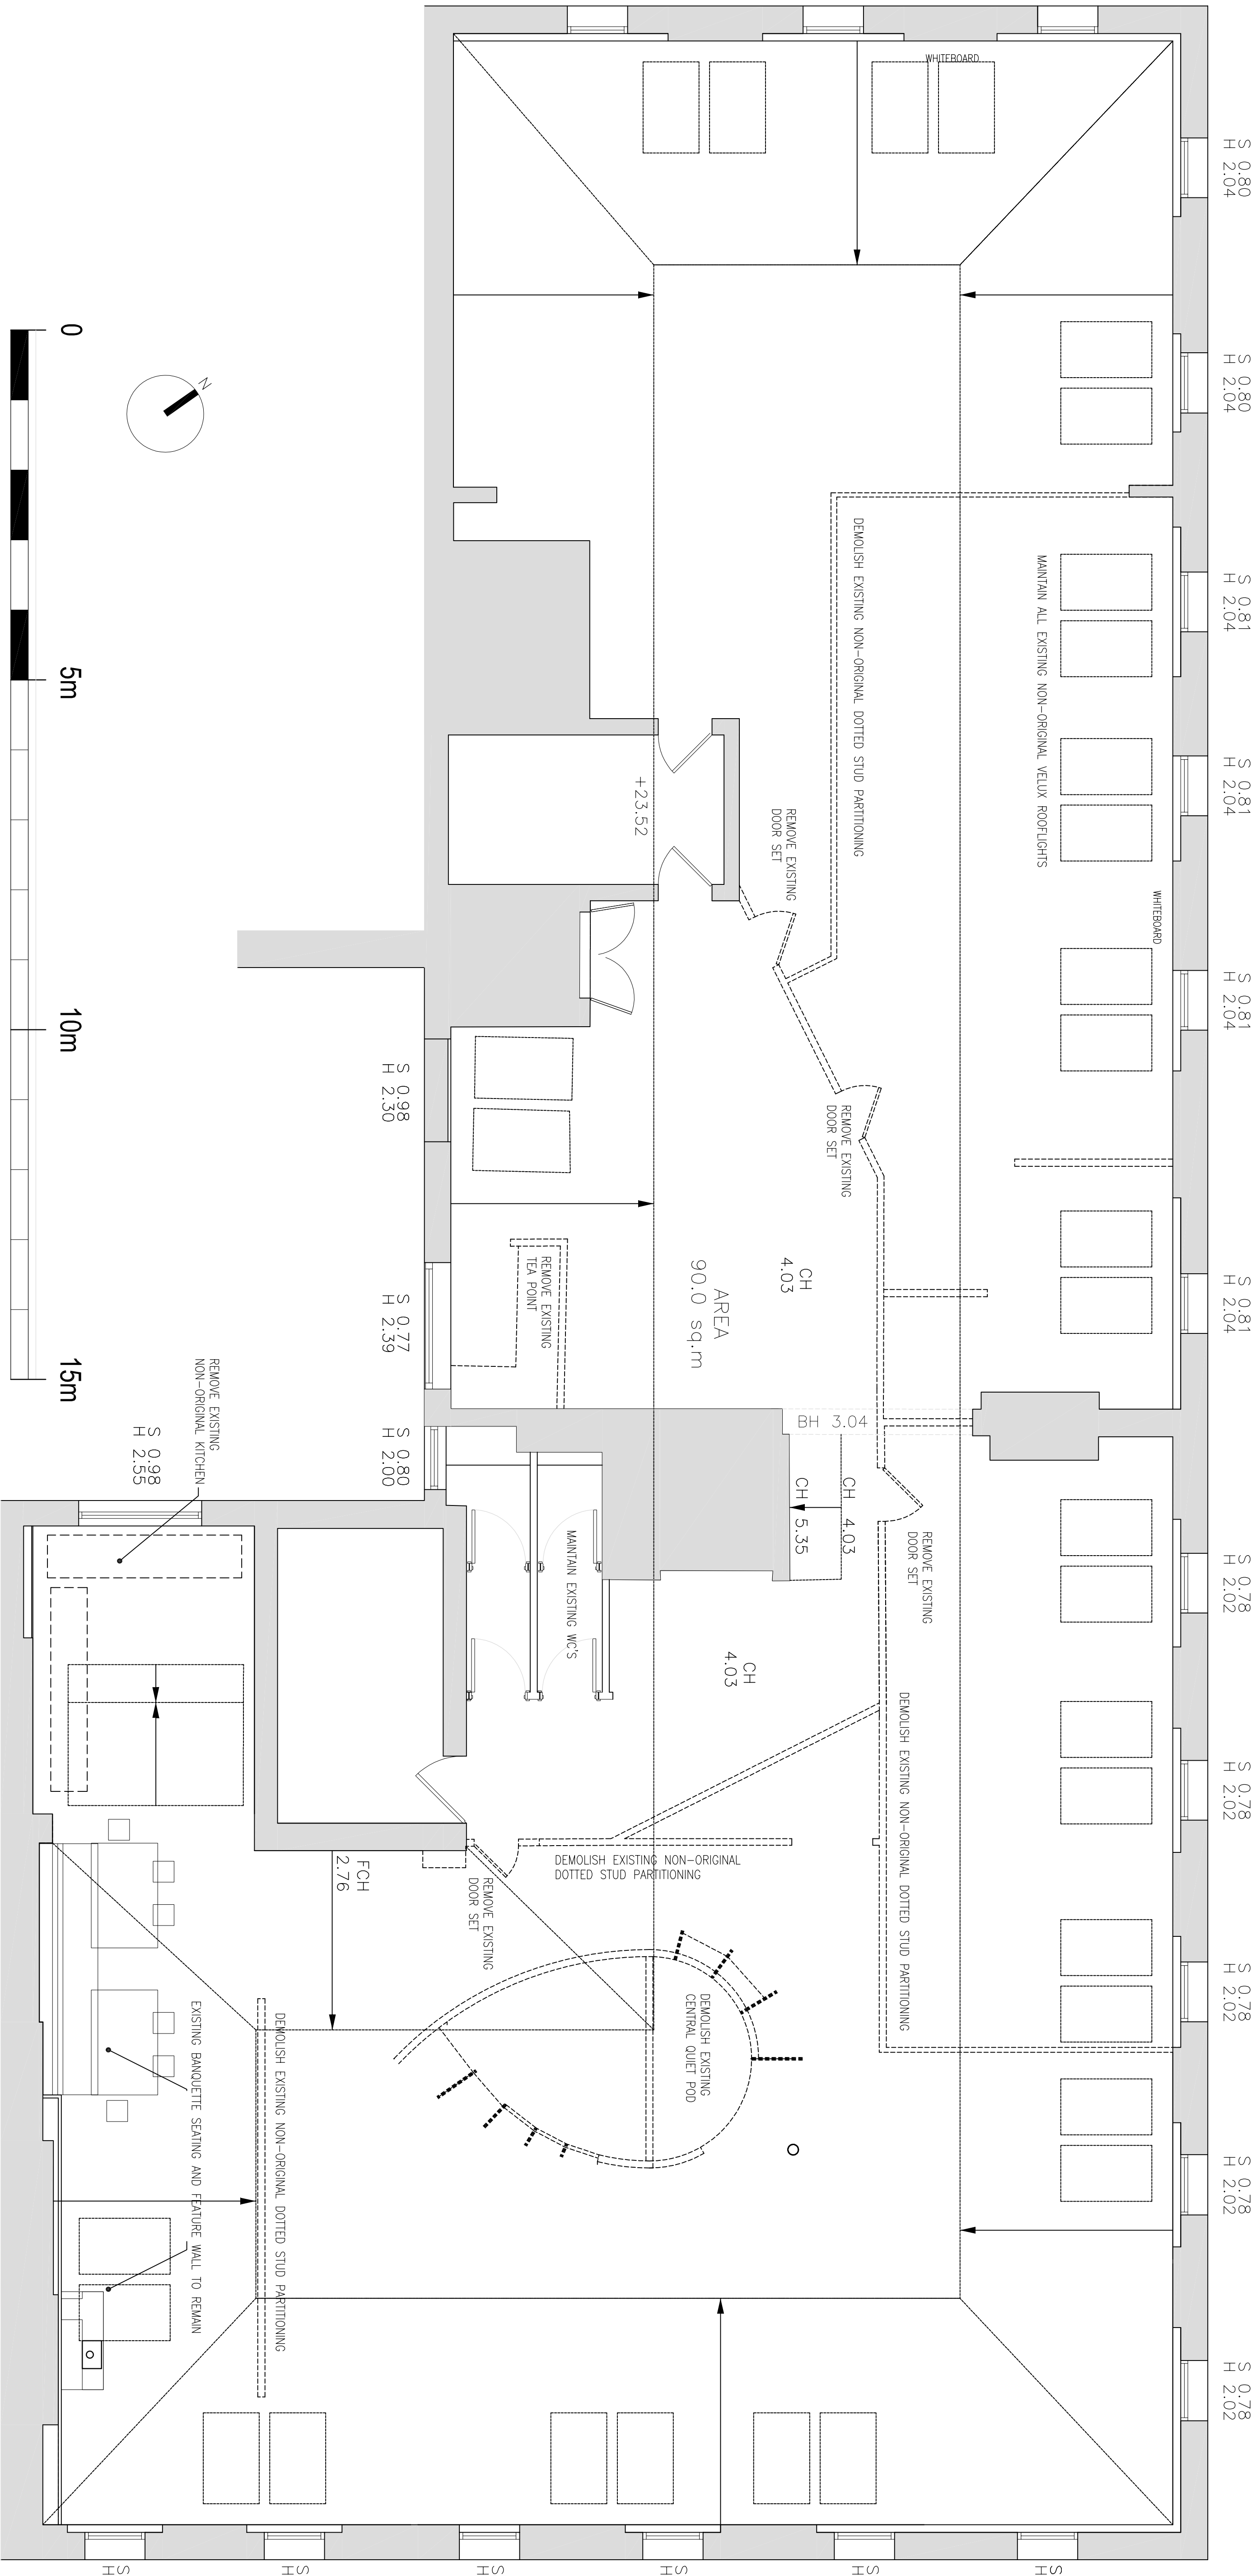

Project

TOP FLOOR 18 HILTON ST
MANCHESTER NQ

Drawing Title

DEMOLITION WORKS

Scale

1:50 @ A

Date
9.05.21

Drawing No.

Revision

Rev.	Date	Description
-	00.00.21	-

studio_n_o
Architects

3 Bridgewater Street
Lymington
Cheshire
WA13 0AB
t. +44(0)1925 752225
e. steve@studio-neo.co.uk
www.studio-neo.co.uk