



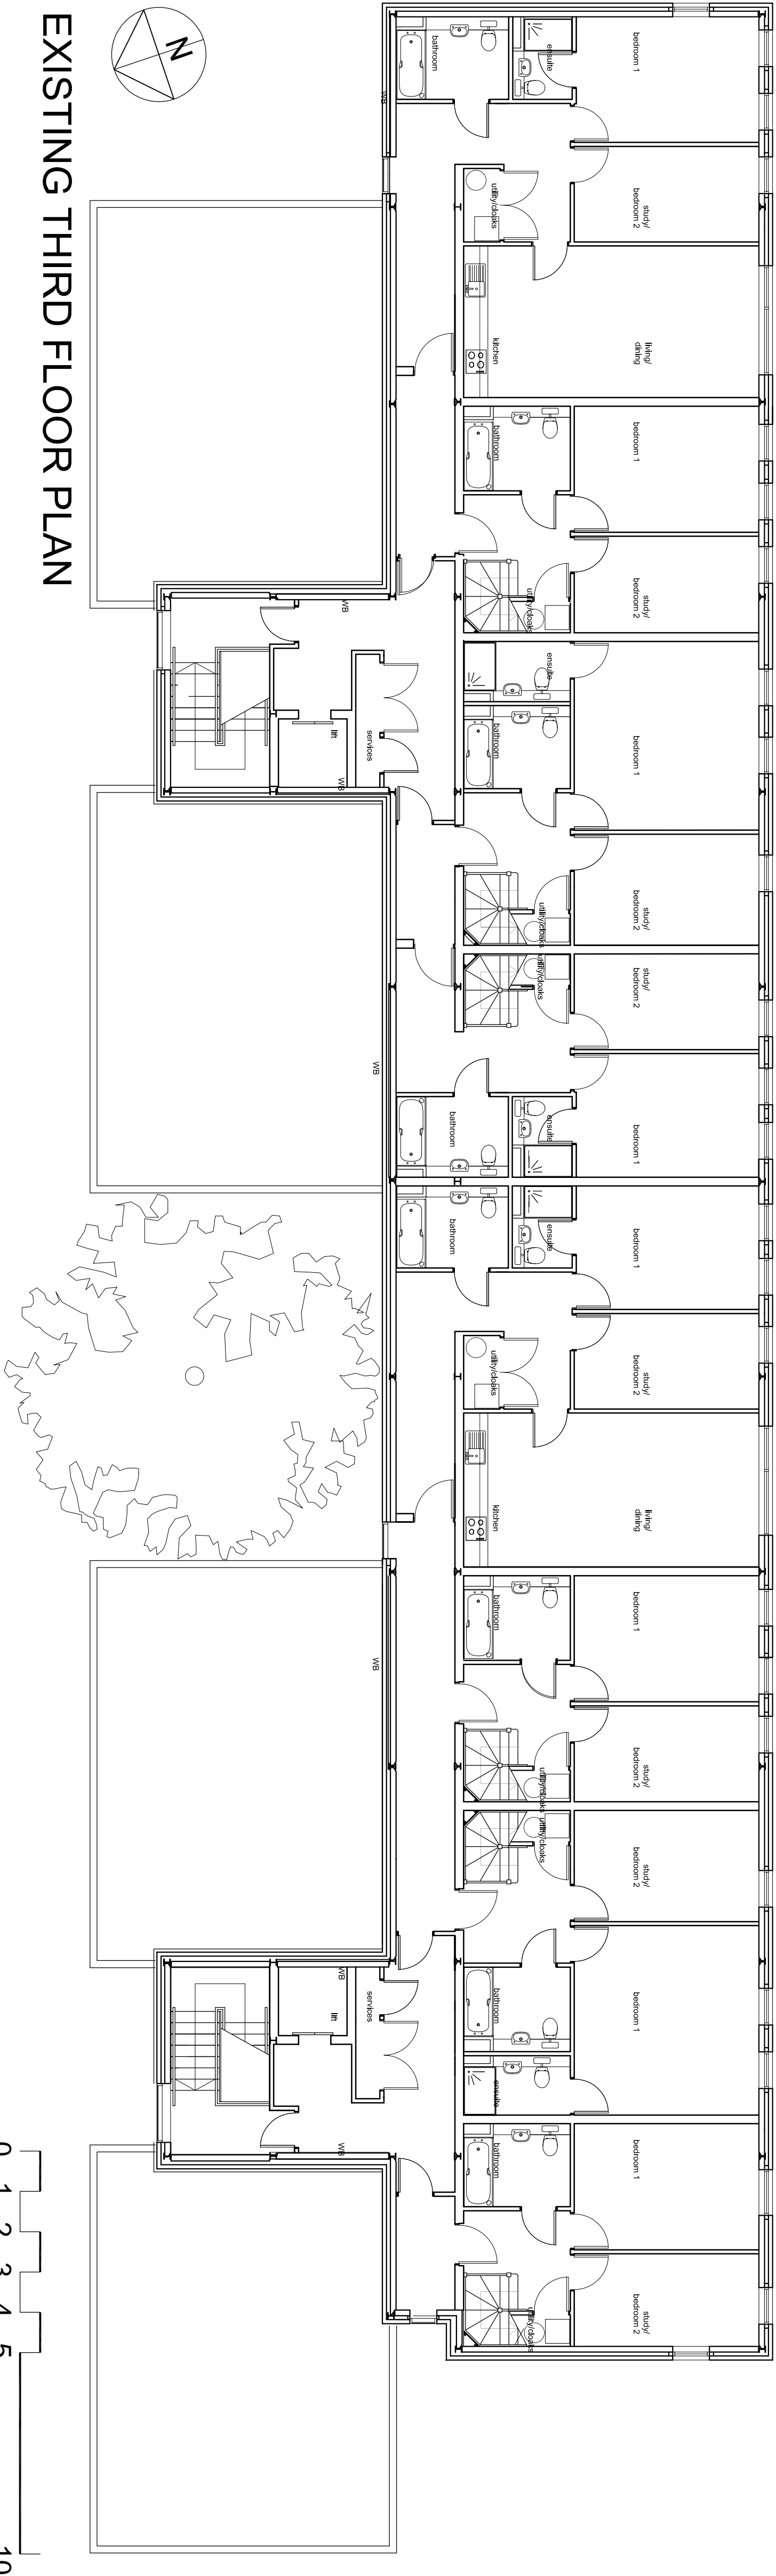

EXISTING THIRD FLOOR PLAN

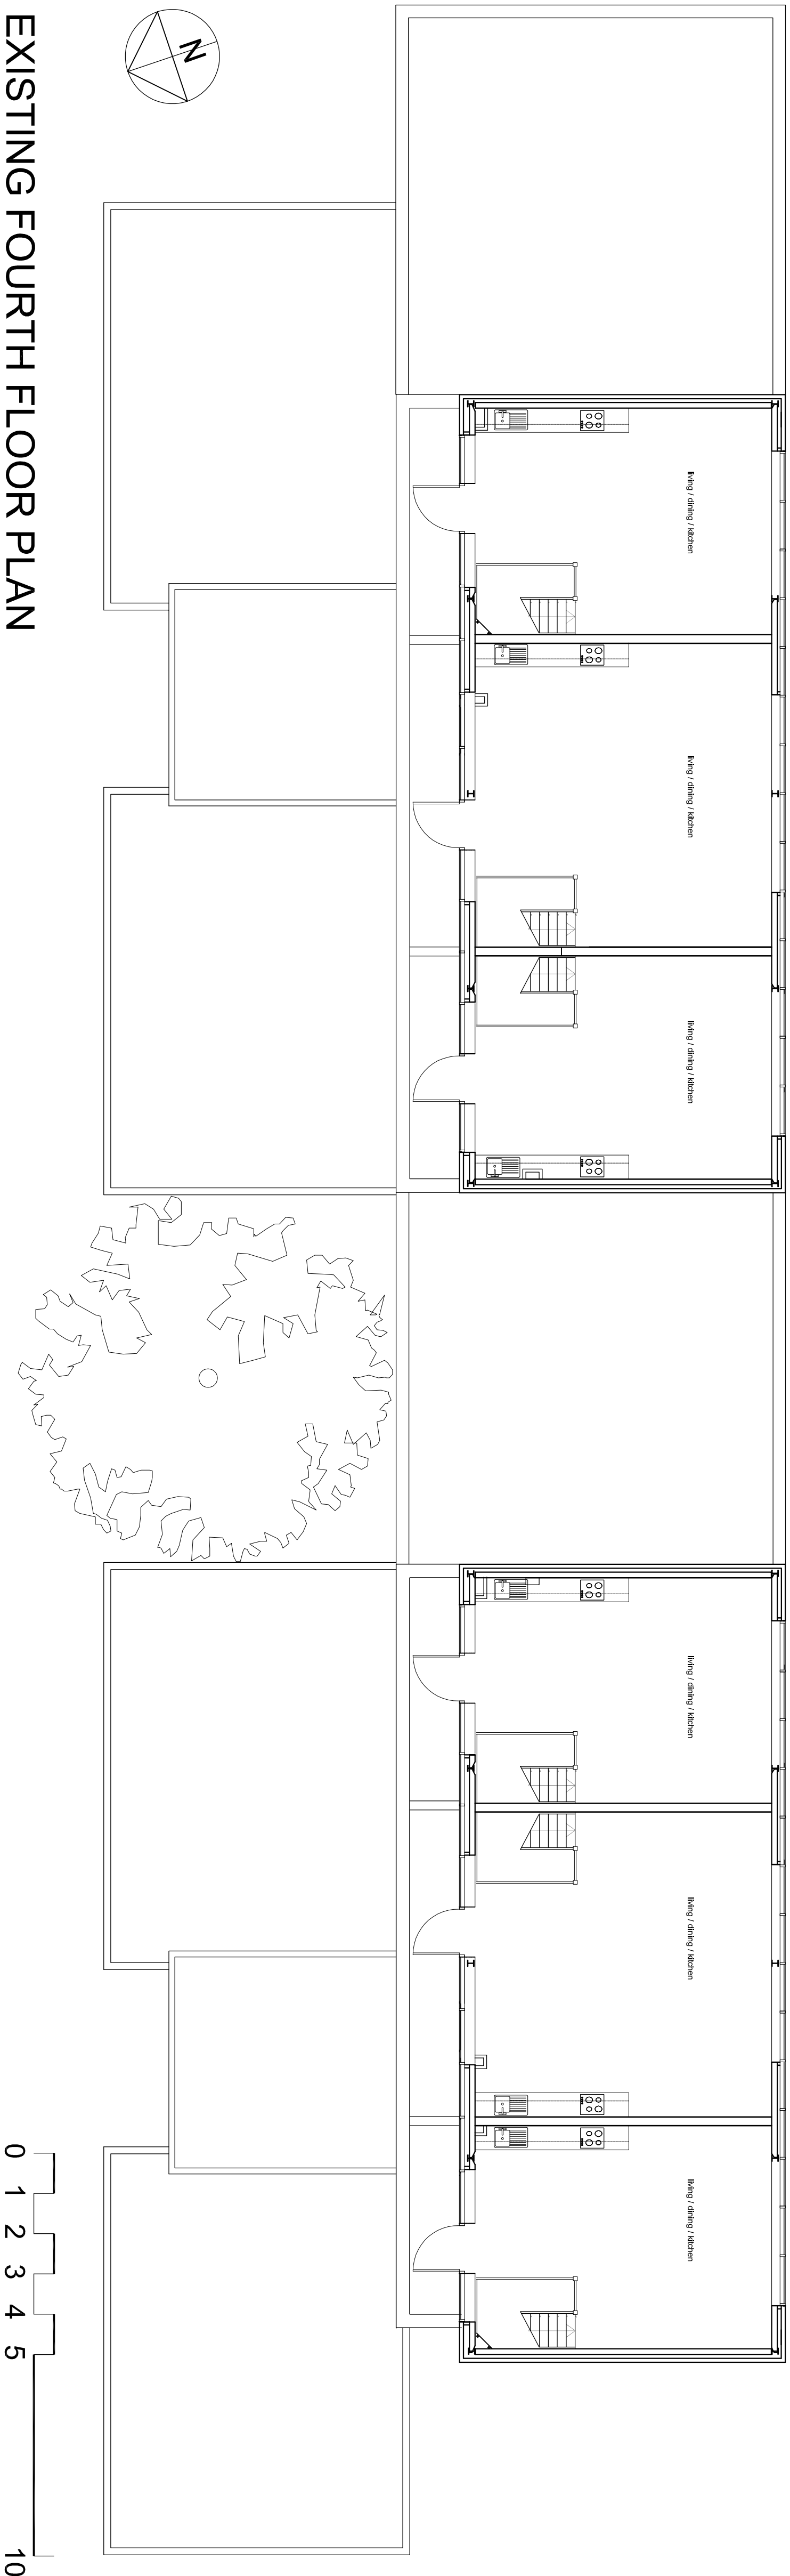

EXISTING FOURTH FLOOR PLAN