


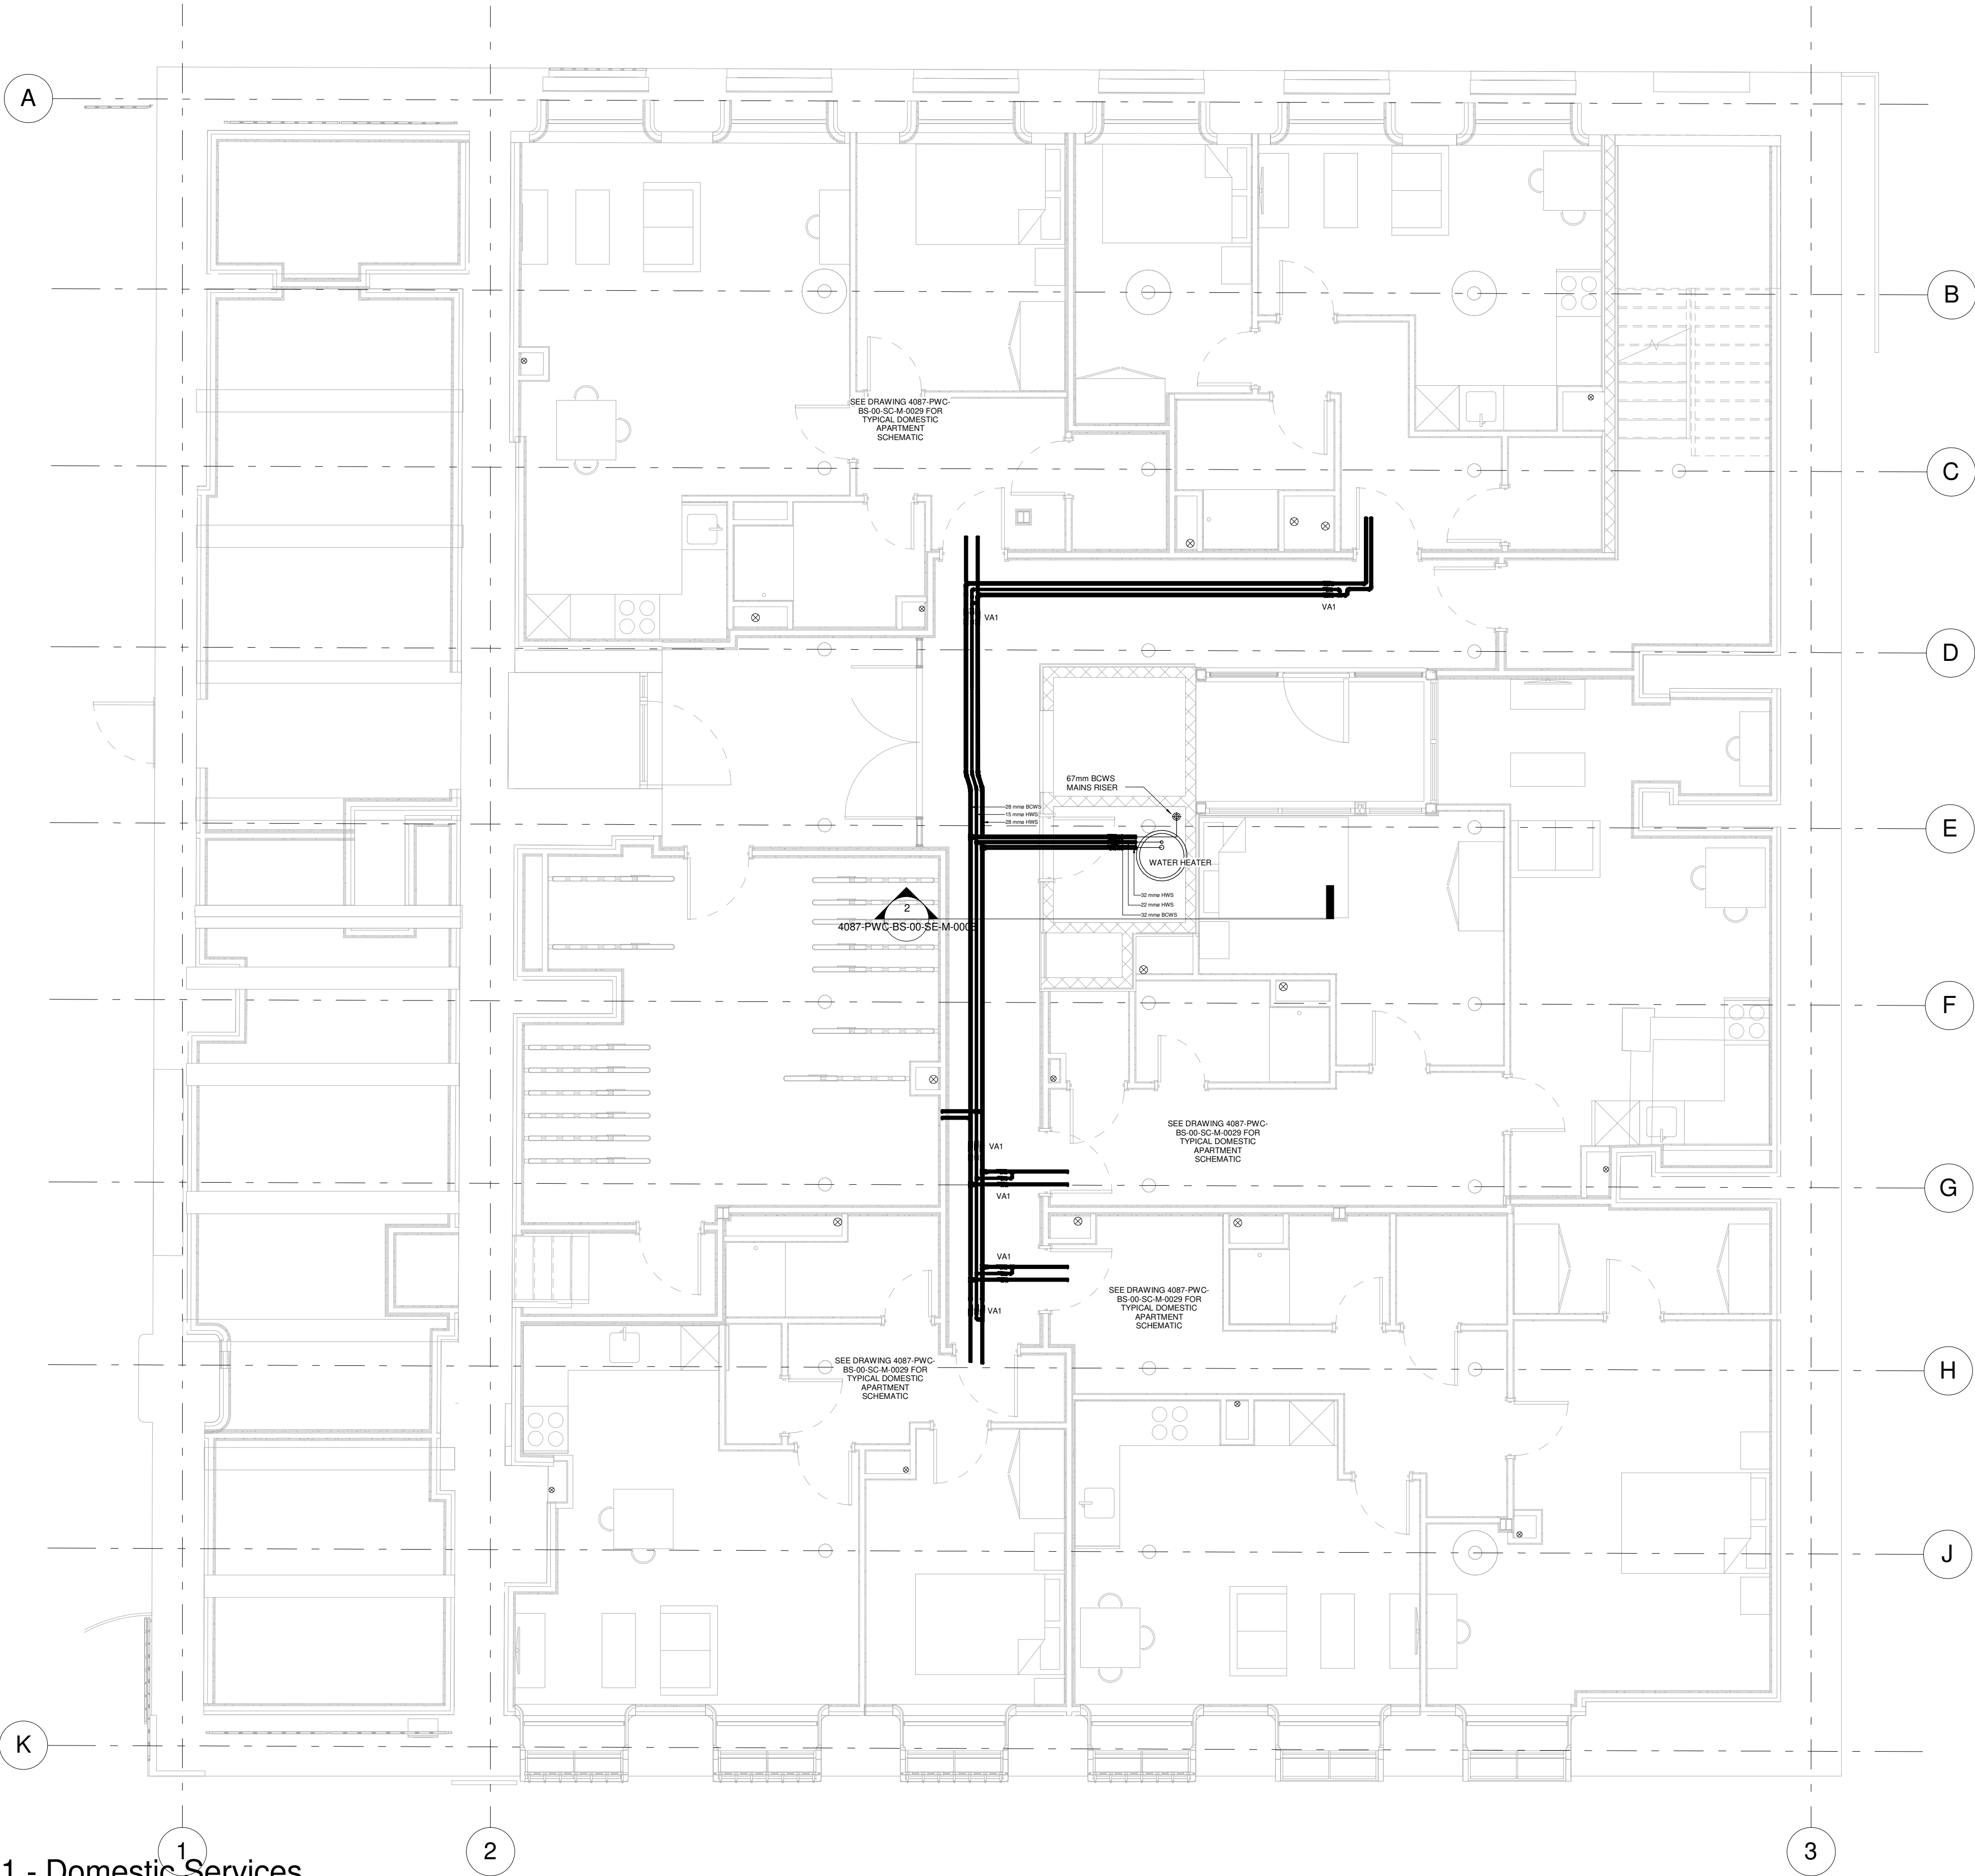

B1 - Domestic Services

Layout
1:50

T1	Issued For Tender	16-04-21
Rev	Description	Issue Date
Client Name : BEECH CONSTRUCTION		
Project : BLOOM STREET		
Title : Basement - Domestic Services Layout		
Parker Wilson Consulting		
■ Burnham House, 373 Bury New Road, Manchester, M25 1AW. Tel: 0161 773 1177 manchester@parker-wilson.co.uk □ 2nd Floor, 72, Cannon Street, London EC4N 6AE. Tel: 0207 251 4500 london@parker-wilson.co.uk www.parker-wilson.co.uk		
PWC PROJECT No. 4087	Drawn by : MK	Checked by : PG
Scale 1 : 50	Size A1	Date : Issue Date
Drawing Number 4087-PWC-BS-B1-PL-M-0020		Rev T1