


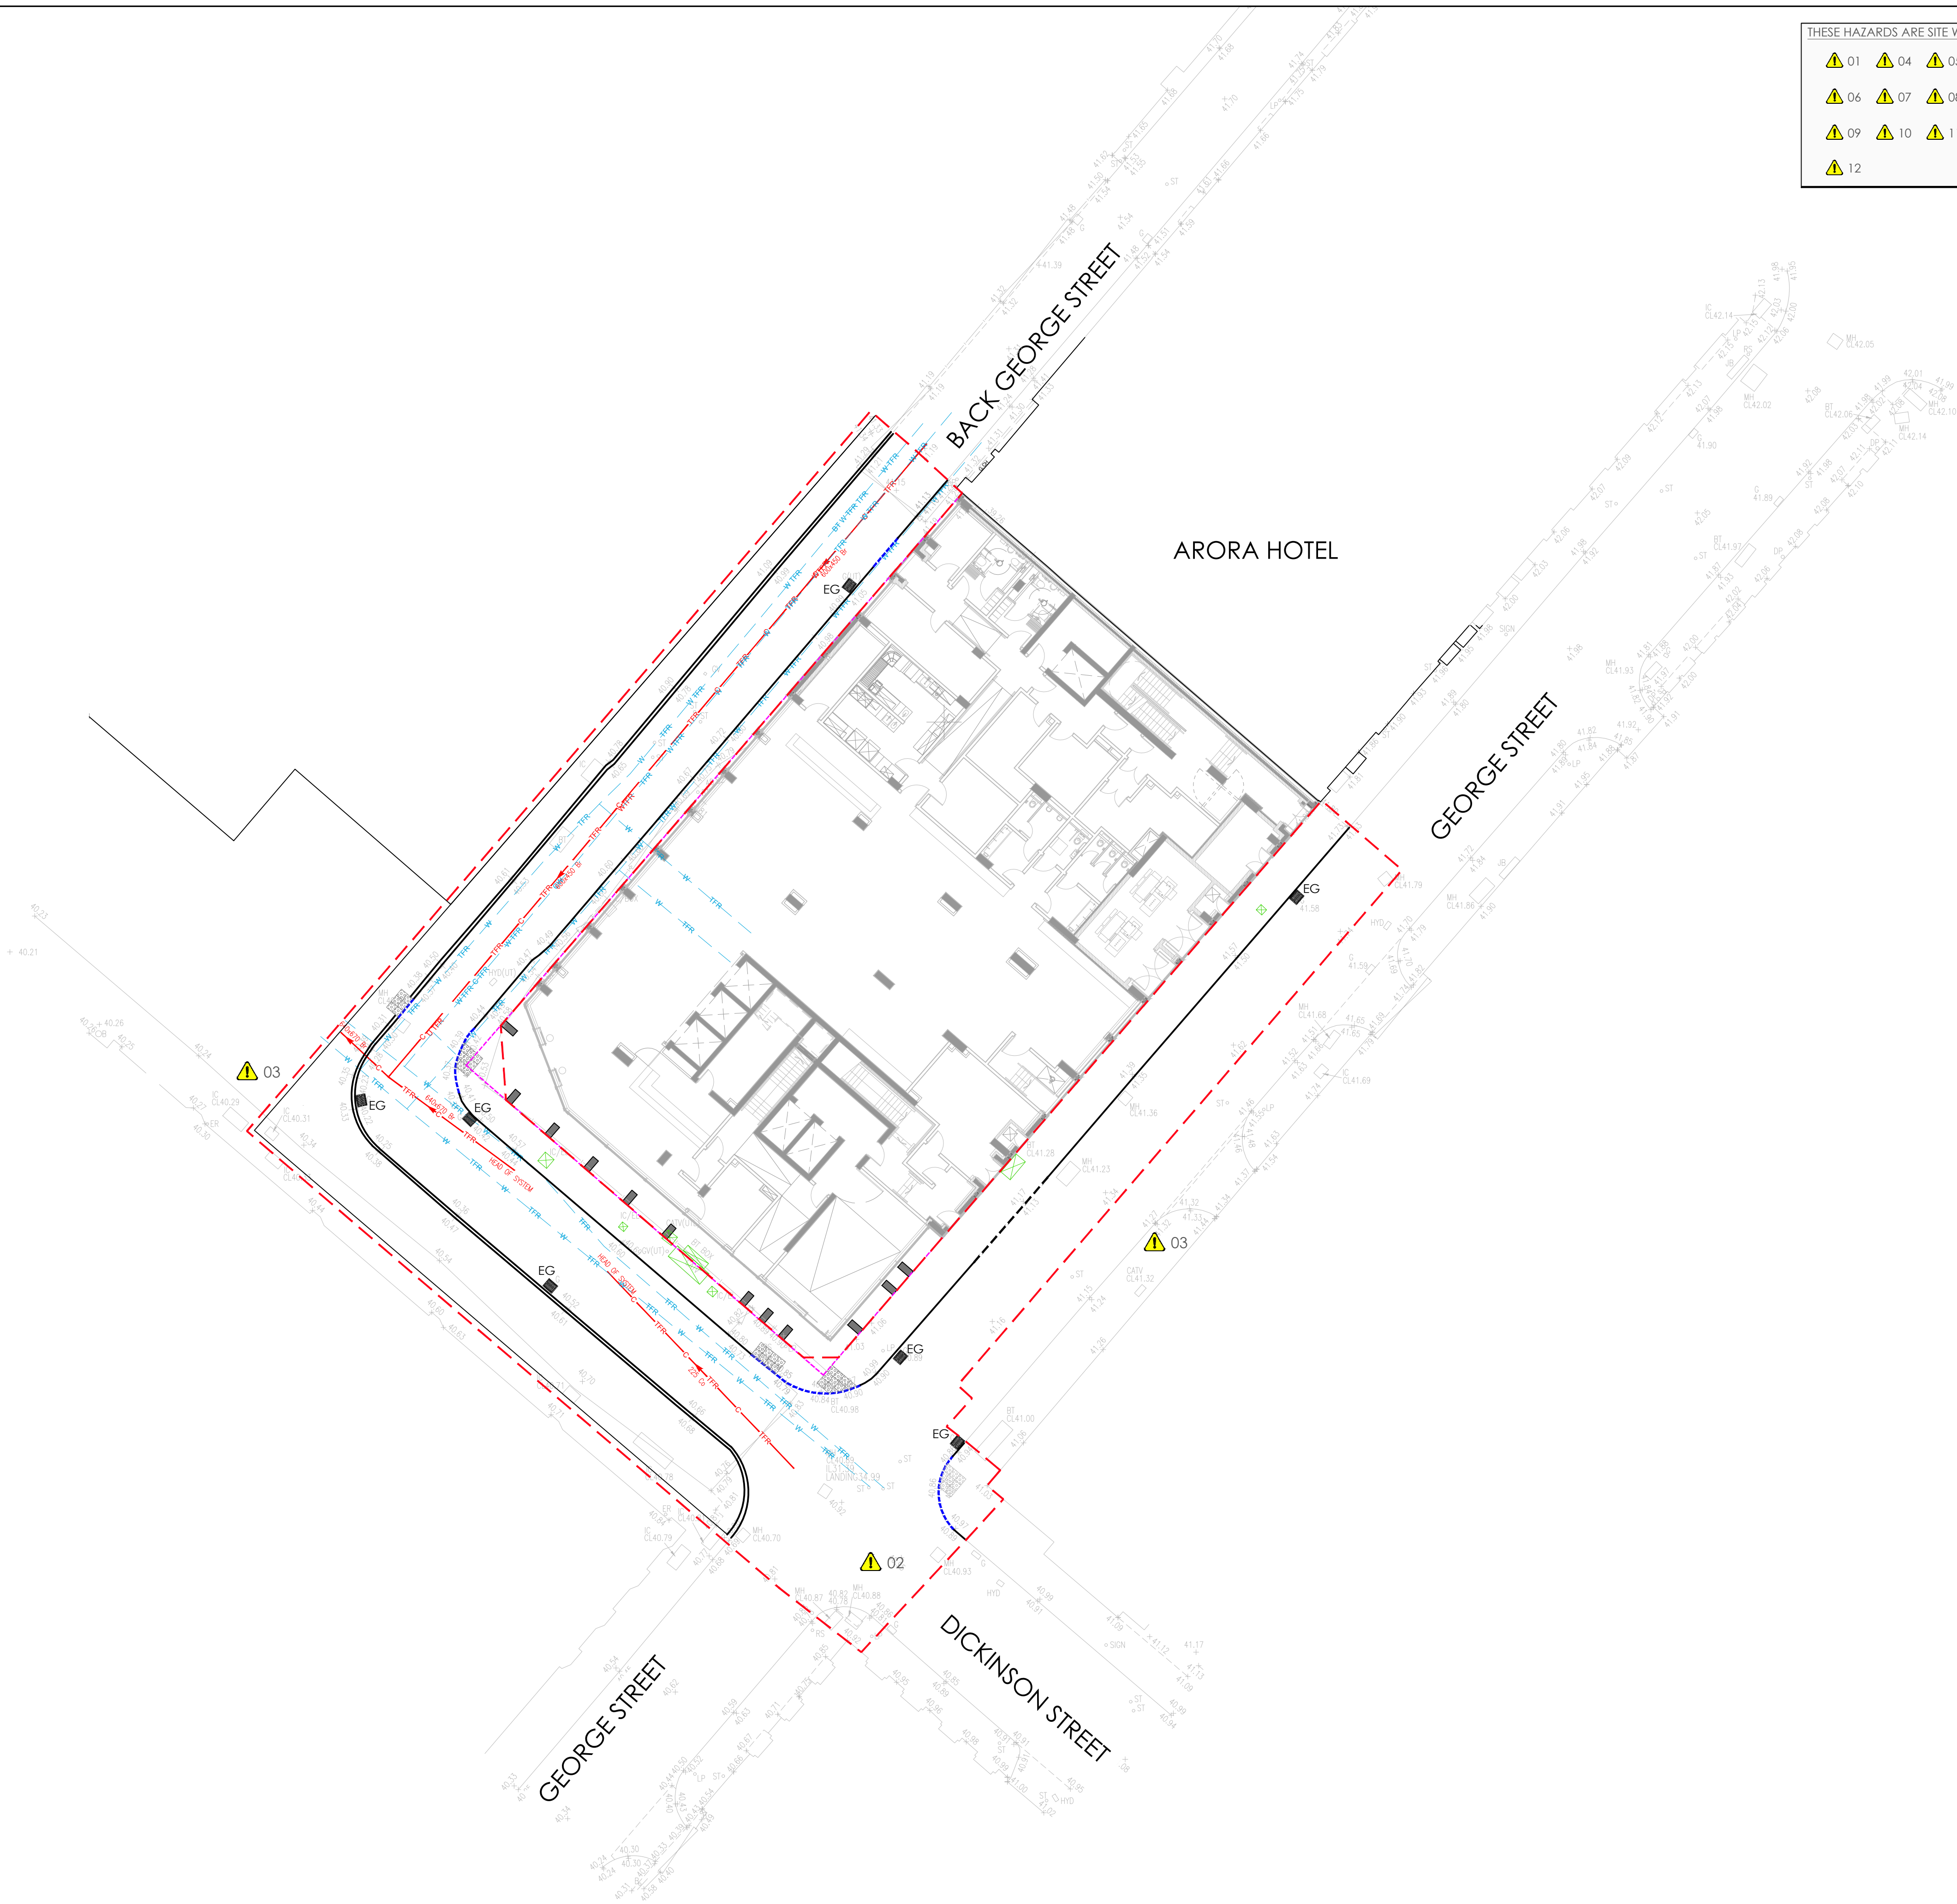

THESE HAZARDS ARE SITE WIDE			
01	04	05	
06	07	08	
09	10	11	
12			

- ## SITE SPECIFIC HAZARDS**
- IN ADDITION TO THE RISKS NORMALLY ASSOCIATED WITH THIS TYPE OF WORK TAKE NOTE OF THE FOLLOWING:
- NOTE: THE NUMBERS REFER TO THE HIGHWAY DESIGNER'S RISK ASSESSMENT FOUND IN DOCUMENT NO. 766-016-DRA-WLD-DOC-C-002.
- 01 WORKING ADJACENT TO STATUTORY UNDERTAKERS EQUIPMENT/ SERVICES.
 - 02 WORKING ADJACENT TO LIVE TRAFFIC
 - 03 ROUTES FOR PEDESTRIANS
 - 04 ACCESS TO SITE
 - 05 NEEDLE STICK INJURIES
 - 06 MUD AND DEBRIS ON PUBLIC HIGHWAY
 - 07 CONTROL OF NOISE, DUST OR VIBRATION
 - 08 WORKING FROM HEIGHT OR ON EMBANKMENTS
 - 09 PLANT MOVEMENTS
 - 10 HOT THERMOPLASTIC MATERIALS
 - 11 BIOLOGICAL HAZARDS
 - 12 MANUAL HANDLING
 - 13 ANTISOCIAL BEHAVIOUR

- NOTES – GENERAL**
- 1) ALL DIMENSIONS ARE STATED IN MILLIMETRES UNLESS NOTED OTHERWISE.
 - 2) ALL LEVELS ARE STATED IN METRES.
 - 3) ALL DIMENSIONS, LEVELS AND CO-ORDINATES ARE BASED UPON TOPOGRAPHICAL SURVEY DRAWING (NO. 50183/1) BY MALCOLM HUGHES DATED AUGUST 2017 & LEVELS TAKEN FROM SITE BY RUSSELLS ON JULY 2020 DRAWING (LRW-7566-L(90)02L).
 - 4) DO NOT SCALE. PLEASE REFER ANY QUERIES TO THE PROJECT MANAGER / SUPERVISOR.
- KEY - GENERAL:**
- PROPOSED KERB LINE
 - BUILDING OVERHANG
 - S278 SITE BOUNDARY
- KEY: SERIES 500 – DRAINAGE**
- EXISTING SURFACE WATER DRAINAGE
 - EXISTING COMBINED DRAINAGE
 - EXISTING FOUL DRAINAGE
 - EXISTING GULLY
 - IRONWORKS TO BE ADJUSTED TO NEW LEVEL OF THE FOOTWAY.

REV	DRN	CHK	APP	DATE	DESCRIPTION
Wilde  Brindley Lodge, Adcroft Street, Stockport, Cheshire, SK1 3HS Consulting Civil & Structural Engineers www.wildescivil.co.uk Tel: 0161-474-7479 Fax: 0161-474-7492					
Client PROPERTY ALLIANCE GROUP LTD					
Project 3 ST PETER'S SQUARE MANCHESTER					
Title DRAINAGE AND IRONWORKS					
Scale 1:200	Drawn JW	Date 13/05/20	Chkd ML	Approved TF	Revision -
Drawing No. 766-016-0500-001					Revision -
Status FOR CONSTRUCTION					Sheet Size A1