



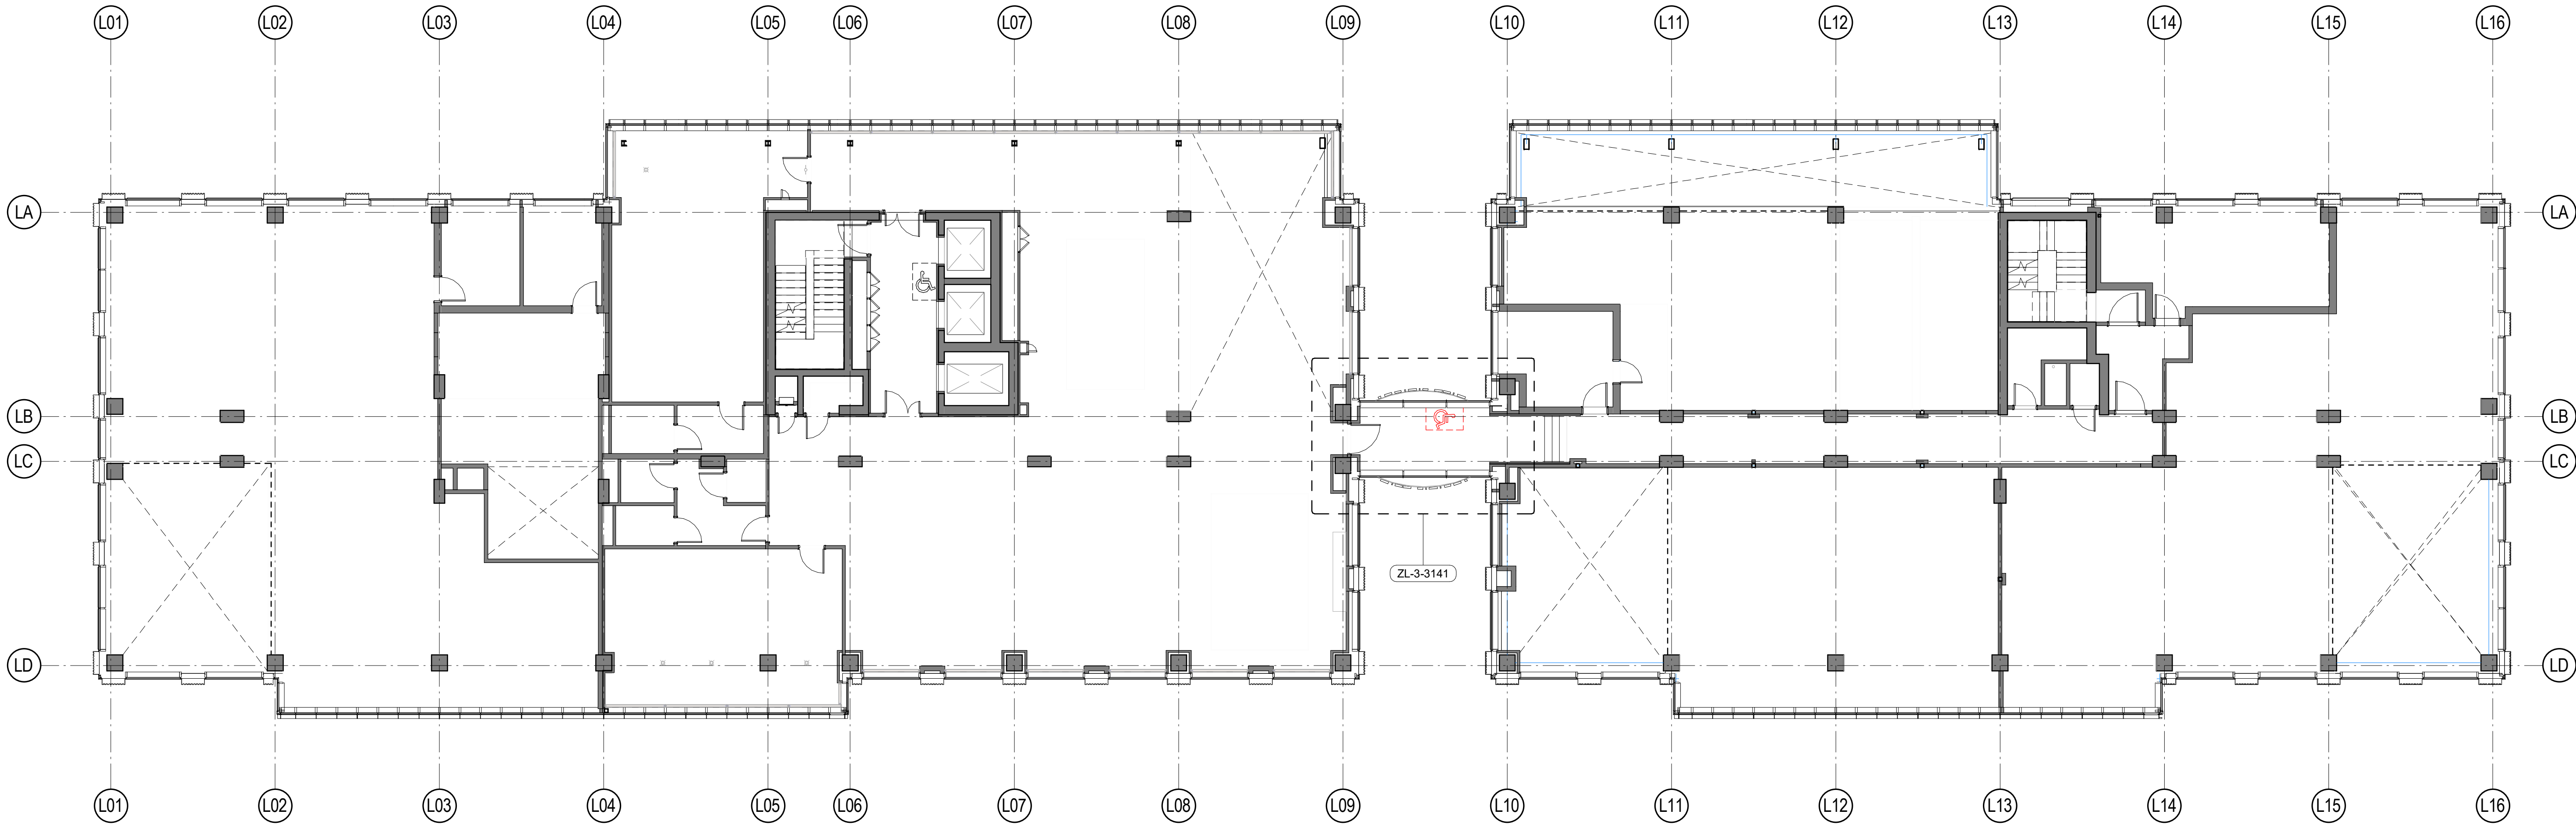

Amendment Date

C01 SISK Instruction 2094 / EAI 203 - Planning Application - Signage 25.06.21

S2 - Issued for Information 25.06.21

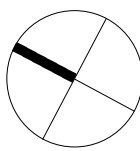

FelidenCleggBradleyStudios
LLP
Bath Brewery
Toll Bridge Road
Bath
BA17DE
t 01225 852545
f 01225 852528
e bath@fcbstudios.com

1808 Blocks 7&8

Drawing No:
CSAL-FCBS-ZL-MZ-DR-A-1030
Drawing Name:
GA Plan - MZ Level Signage

Do Not Scale
Original printed at A1

Rev:

C01

Scale 1 : 125 @ A1
Date 25/06/21
Drawn FCBS - MCR

All Dimensions to be checked on site