


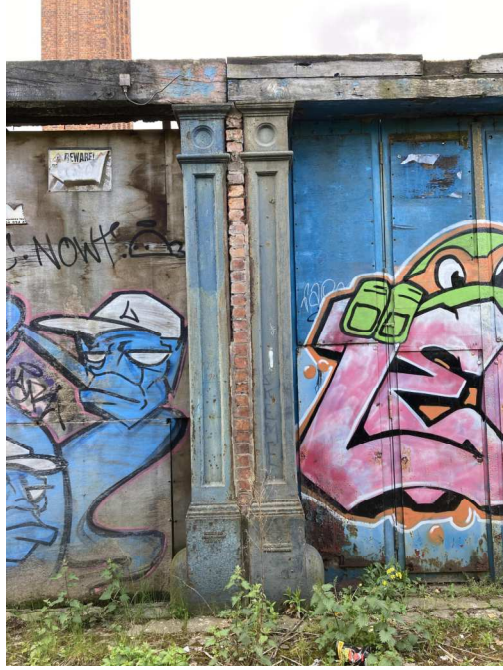

OUTSIDE ELEVATION - EAST END
Cast iron columns to be retained and restored.




OUTSIDE ELEVATION - MIDDLE PART
Cast iron columns to be retained and restored.



OUTSIDE ELEVATION - WEST END
Cast iron columns to be retained and restored. Top of the wall on the right is to be rebuilt.



INSIDE ELEVATION
Cast iron columns to be restored. Timber elements to be removed.

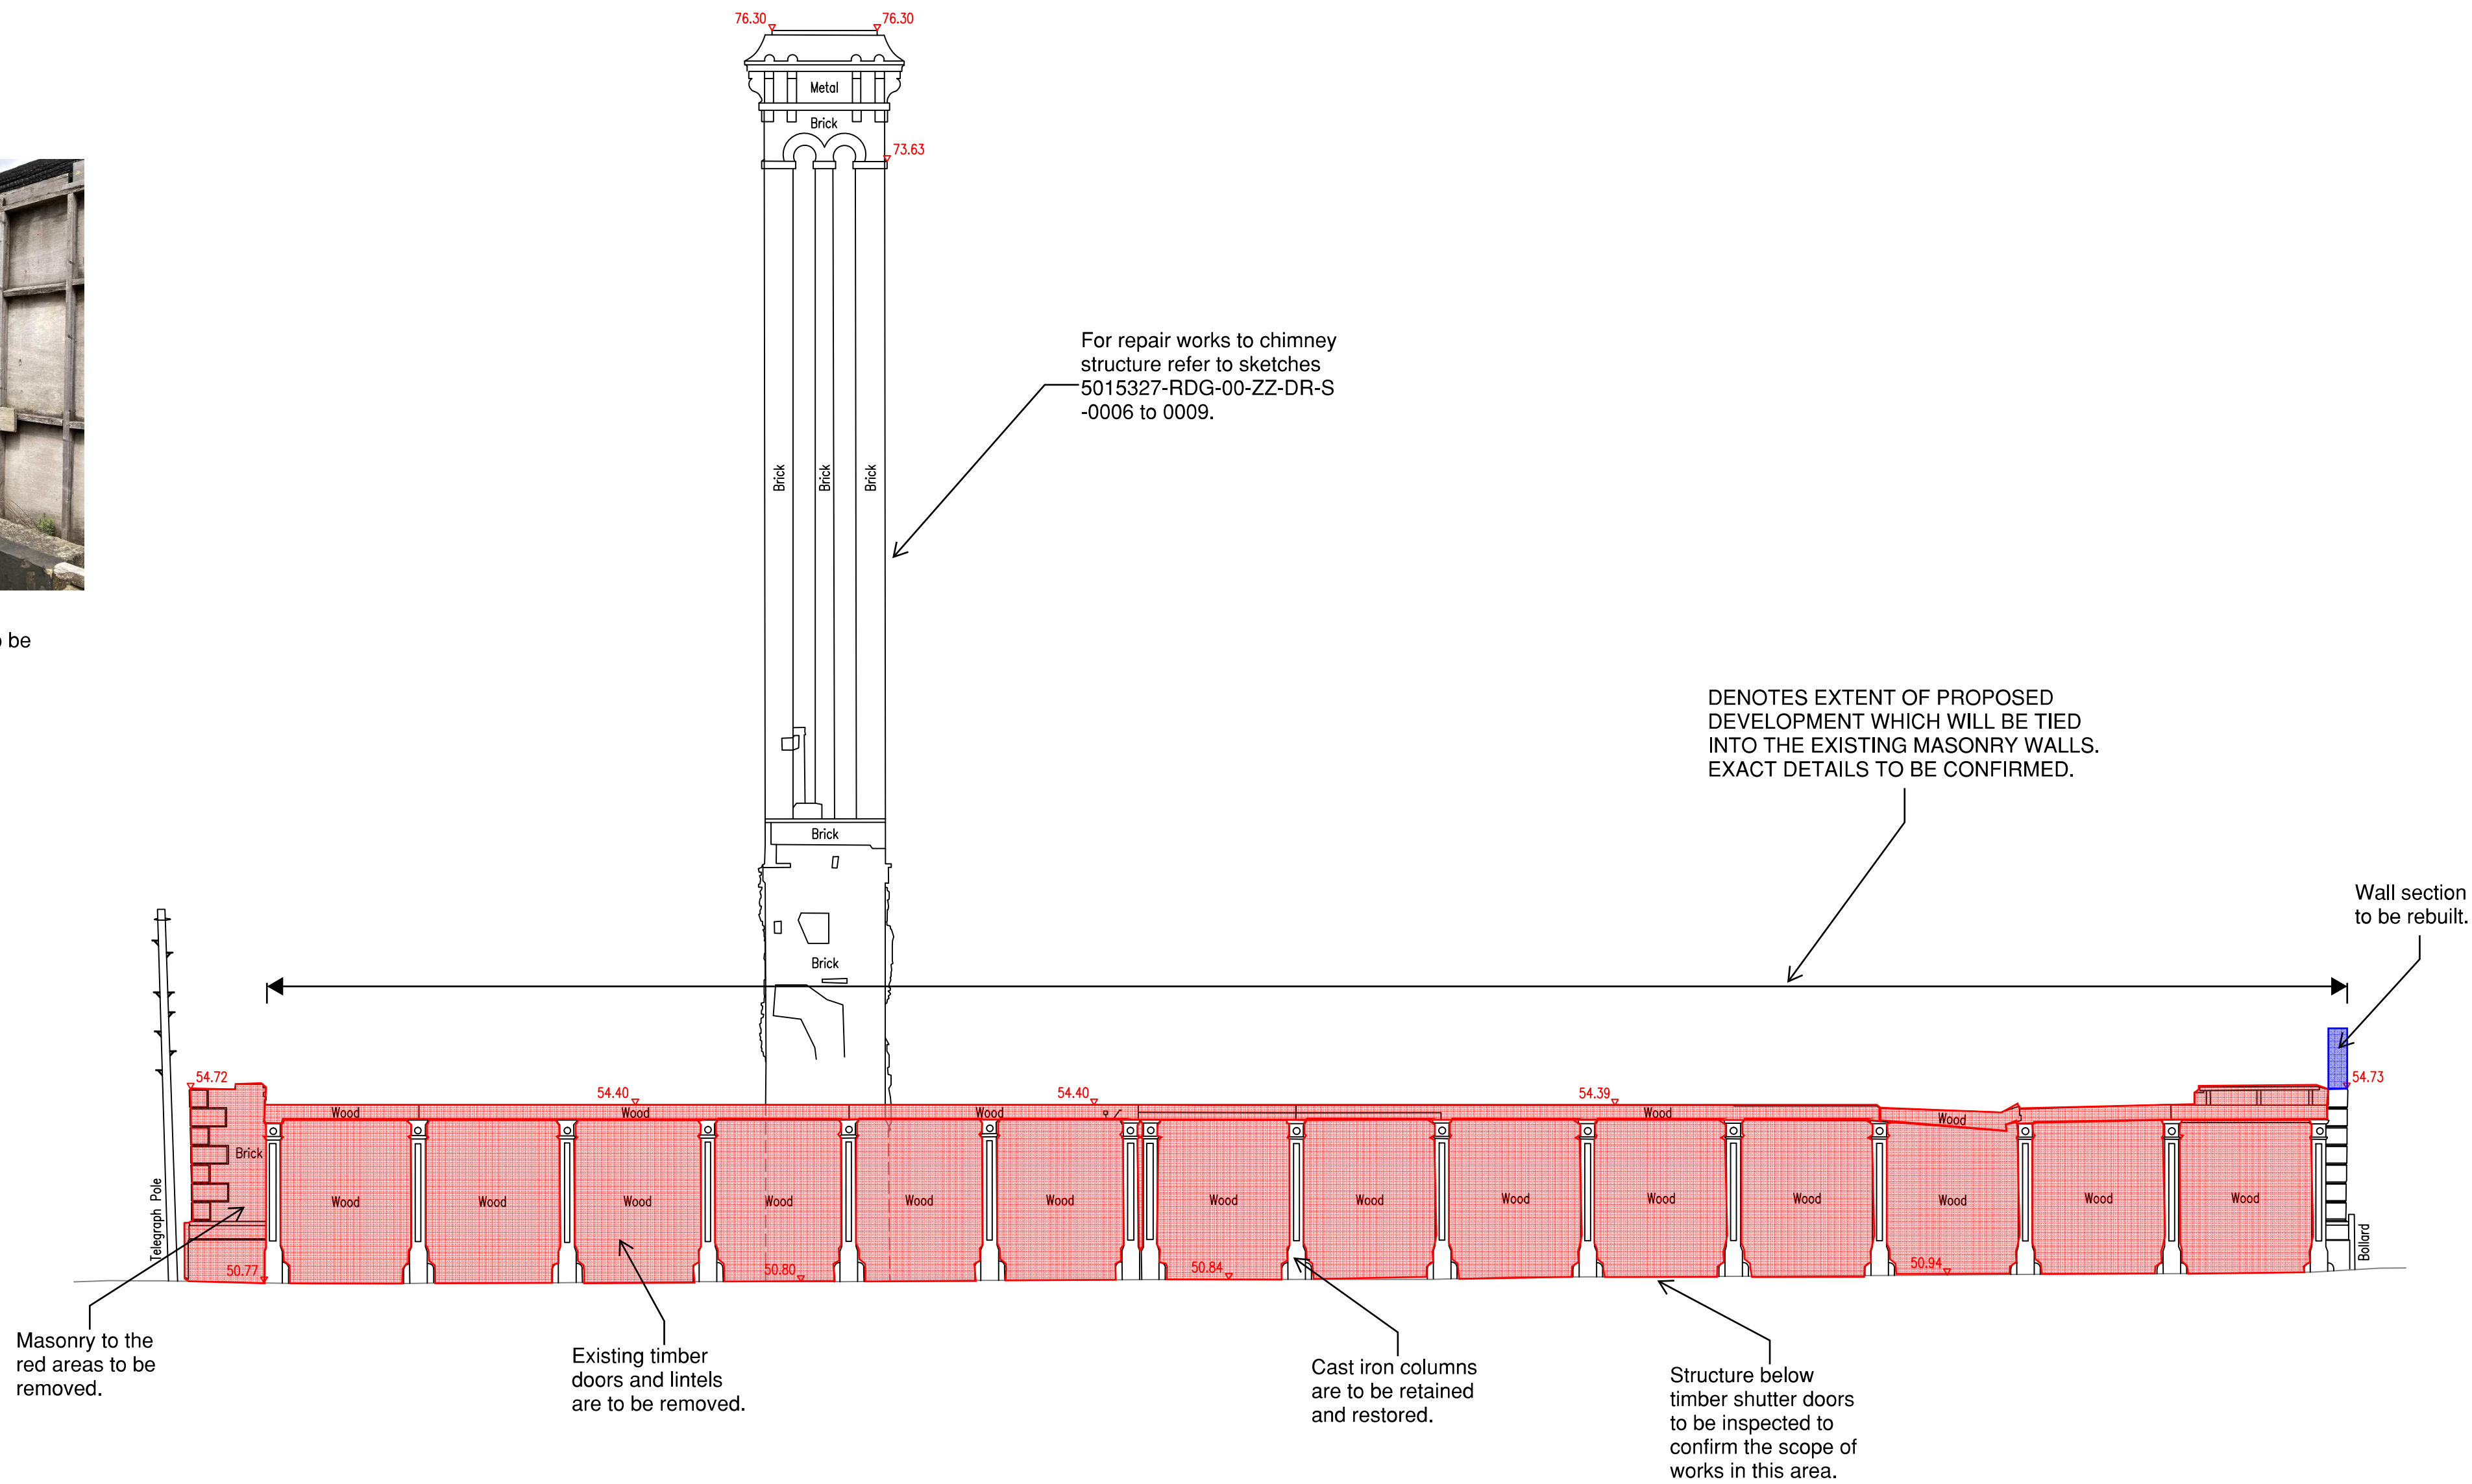

OUTSIDE ELEVATION 3 - BENDIX STREET

DRAWINGS ARE INDICATIVE ONLY TO OUTLINE THE GENERAL SCOPE OF WORKS FOR THE STONE REPAIR AND RESTORATION WORKS. FINAL EXTENT AND DETAIL SPECIFICATION TO BE CONFIRMED BY SPECIALIST STONE CONSERVATION SUB-CONTRACTOR AND AGREED WITH CONSERVATION OFFICE PRIOR TO WORKS COMMENCING.

ALL MASONRY TO BE REMOVED TO BE UNDERTAKEN IN A CAREFUL AND CONSIDERED MANOR. ALL SUITABLE BRICKS FOR RE-USE TO BE NEATLY STACKED IN AN AGREED LOCATION ON SITE.

EXACT EXTENT OF REPAIR AND RESTORATION WORKS TO BE CONFIRMED BY SPECIALIST STONE CONSERVATION SUB-CONTRACTOR FOLLOWING NON-INTRUSIVE/ABRASIVE CLEANING PROCESS.

ADD CDM 2015 RESIDUAL RISK NOTES;

CONTRACTOR TO ENSURE TEMPORARY STABILITY OF ALL ELEMENTS DURING THE WORKS. ALL TEMPORARY WORKS TO CONTRACTOR DESIGN.

GENERAL NOTES:

For general notes, notes on vegetation and ecology and for key refer to sketch 5015327-RDG-00-ZZ-DR-S-0002 Elevation 1 - Goulden Street - Perimeter Walls.

KEY:

REMOVED

INFILLED

REBUILT/REPOINTED/REPLACED

RETAINED, REPAIRED AND RESTORED

P3	13.07.21	KL	NB	Preliminary Issue - key updated
P2	09.06.21	KL	NB	Preliminary Issue
P1	20.05.21	KL	NB	Preliminary Issue for Discussion
No	DATE	DRAWN	REV.D. ENG	AMENDMENT

PRELIMINARY

COPYRIGHT:
The concepts and the information contained in this document are the copyright of Ridge and Partners LLP. Use or copying of the document in whole or part without written permission of Ridge and Partners LLP constitutes an infringement of copyright.

RIDGE | MULTIDISCIPLINE PROPERTY AND
CONSTRUCTION CONSULTANTS

CLIENT **MULBURY CITY**

GOULDEN STREET

DRAWN BY KL	ENGINEER KL/NB
----------------	-------------------

TITLE
EXISTING ELEVATION AND PROPOSED REPAIR WORKS - ELEVATION 3 - BENDIX STREET - Perimeter walls

SCALE NTS	SHEET A1	DRAWING No. 5015327-RDG-00-ZZ-SK-S-0004	ISSUE No. P2
--------------	-------------	--	-----------------