


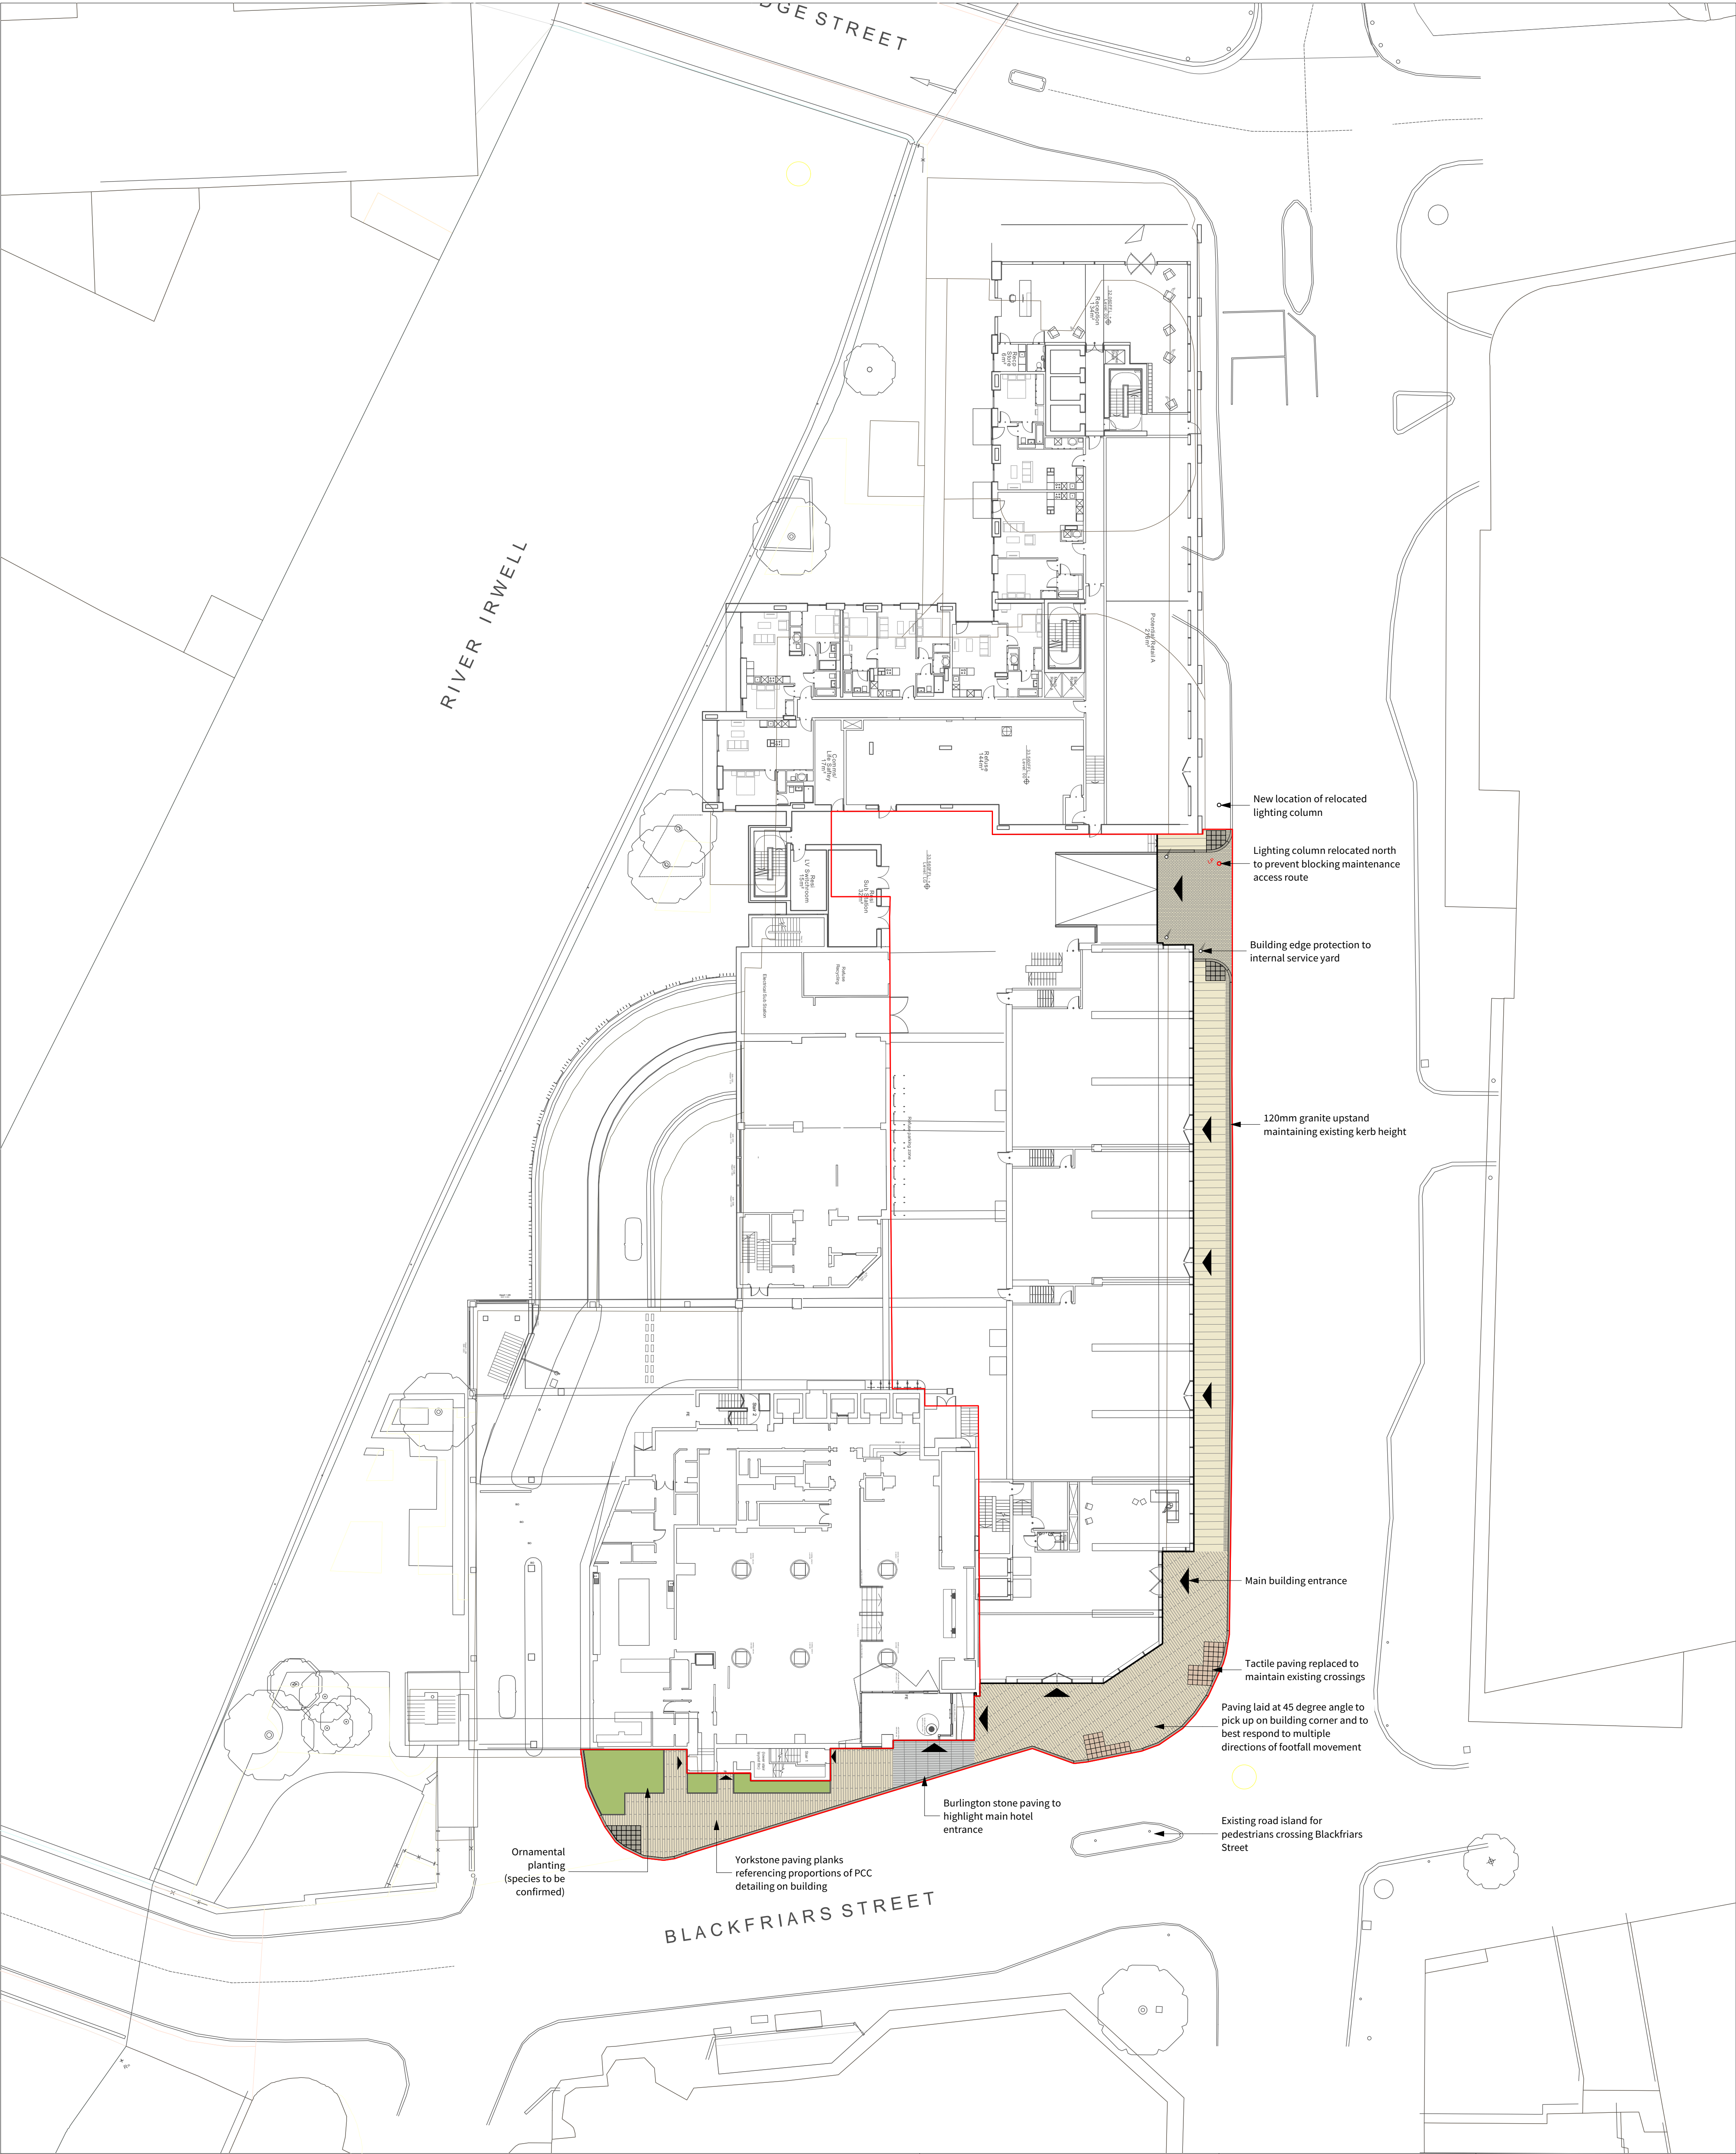

- KEY**
- APPLICATION BOUNDARY
 - BUILDING ENTRANCES

HARDWORKS

NATURAL STONE FLAG PAVING
Material: Scoutmoor Yorkstone Staggered bond.
Size: W: 400 x L: 400-800mm x D: 80mm

NATURAL STONE SETT PAVING
Material: Scoutmoor Yorkstone Staggered bond.
Size: W: 125 x L: 125mm x D: 80mm

NATURAL STONE SETT PAVING
Material: Scoutmoor Yorkstone, Stack bond
Size: W: 126 x L: 126mm x D: 80mm

NATURAL STONE PLANK PAVING
Material: Scoutmoor Yorkstone with percentage mix of
Burlington (Cambrian) Stone Staggered bond.
Size: W: 800 x L: 150mm x D: 80mm

SLATE PLANK PAVING
Material: Burlington (Cambrian) Stone, Stack bond.
Size: W: 800 x L: 150mm x D: 80mm

NATURAL STONE TACTILE BLISTER PAVING - to controlled crossings
Material: Granite, Stack bond.
Colour: Red
Size: W: 400 x L: 400mm (depth TBC by engineer)

NATURAL STONE TACTILE BLISTER PAVING - to uncontrolled crossings
Material: Granite, Stack bond.
Colour: Grey/Black
Size: W: 400 x L: 400mm (depth TBC by engineer)

FURNITURE

BUILDING EDGE PROTECTION BOLLARD
Product: P&S&B Bollard - Rhinoguard 75/50 slimline
protective bollard
Material: Stainless Steel
Supplier: Marshalls or similar approved

SOFTWORKS

ORNAMENTAL PLANTING
Species: tbc

Client Property Alliance Group
& Starwood Capital Group

Project Renaissance Site
Manchester

Drg Title Landscape General Arrangement
Premier House

Created on
21/05/21

Created by
SR

Approved by
FF

Scale
1:250

Size
A1

Workstage
Stage 2

Drg No.
2664-PLA-OF-XX-DR-L-1000

Suitability
S4

Revision
P01



Planit I.E. Limited

E: info@plant-ie.com **W:** plant-ie.com

MANCHESTER
2 Back Grafton St., Altrincham, WA14 1DY
T: 0161 928 9281

LONDON
Unit 6 Waterside, 44-48 Wharf Road, London, N1 7UX
T: 0207 253 5678

LIVERPOOL
Tempest 5.3, 12 Tithebarn Street, Liverpool, L2 2DT
T: 0151 363 1230



THIS DRAWING IS COPYRIGHT PROTECTED AND MAY
NOT BE REPRODUCED IN WHOLE OR PART WITHOUT
WRITTEN AUTHORITY FROM THE OWNER.

NOTES:

1. Do not scale from this drawing.
2. Always work to noted dimensions.
3. All dimensions are in millimetres unless otherwise stated.
4. All setting out, levels and dimensions to be agreed on site.
5. The dimensions of all materials must be checked on site before being laid out.
6. This drawing must be read with the relevant specification clauses and detail drawings.
7. Order of construction and setting out to be agreed on site.

S4-P01	28-05-21	Issued for Planning	SR	FF
Revision	Date	Description	Drawn	Apprvd.