


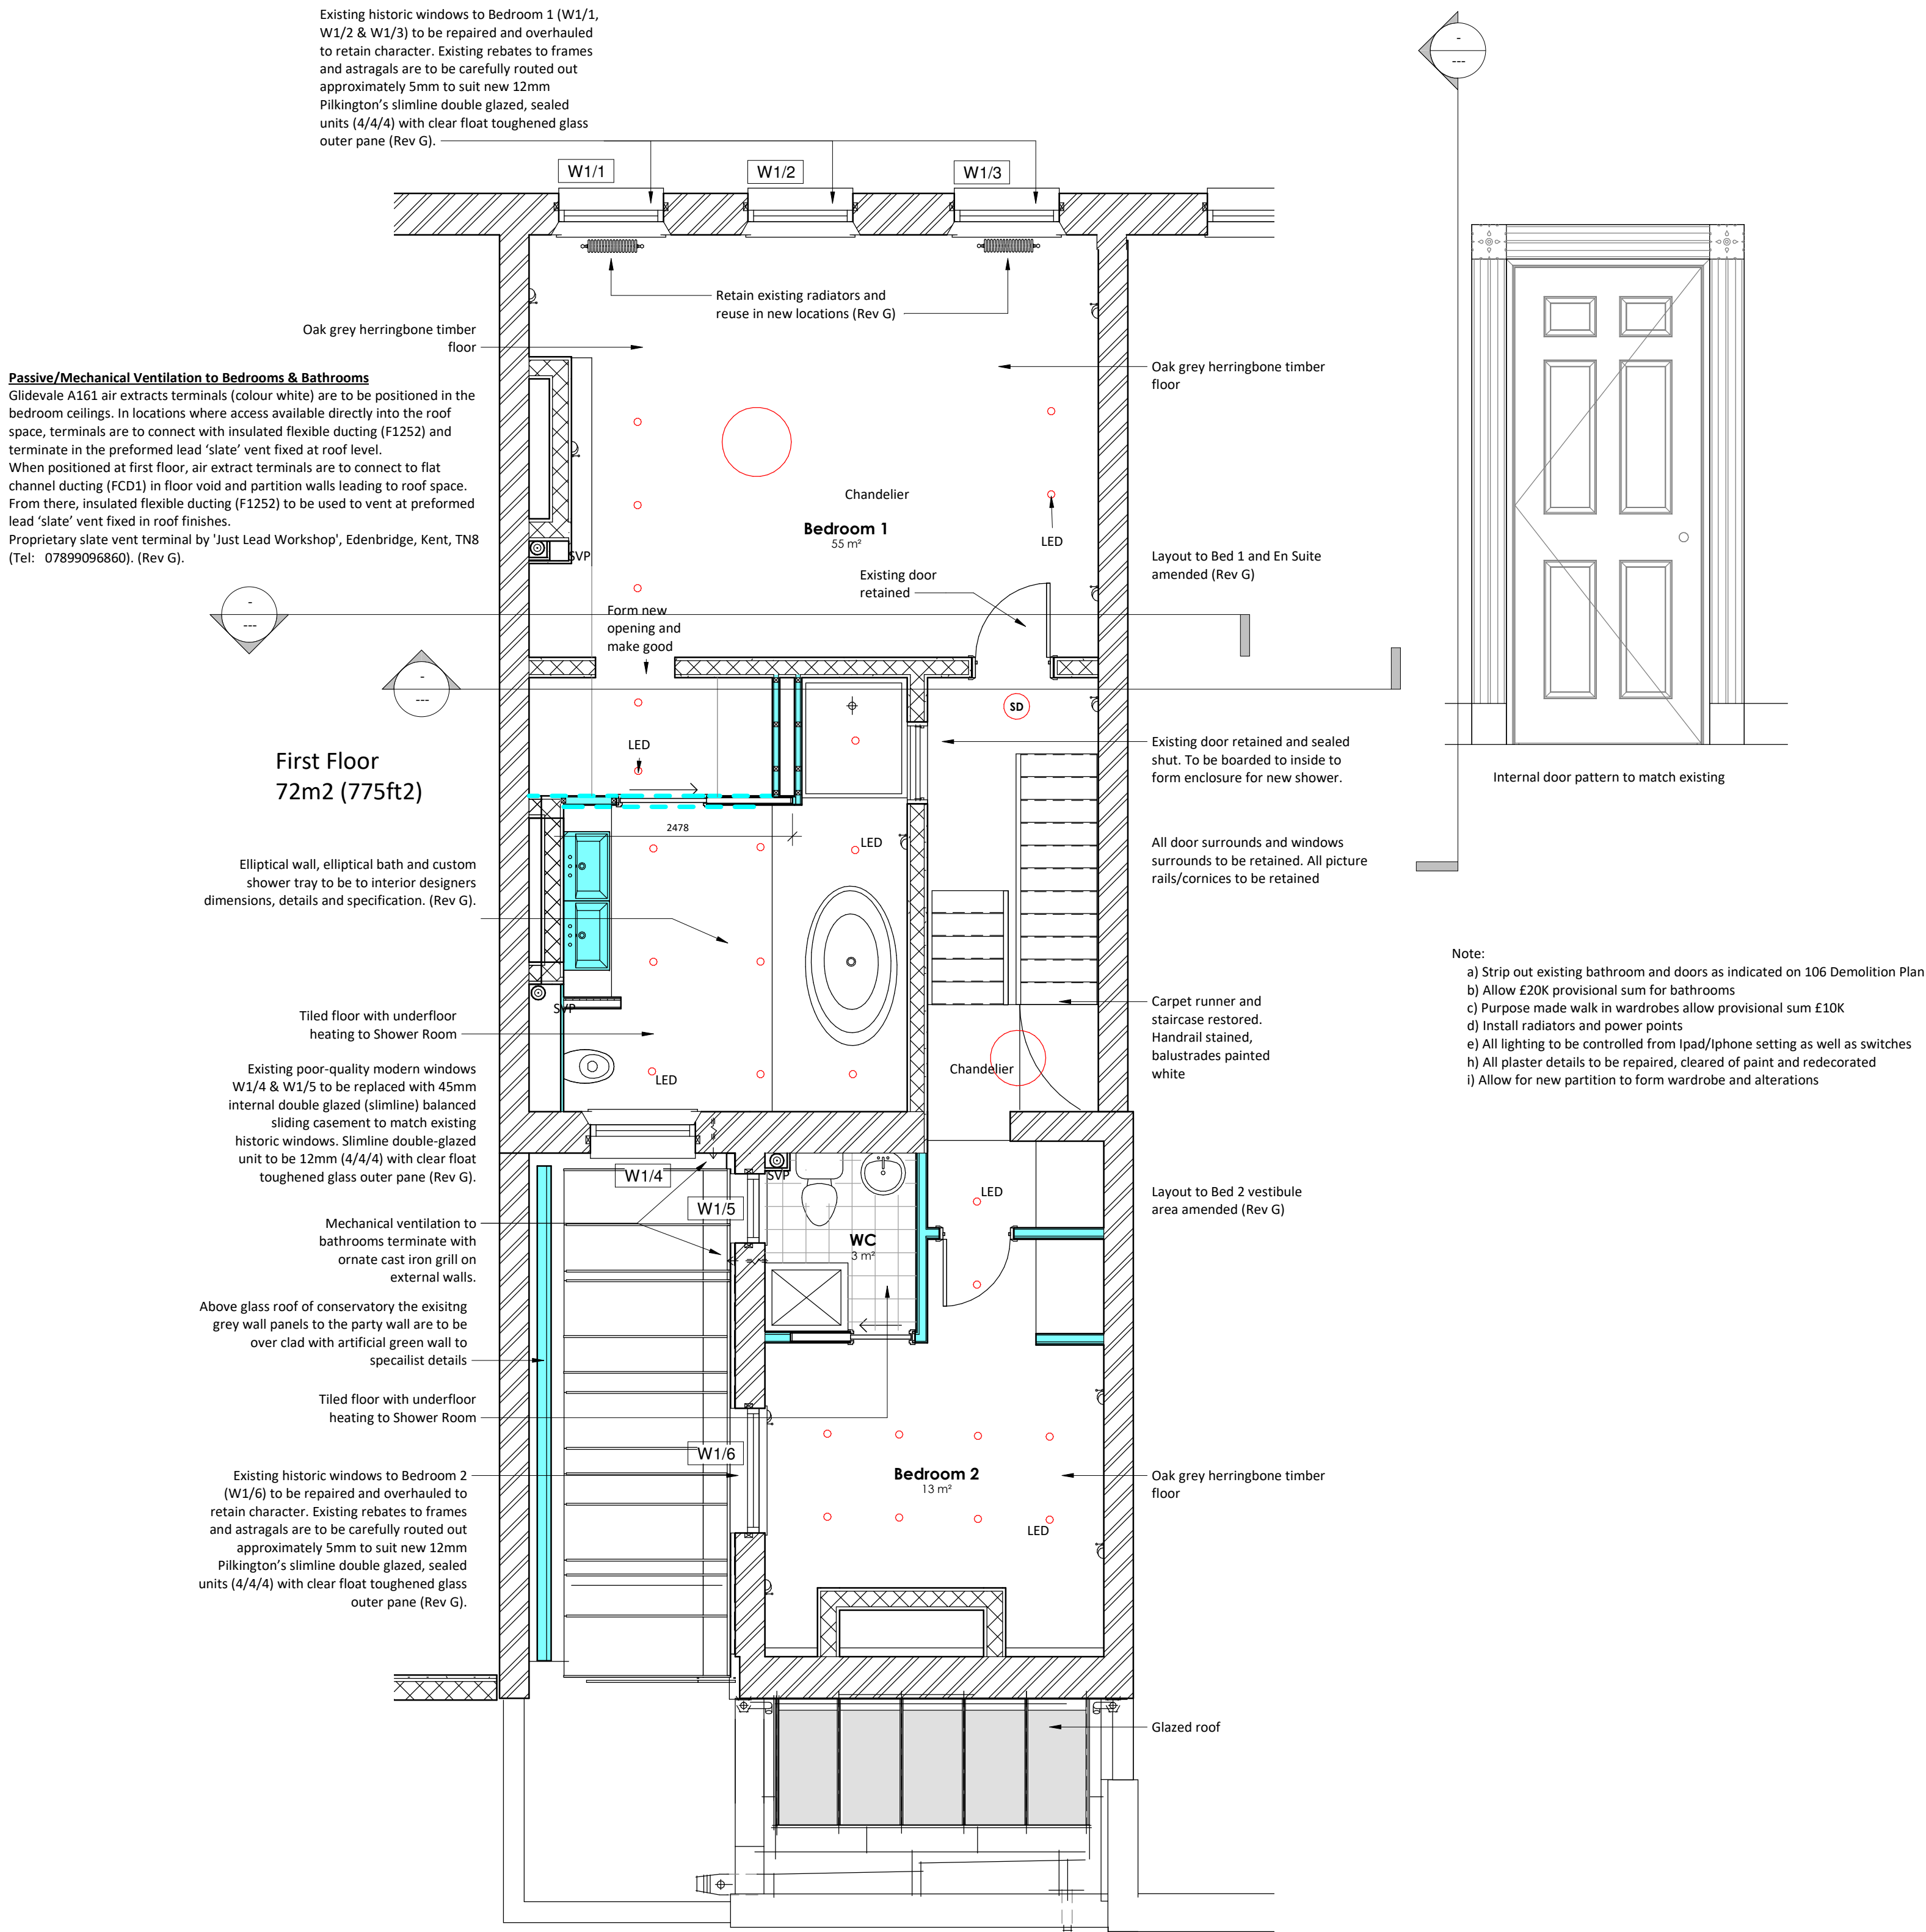

01 First Floor as Proposed
1 : 50

H	03.06.21	MP	Amended for revised planning application
G	27.05.20	AP	Revised for Planning
F	10.03.20	HP	Amendment window bathroom as per client comments
E	09/01/20	HP	Amendmenst shown in blue
D	03/12/19	HP	Amendments following Interior Designer comments
C	09/09/19	HP	Room areas
B	31/07/19	VS	Area added
A	29/07/19	VS	Scale bar added
Rev	Date	Int	Description



Client:
Nilesh Bhatt

Project:
**13 St John Street,
Manchester**

Description:
Proposed First Floor

Purpose of Issue:			
Building Regulations			
Drawn By:	Checked By:	Date:	Scale @ A1:
HP	VS	09/09/19	As indicated
Job No:	Status Code:	Drawing No:	Rev:
3521	S2	210	H
File Identifier:			
SJ-BTP-00-1F-DR-A-3521_210			