



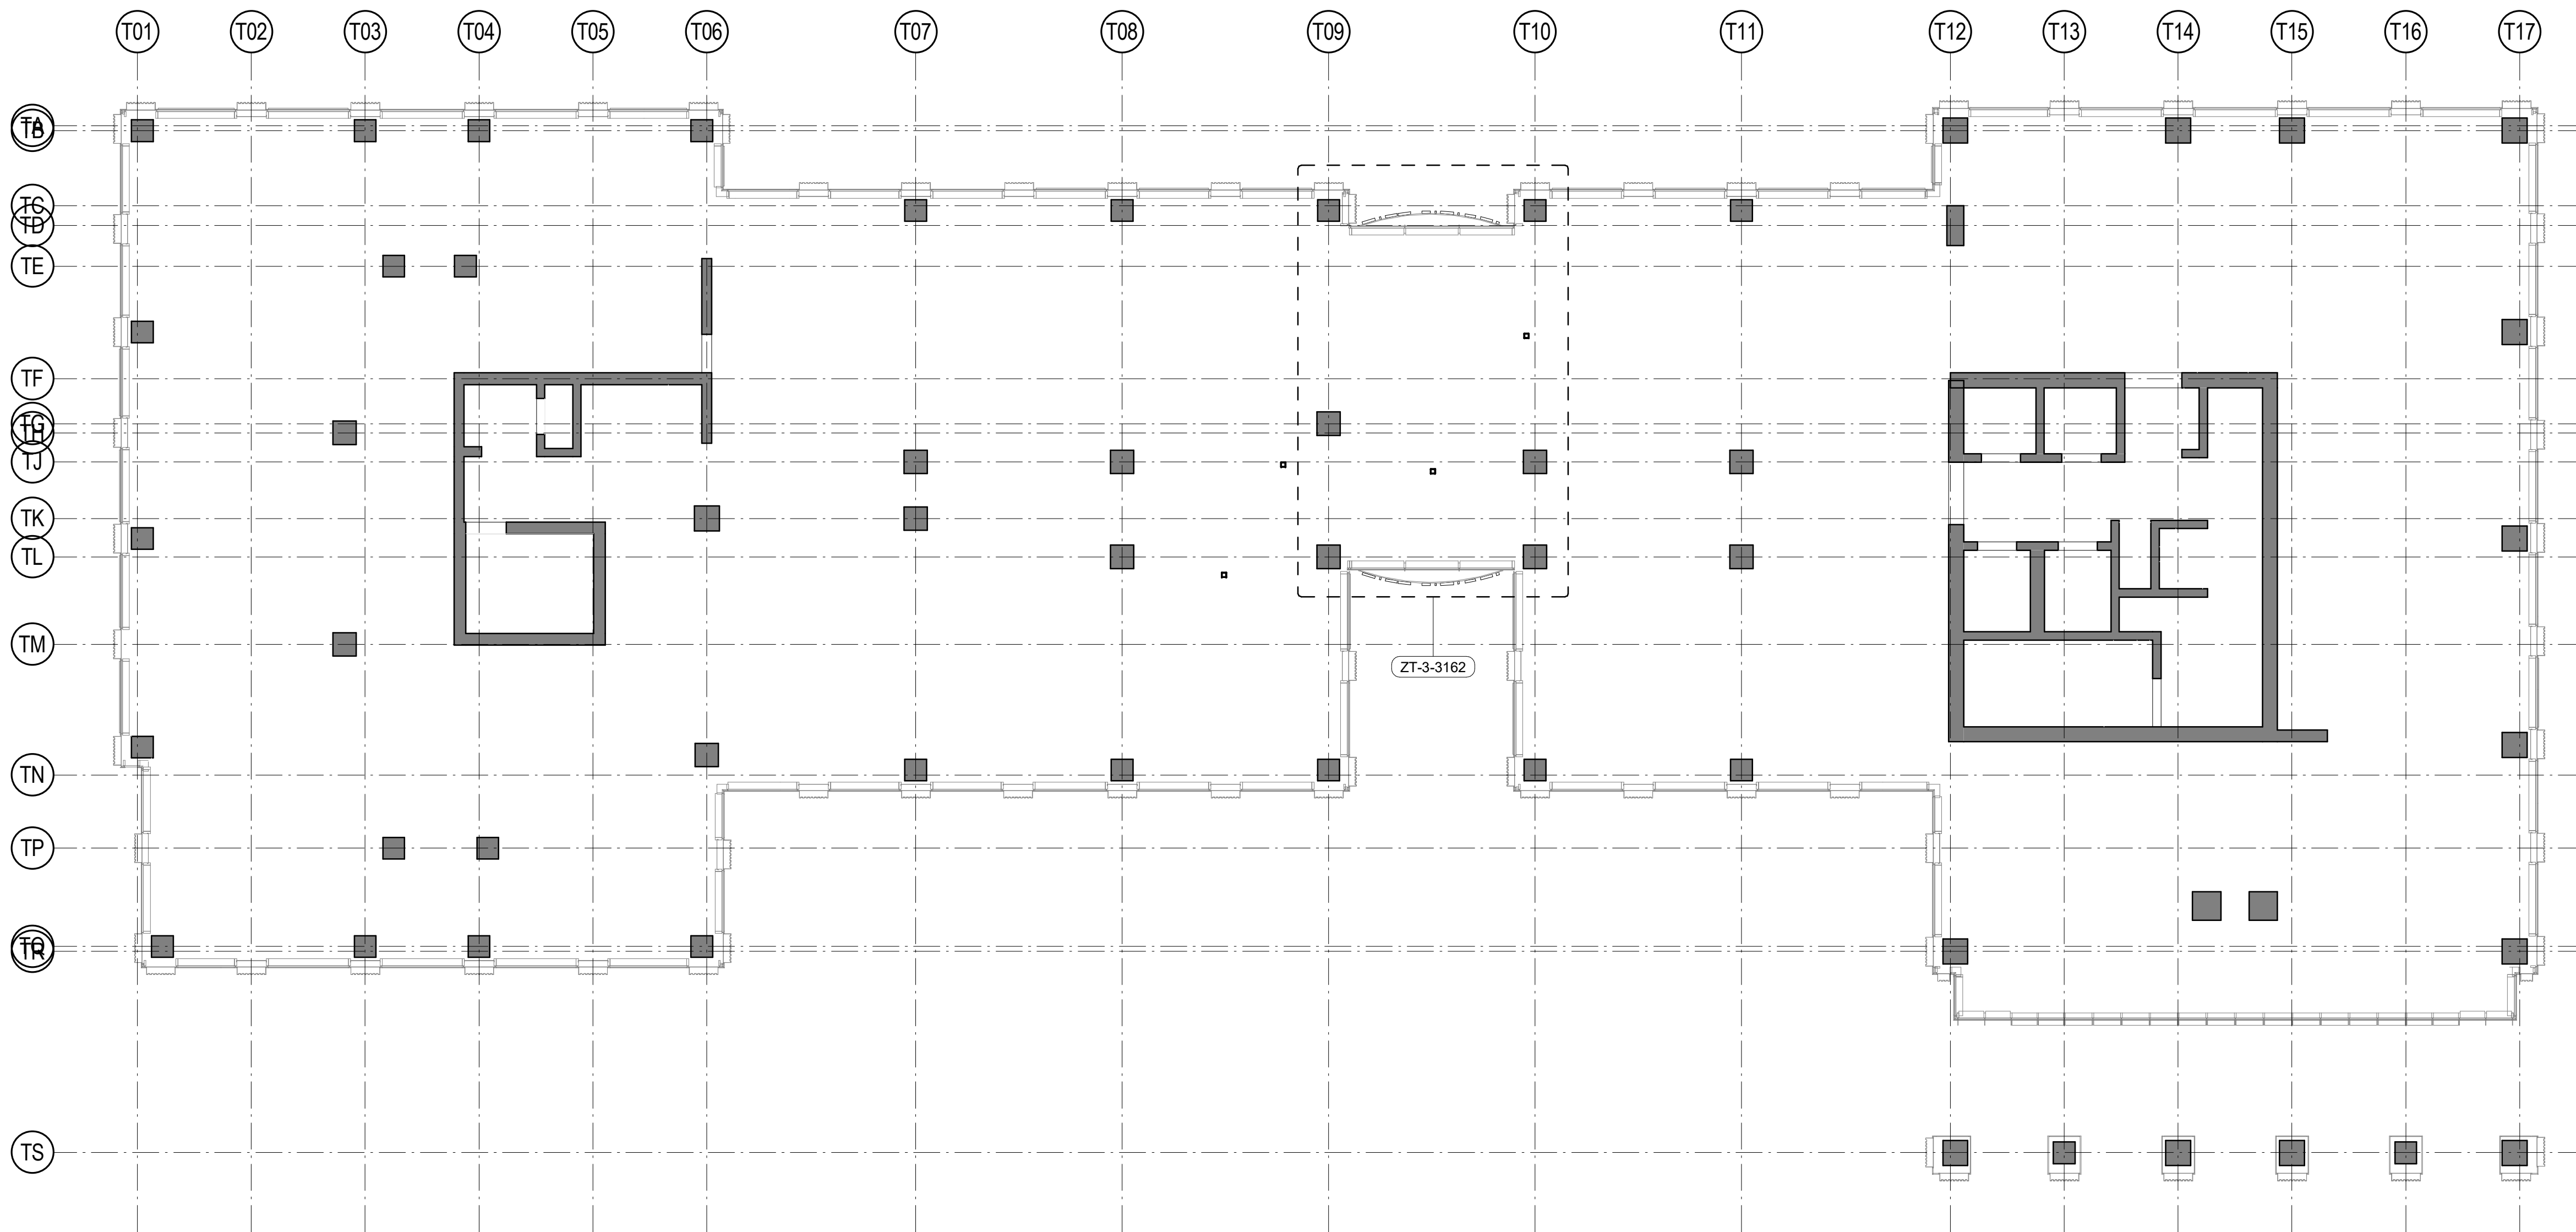

| Amendment | Date |
|-----------|------|
|-----------|------|

|     |                                                                  |          |
|-----|------------------------------------------------------------------|----------|
| C01 | Sisk Instruction 2094 / EAI 203 - Planning Application - Signage | 25.06.21 |
|-----|------------------------------------------------------------------|----------|

|                            |          |
|----------------------------|----------|
| S2 -Issued for Information | 25.06.21 |
|----------------------------|----------|

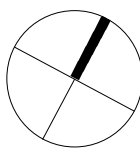

FelidenCleggBradleyStudios  
LLP  
Bath Brewery  
Toll Bridge Road  
Bath  
BA17DE  
t 01225 852545  
f 01225 852528  
e bath@fcbstudios.com

1808-2 Blocks 5&6

Drawing No:  
**CSAL-FCBS-ZT-MZ-DR-A-1030**  
Drawing Name:  
GA Plan - MZ Level Signage

Do Not Scale  
Original printed at A1

Rev:

**C01**

Scale 1 : 125 @ A1  
Date 25/06/21  
Drawn FCBS - MCR

All Dimensions to be checked on site