
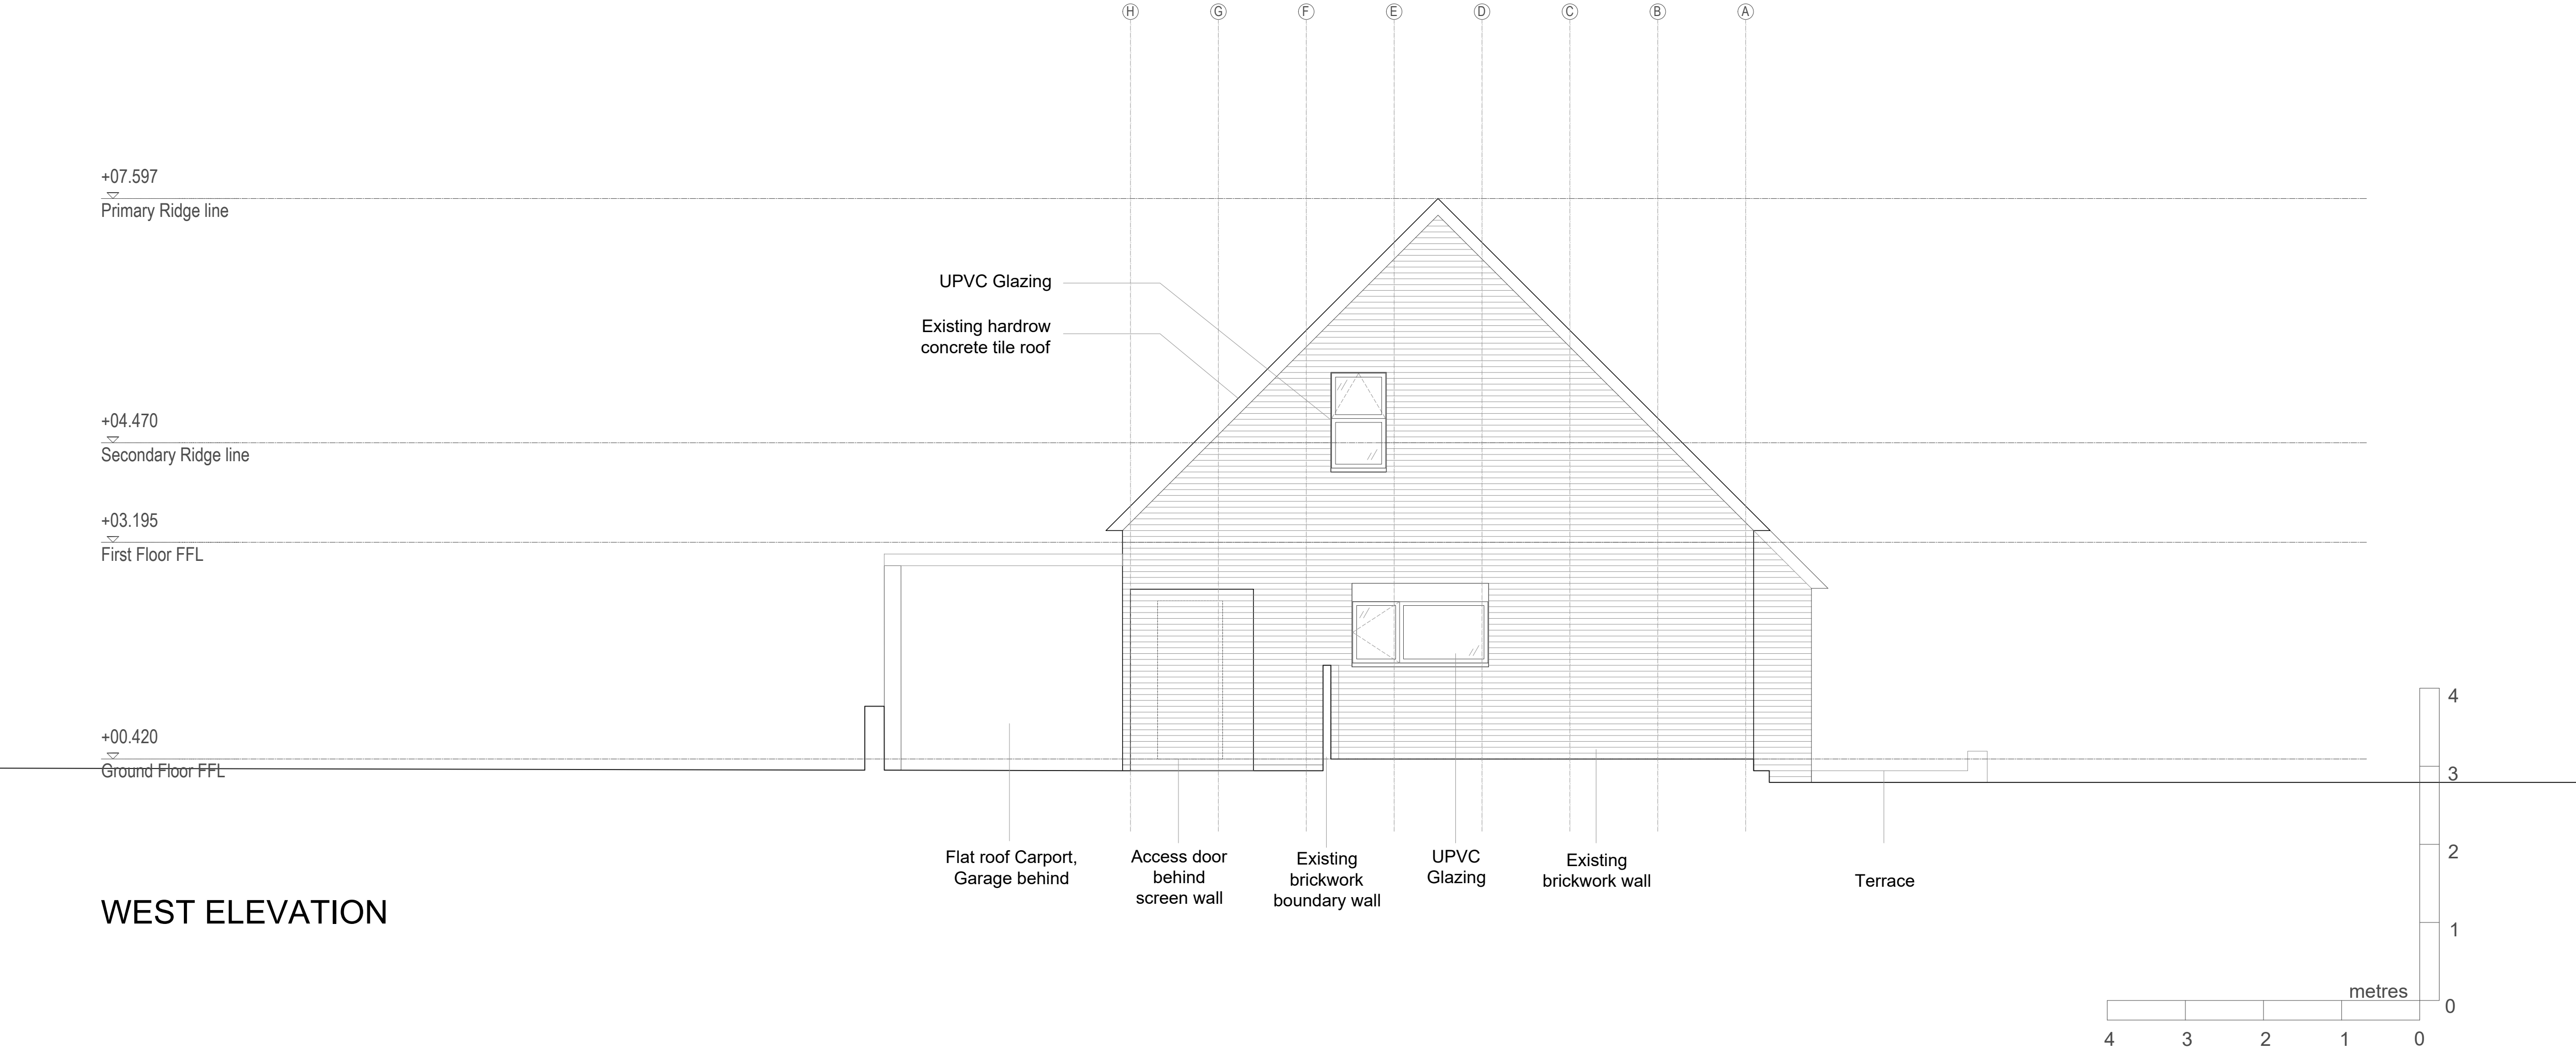


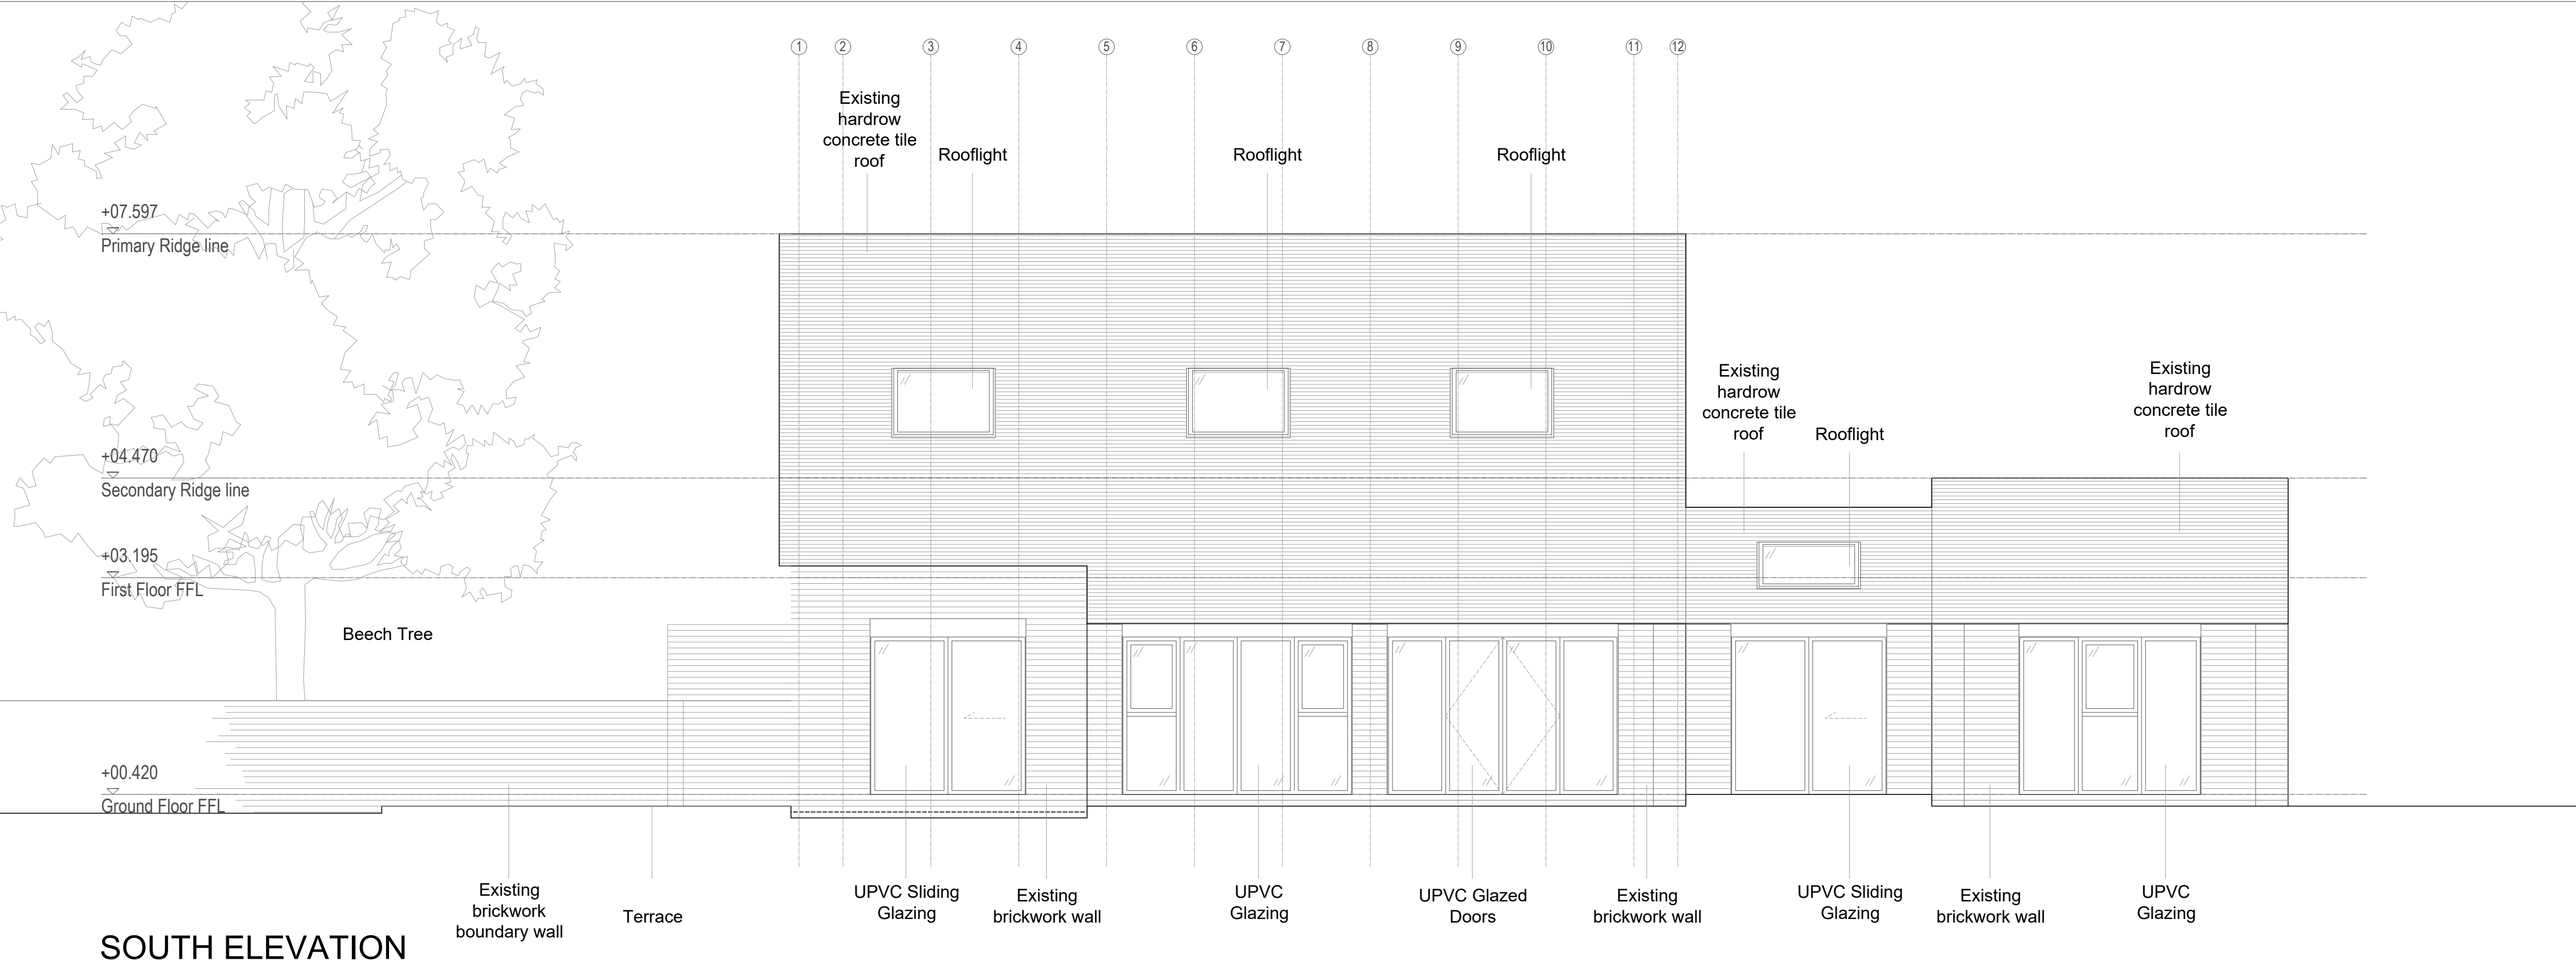

# Residence

your-residence.co.uk

Client  
Ellen-Nesta and Kevin Stout

Job  
3 Winster Avenue

Status  
Planning

Drawing title  
Existing Elevations South and West

Drawing number  
011

Scale at A1  
1:50

Date  
30.07.2021

Drawn by  
CC

Scale at A3  
1:100

Revision  
-

Checked by  
SK

Copyright: All rights reserved. This drawing and design must not be reproduced without permission. Dimensions are in millimetres unless specified. Only written dimensions to be worked from. Do not scale from this drawing.