



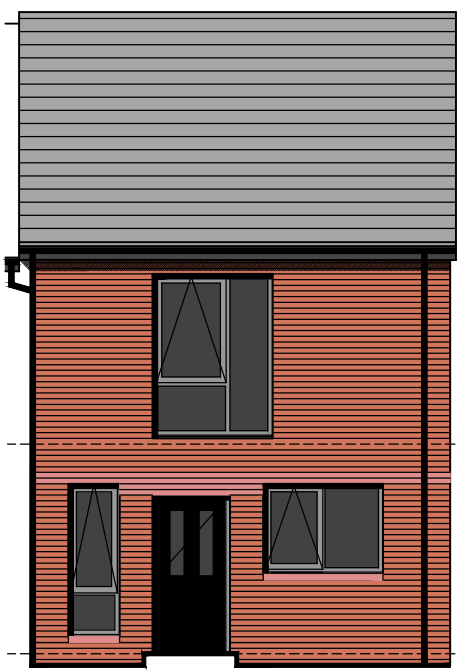


ABBHEY LANE ELEVATION




REAR ELEVATION

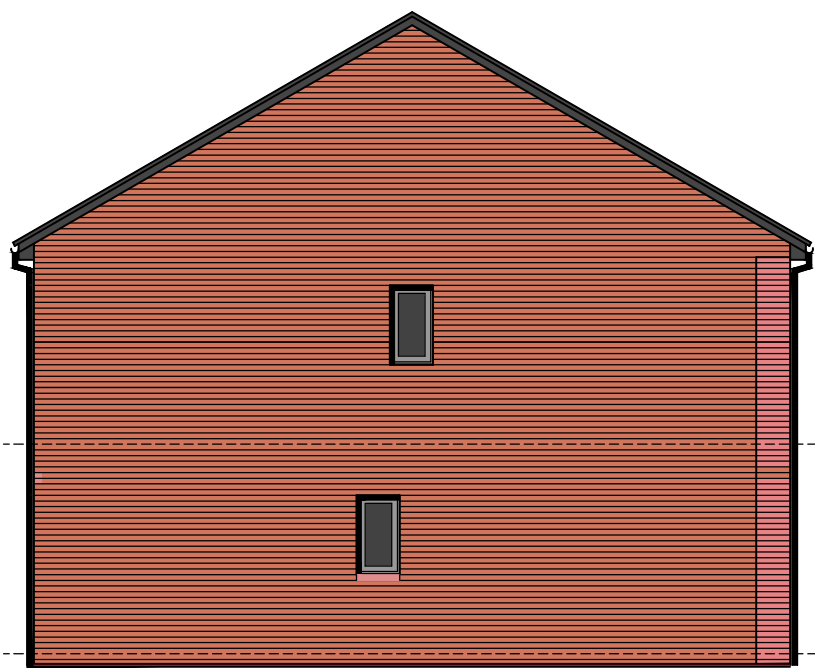

GABLE

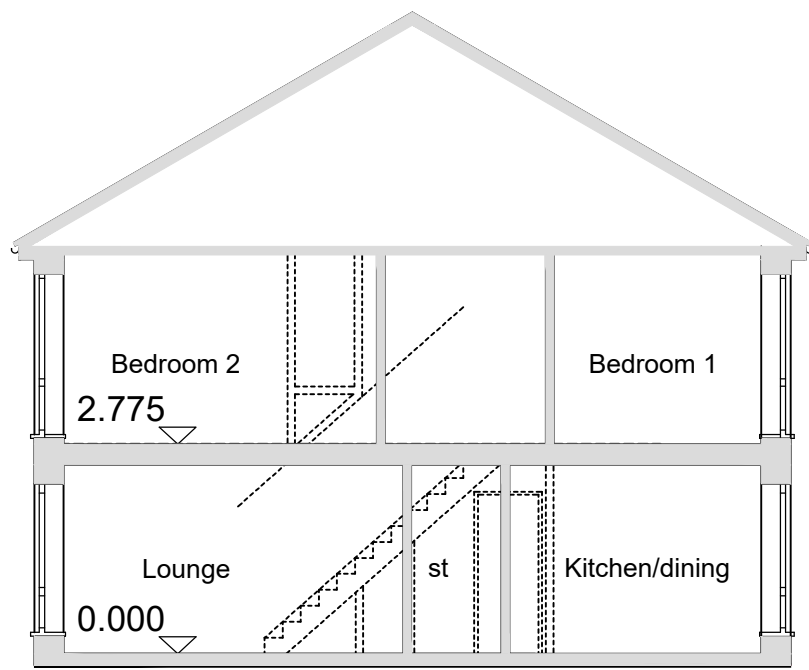


3b 4p SECTION

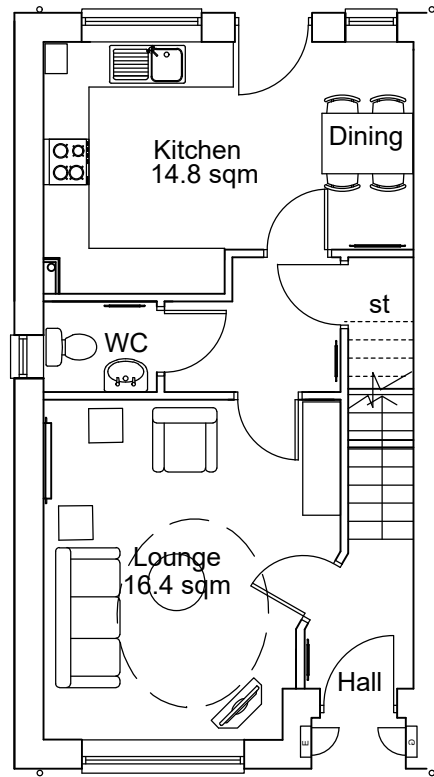


GROUND FLOOR

PLOT 10


3b4p 89 sq m.

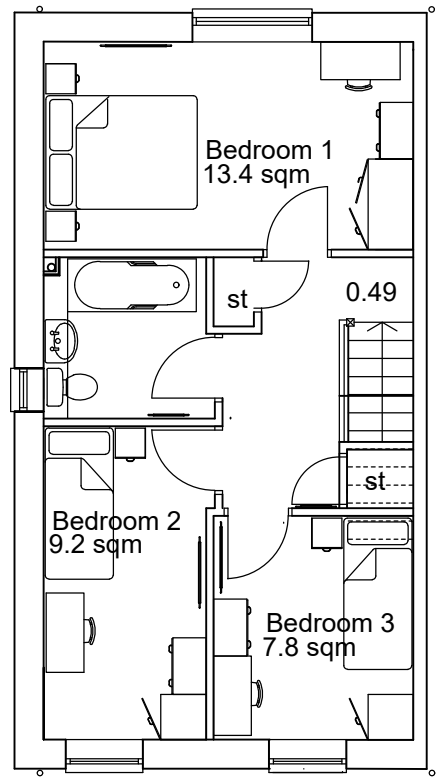

FIRST FLOOR

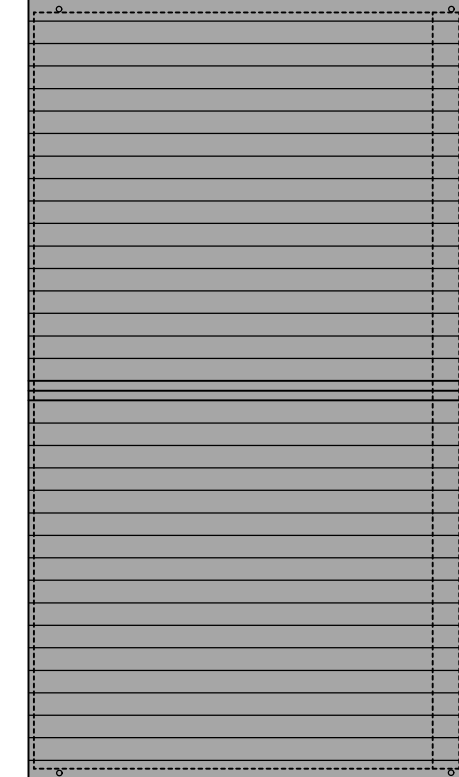

ROOF

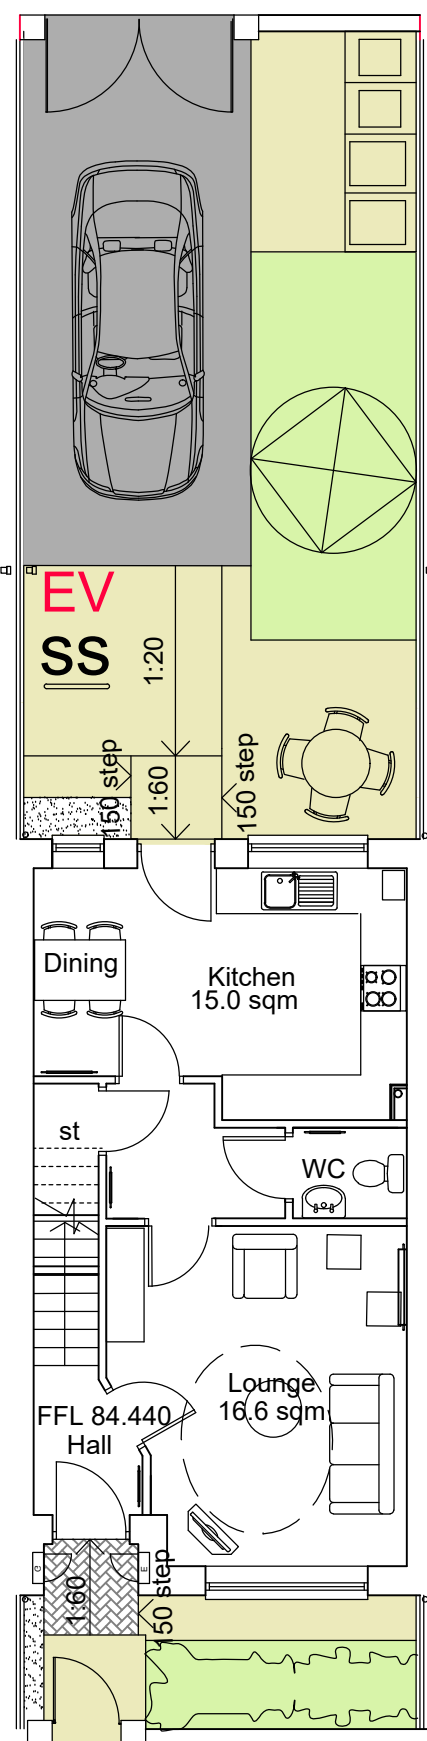

3b4p
plot 4

Typical level access

MATERIALS

Roof: Interlocking concrete roof tiles SMOOTH GREY
Roof fascias and soffits: upvc ANTHRACITE
Gutters and rainpipes: BLACK upvc.
Walls: Front fascades RED with natural mortar
Contrasting brick RED/ BROWN MULTI with natural mortar
Windows: upvc frames colour RAL 7016
Doors: BLACK grp faced composite secure accredited with glazed vision panel
Obscure glazing to all bathroom/wc windows STIPPOLYTE
Gas and electric meter boxes painted to match brickwork


All materials to be approved by LA




SCALE



ABBHEY LANE ELEVATION

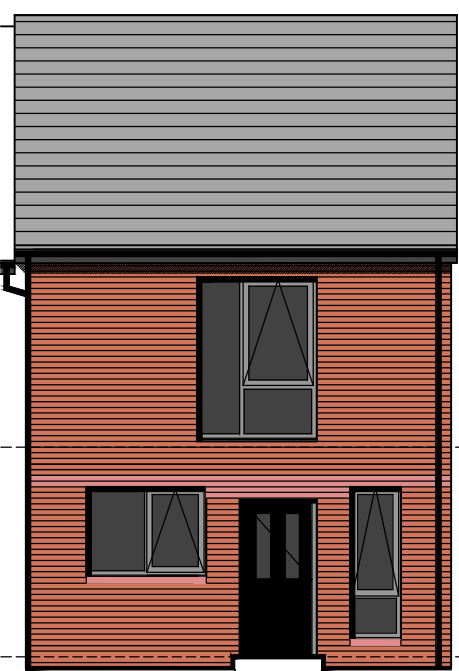


GARDEN ELEVATION

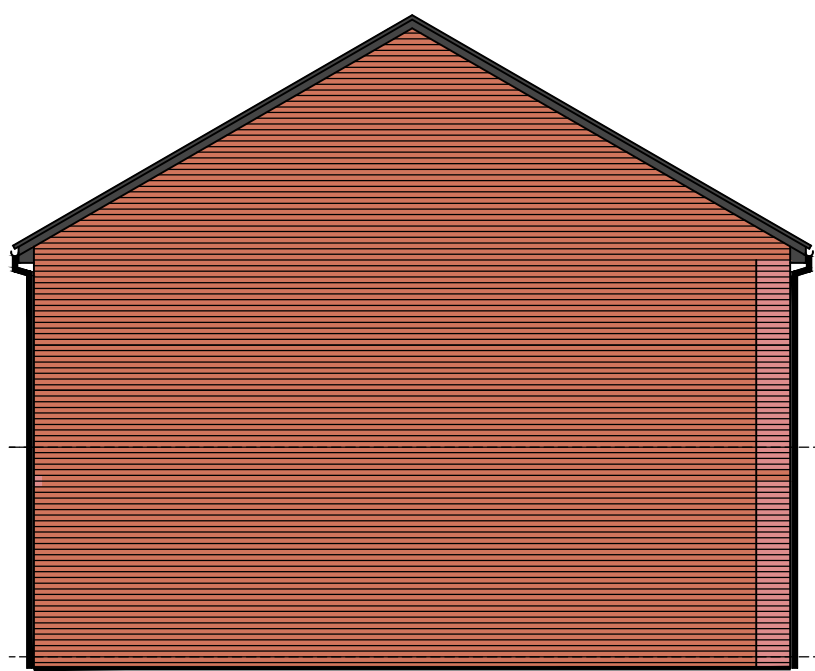

GABLE



ABBHEY LANE ELEVATION

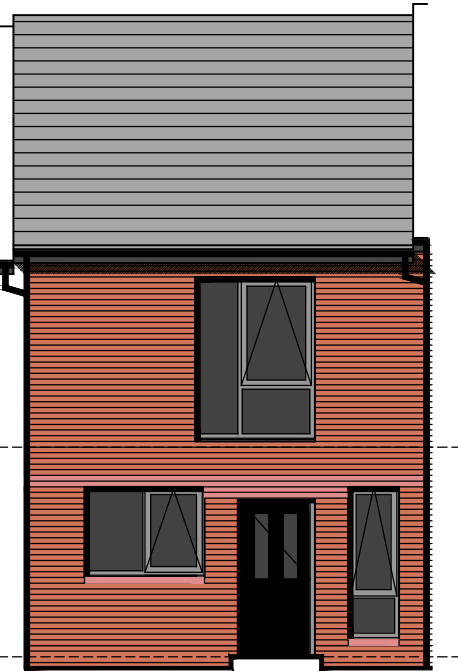


GARDEN ELEVATION



ABBHEY LANE ELEVATION




GARDEN ELEVATION

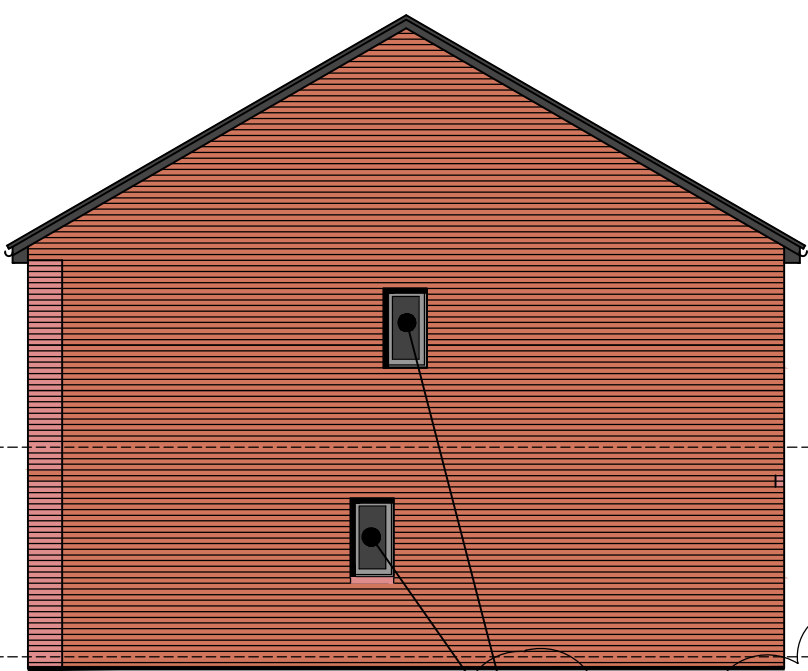

GABLE

windows omitted plot 9


rev: H

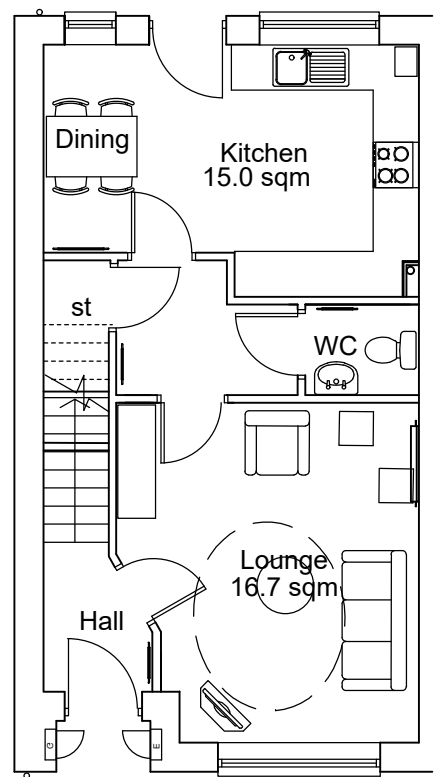


GROUND FLOOR

PLOT 1


3b4p 90.4 sq m.

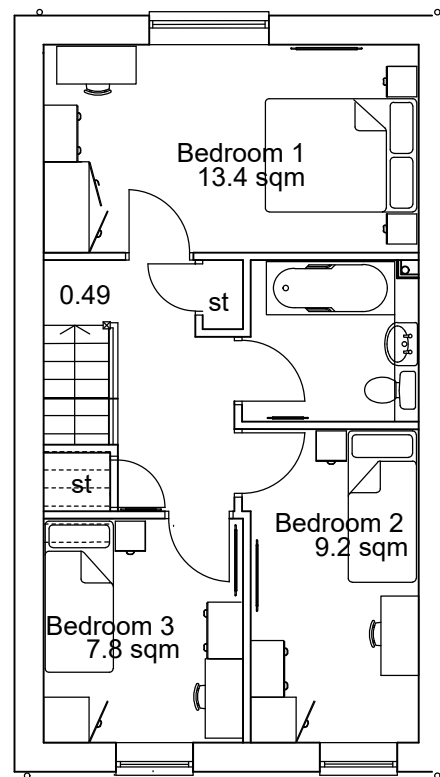

FIRST FLOOR

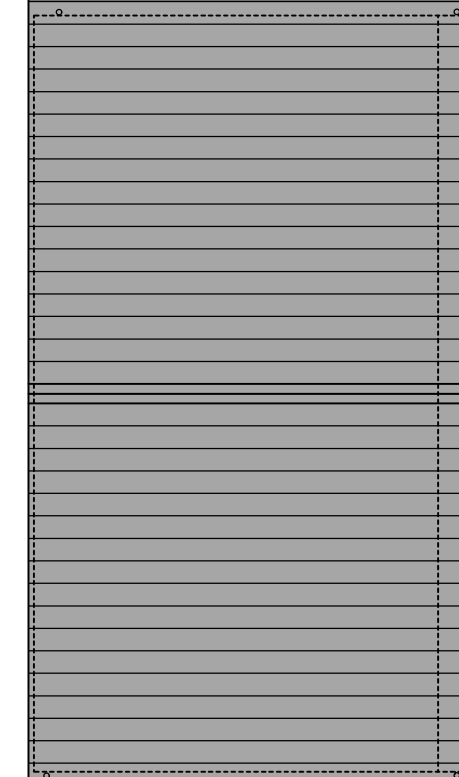


ROOF

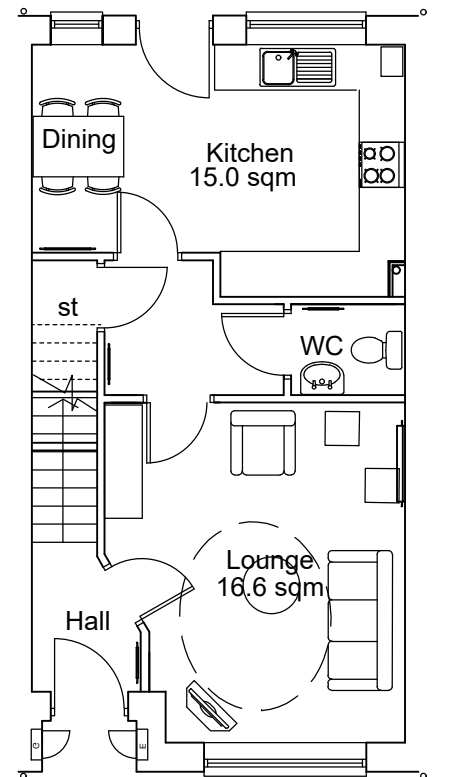



GROUND FLOOR

PLOTS 2-8

3b4p 89.87 sq m.

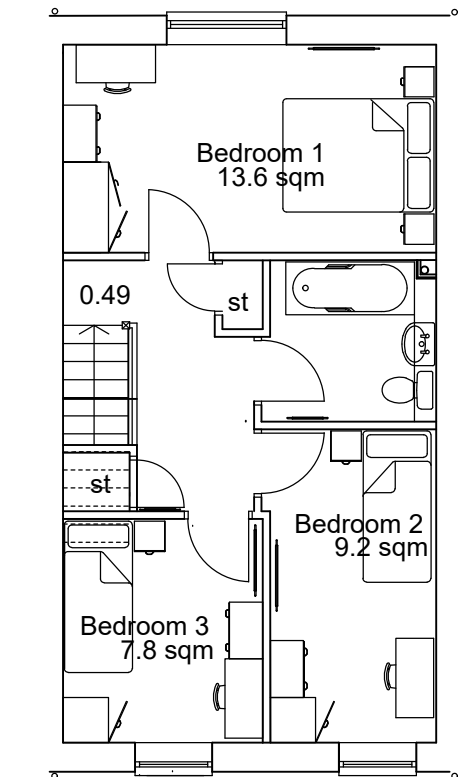


FIRST FLOOR

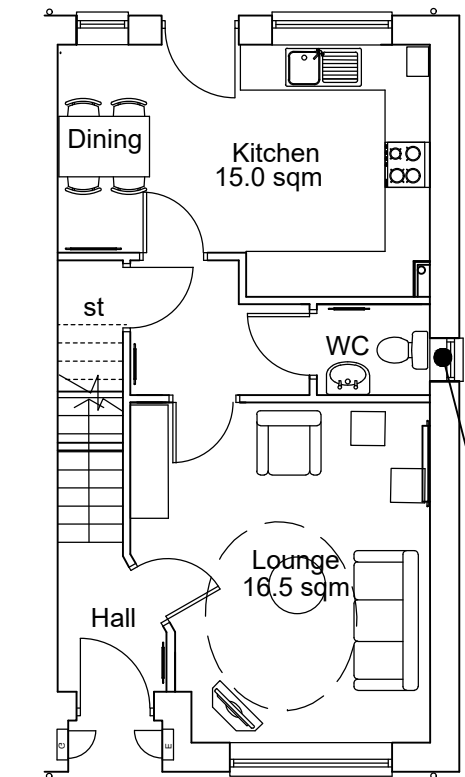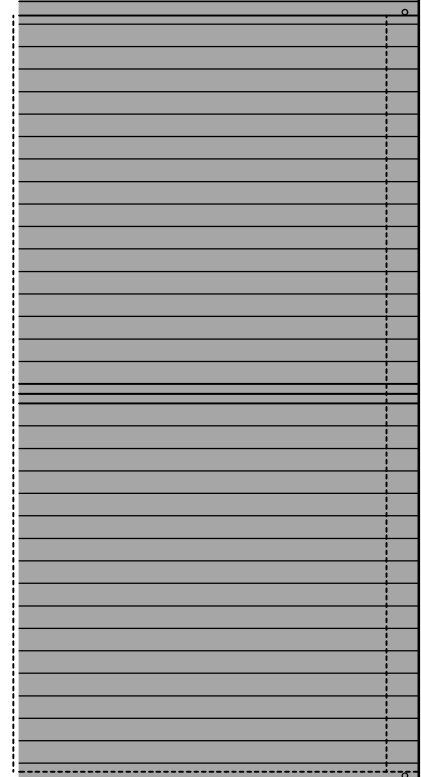

GROUND FLOOR

PLOTS 9 + 11


3b4p 89.6 sq m.

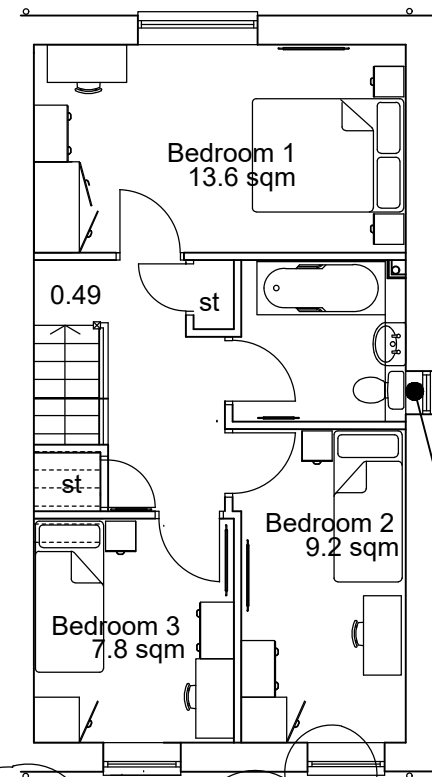

FIRST FLOOR

window omitted plot 9

rev: P2

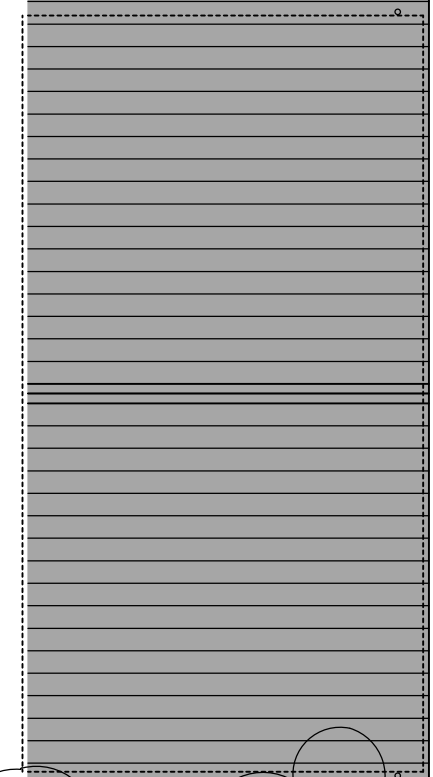

ROOF

windows omitted plot 9

rev: P2

rev: P1

rev: P2

19.02.20 TYPICAL DWELLING REAR AND FRONT LEVEL ACCESS
LEVELS ADDED
30.06.21 GABLE WINDOWS REMOVED FROM PLOT 9