


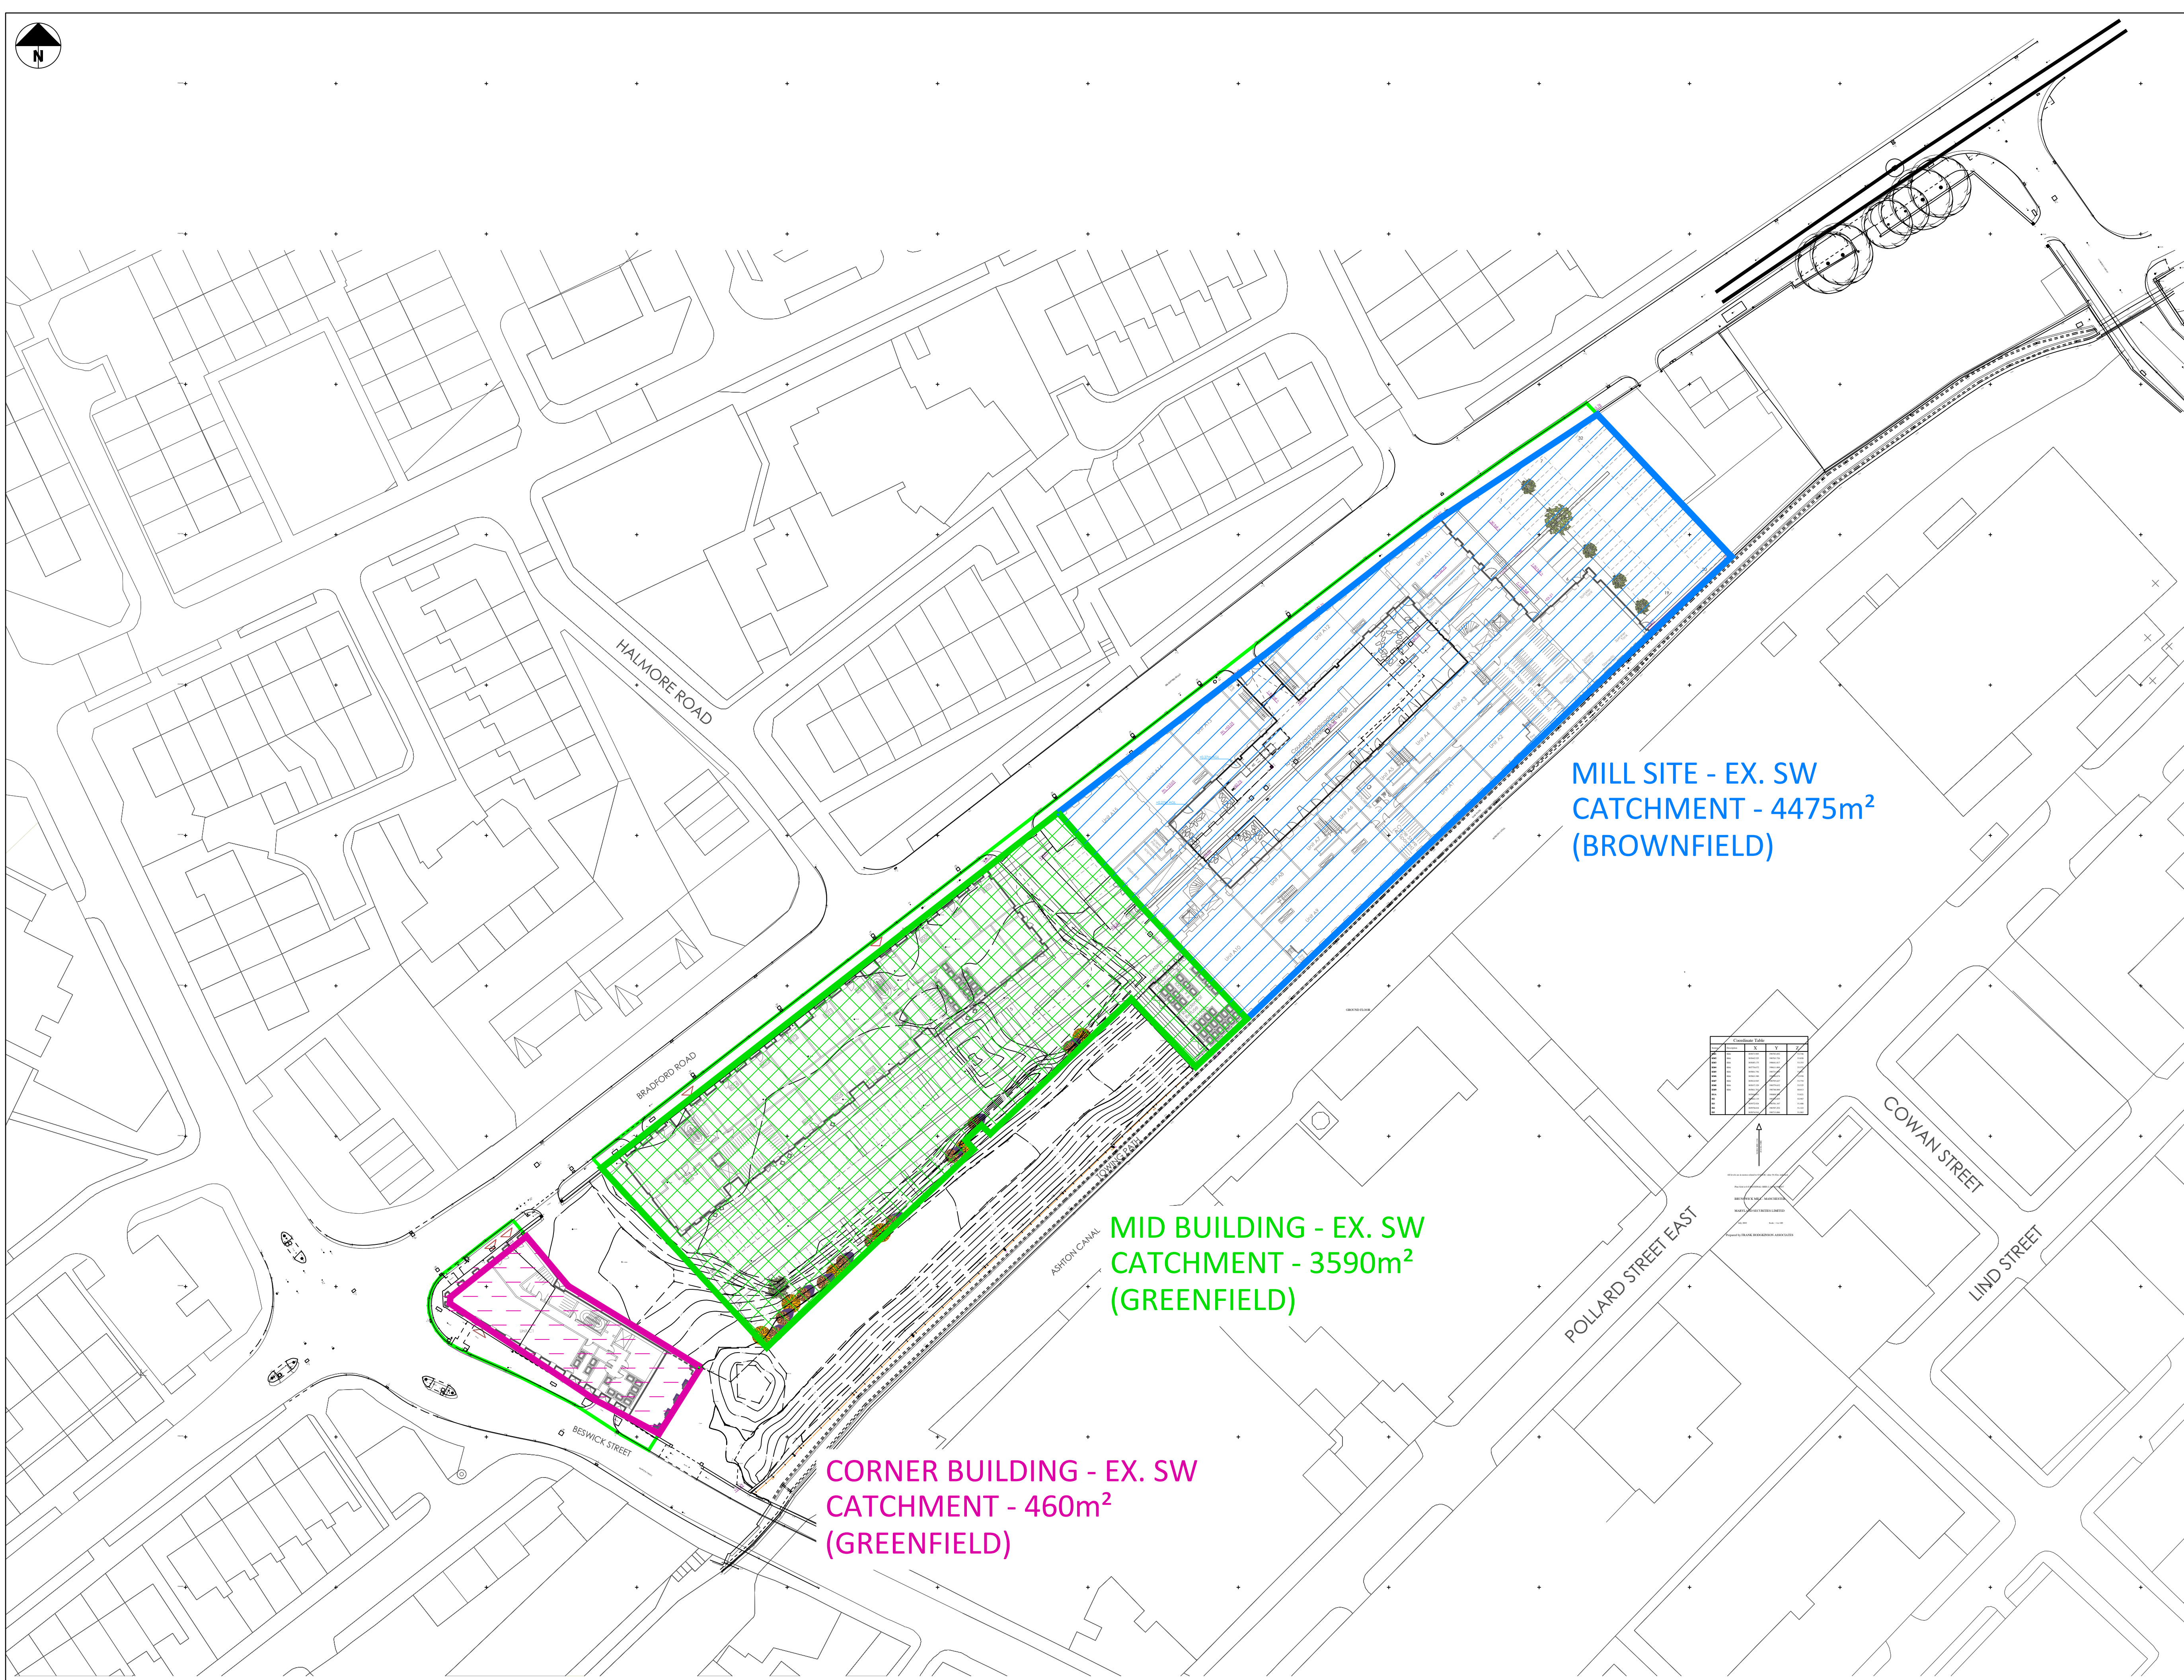

- Standard Notes
1. This drawing is to be read in conjunction with all relevant Architect's and Engineer's drawings and the specification.
 2. This drawing should not be scaled.
 3. All dimensions are to be verified by the contractor on site.
 4. All discrepancies should be reported to the C.A. prior to the commencement of the works.

© CIVIC ENGINEERS LIMITED

NOTES

29.06.21	P01	INITIAL ISSUE	TC	RJW
Date	Rev	Description	Drawn	Chkd



Civic Engineers

MANCHESTER
LONDON
LEEDS
GLASGOW

Civic's Warehouse, 77 Dale Street, Manchester, M1 2HD. Tel: 0161 226 6701
Rivers Wharf, 33 Mill Street, London SE1 2AA. Tel: 020 7263 2977
Towers Works, Unit 02-03, Globe Road, Leeds, LS11 5JH. Tel: 0113 2025 110
Gardens Chambers, 45 West Works, Glasgow, G2 2PT. Tel: 0141 370 1809

www.civicengineers.com

Project
BRUNSWICK MILL

Title
PRE DEVELOPMENT CATCHMENT PLAN

INFORMATION						
Project Number	Scale @ A1	Date Created	Drawn	Checked	Suitability	
846-04	1:500	29.06.21	TC	RJW	S2	
Drawing Number					Revision	
846-04-CIV-XX-XX-GA-C-0001					P01	