


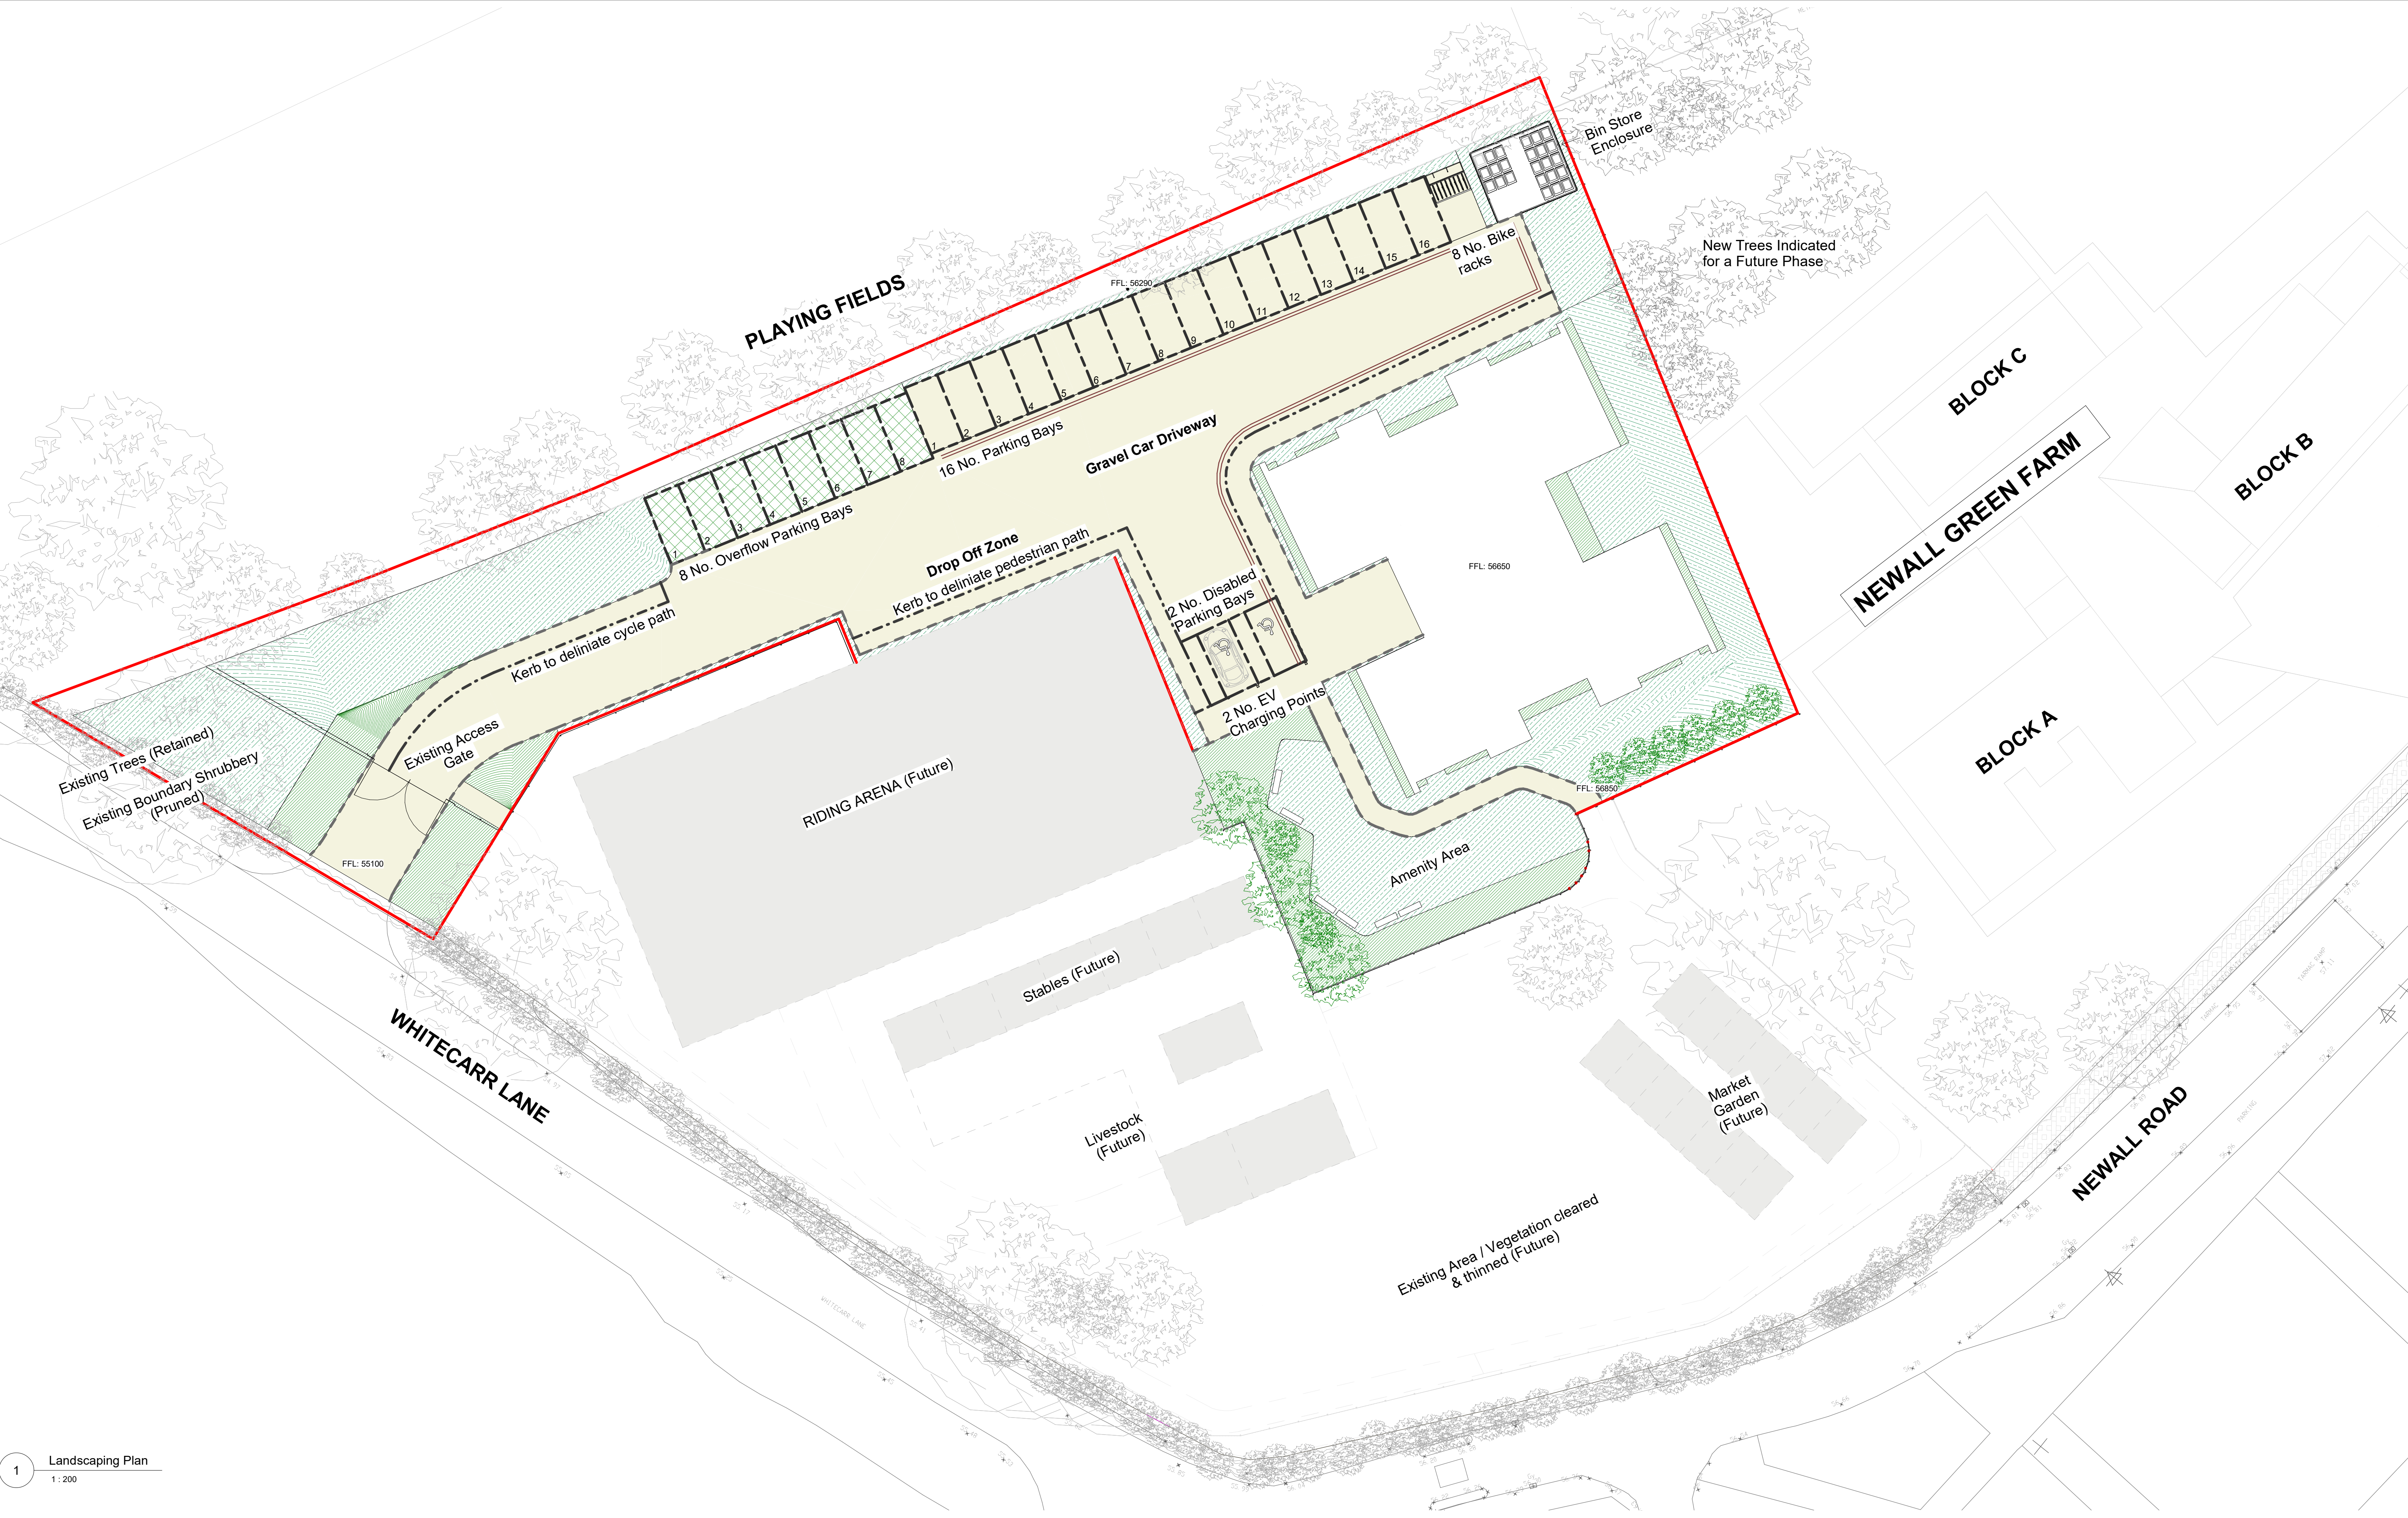

1 Landscaping Plan
1 : 200

N

1:200

0m

4m

8m

12m

16m

20m

The copyright of this drawing is vested with Corstorphine & Wright Ltd and must not be copied or reproduced without the consent of the company.

SOFT LANDSCAPING
Existing Vegetation

SOFT LANDSCAPING
New Turf

SOFT LANDSCAPING
New Shrubbery borders

HARD LANDSCAPING
Self-binding gravel (existing gravel retained and reused)

HARD LANDSCAPING
CellPave

PARKING AREA

EDGINGS TO GRAVEL PATHS/ DRIVEWAYS

EDGINGS TO DELINEATE PEDESTRIAN PATHS

CONCRETE CHANNEL DRAIN

Client:
ABBNEYWAY COMMERCIAL LTD.

Project:
NEWALL GREEN FARM

Drawing Title:
Proposed Landscaping Plan

Drawing Status:
PLANNING

Manchester Studio
The Stables, Paradise Wharf, Ducie Street, Manchester, M1 2JN
0161 272 8100
corstorphine-wright.com

Drawing No.
18421-CWA-XX-XX-DR-A-0341

Scale
1 : 200

Date
03/08/22

Revision
P-02

02
01
Rev

Issued For Planning
Issued For Information
Description

09.05.22
01.04.22
Date

SU
SU
Draw

LM
LM
Chk